

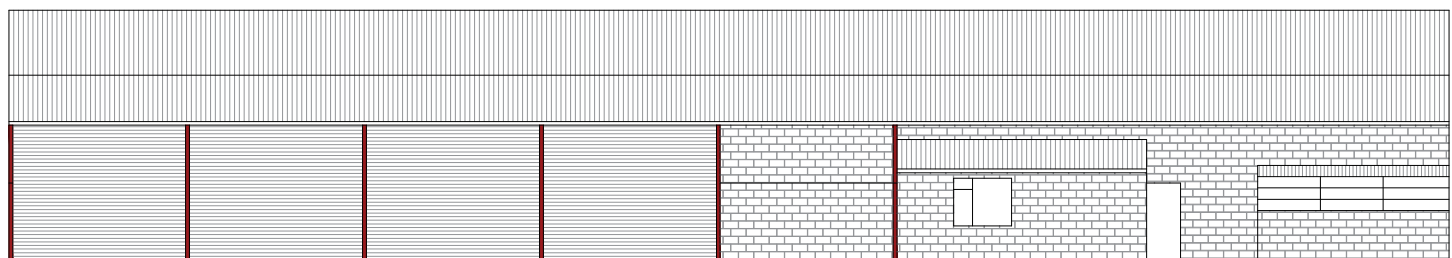
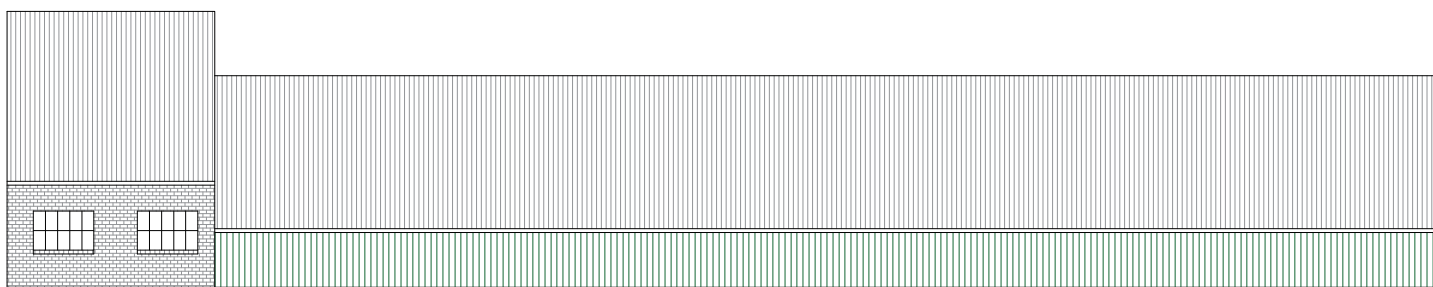
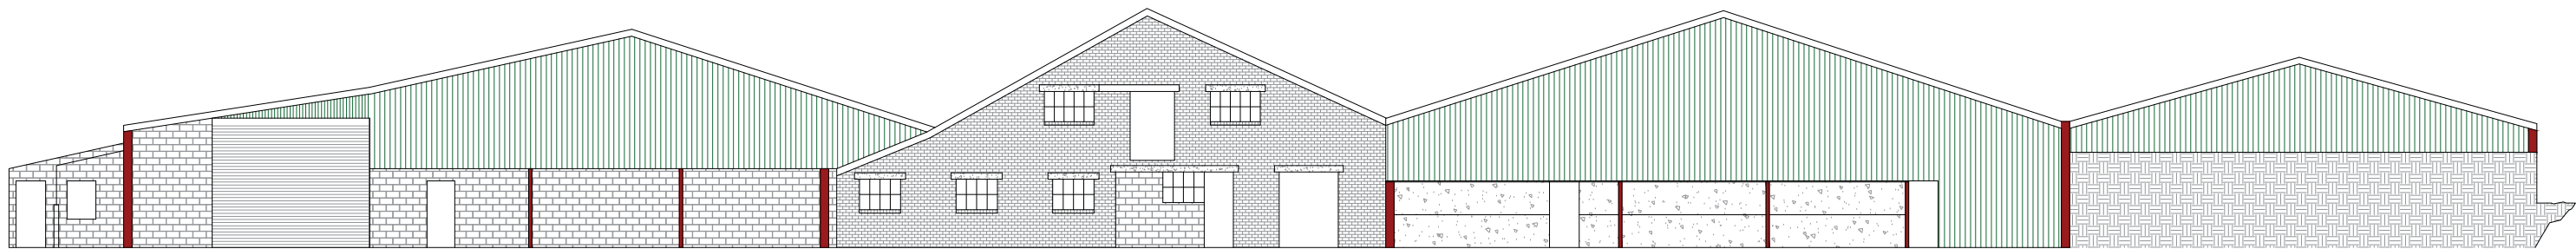


Notes;

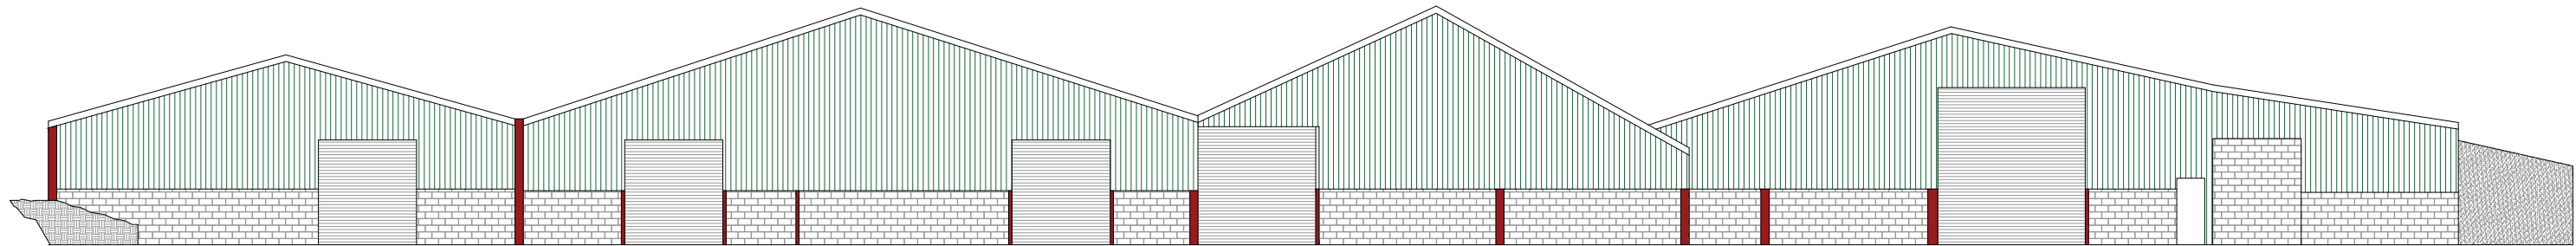

Roller shutters

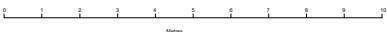

Project;

Pen Y Palmant change of use

Title; Proposed elevations	Scale (A2); 1:200
Dwg No; Tom-002	Date; 19/10/23

Revision;