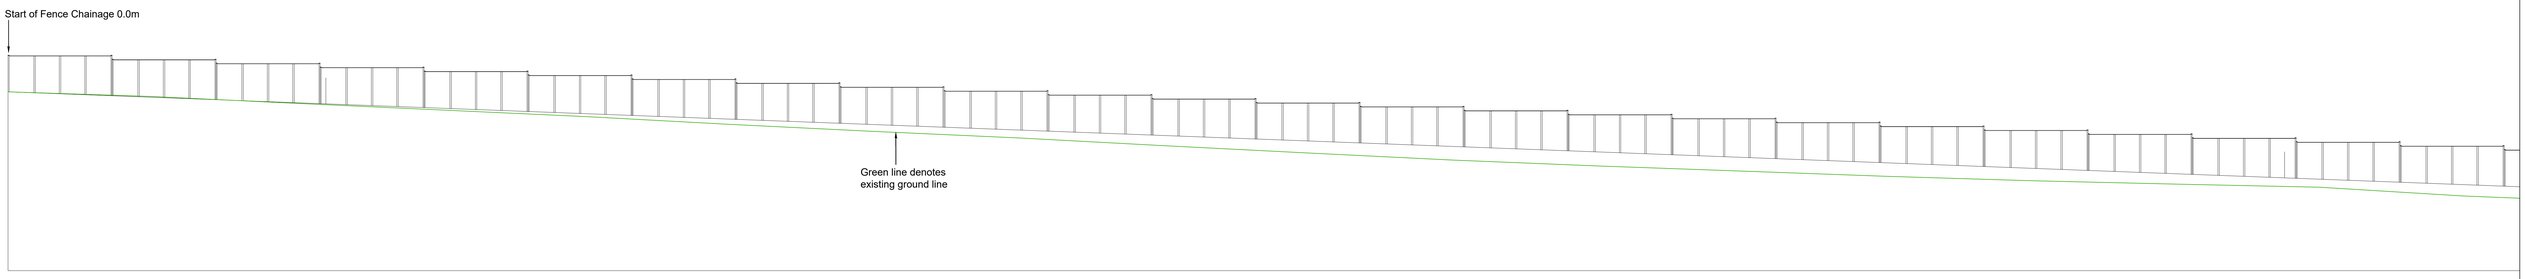

Fence Elevation - 1 of 2

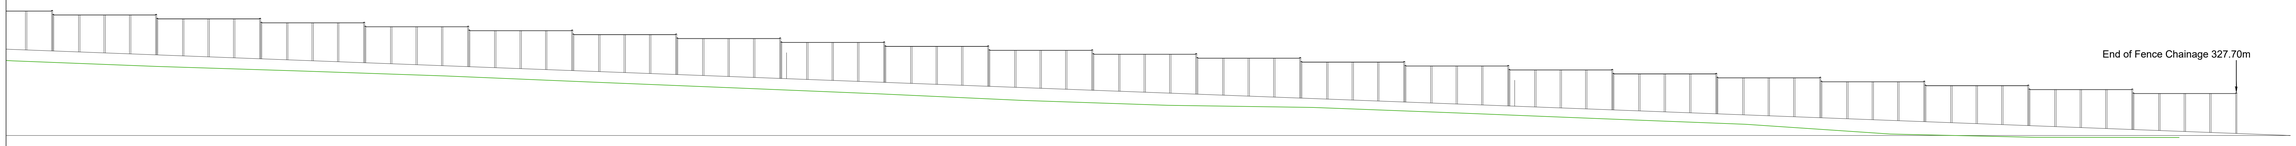

Fence Elevation - 2 of 2

Site Plan denoting proposed fence facing A483 (Orange line) - NTS

FENCE SPECIFICATION

To supply and erect 2500m high acoustic vertical board fencing,Posts will be 3600x150x100mm concreted in at approx 1.8mcentres, 4no 3.600x100x50mm rails will be nailed to the postsusing 100mm galvanised nails. 2.4x150x25mm vertical boards willbe nailed to the rails using 50mm galvanised nails, a2.4x75x25mm vertical board will be nailed on top of the existingboards over every joint, Finally fit 150x50 greavel board to thebottom of the fence

Castle Green

MAIN ROAD, RHOSROBIN, WREXHAM.

REV DATE DESCRIPTION

Title: **BOUNDARY FENCE FACING A483**

Scale (A0): 1:150

Ref:

Date: 12.02.24

Rev: --