



Proposed Elevation A

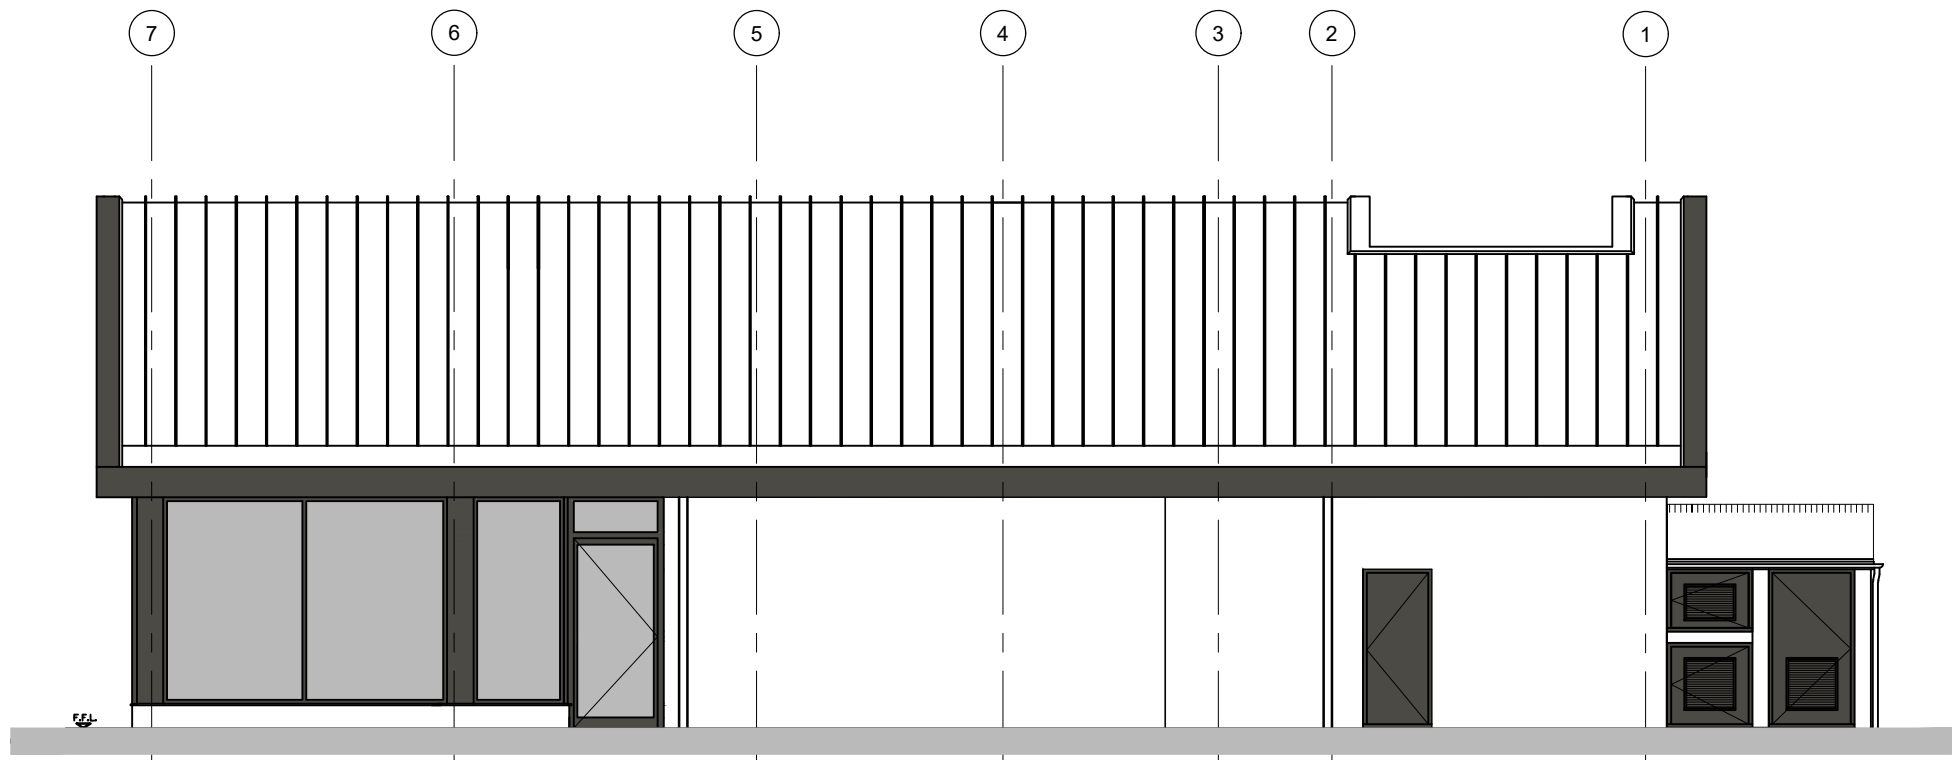


Proposed Elevation C

BUILDING SIGN SCHEDULE - ERDDS SIGNAGE (BUTTERFIELDS SIGNS)							
ADVERT REF	SIGN TYPE	QTY	SIZE (mm)	MATERIALS	HEIGHT (mm) ABOVE GROUND	EXTENT (mm) OF PROJECTION	ILLUMINATION
LETTERS	SIGN 17	1	7202W x 100D x 800H	White acrylic "McDonald's" text.	Refer to Elevations	N/A	STATIC - Max. 600cd/m²
GOLDEN ARCH	SIGN 18	2	1600W x 100D x 1400H	Yellow acrylic "Golden Arch" symbol.	Refer to Elevations	N/A	STATIC - Max. 600cd/m²
GOLDEN ARCH	SIGN 19	1	1029W x 100D x 900H	Yellow acrylic "Golden Arch" symbol.	Refer to Elevations	N/A	STATIC - Max. 600cd/m²


Proposed Signage Elevations

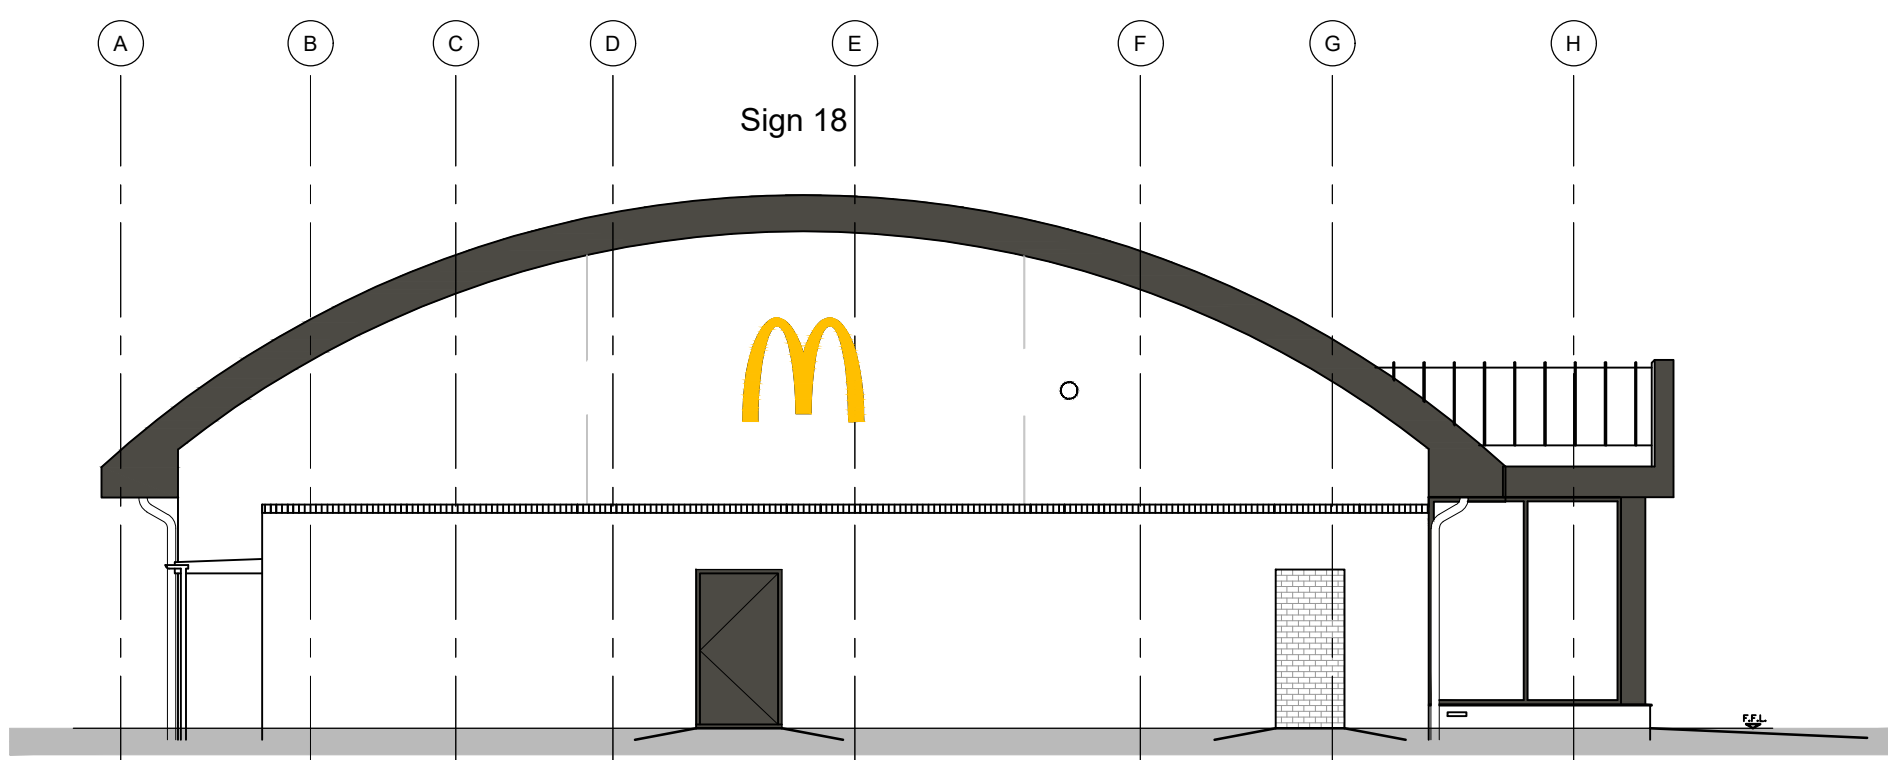

Proposed Elevation B

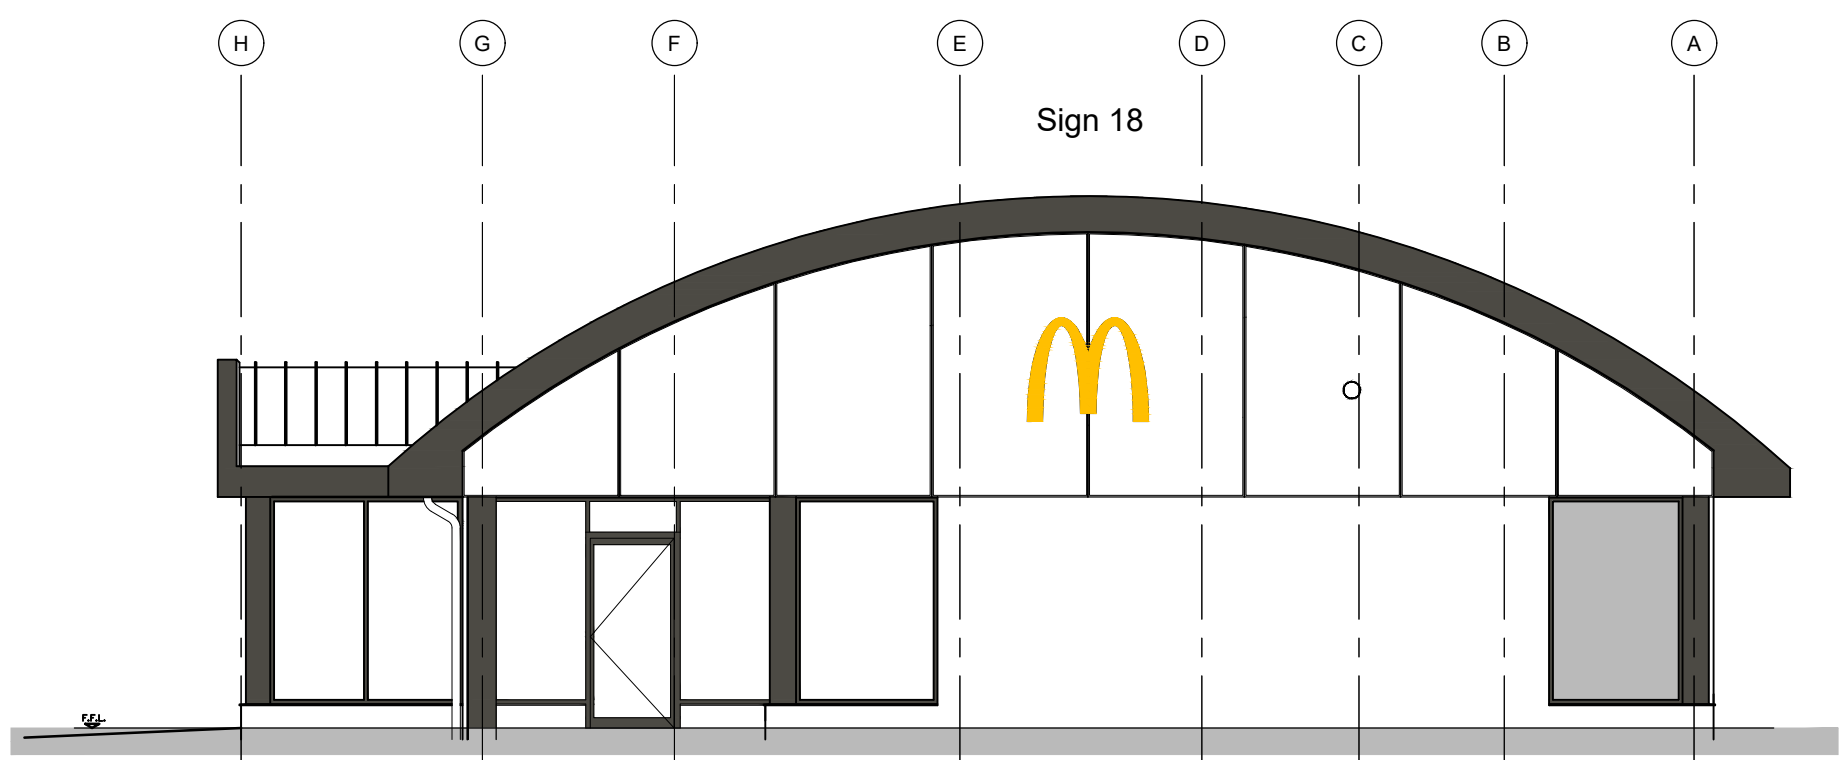

Proposed Elevation D

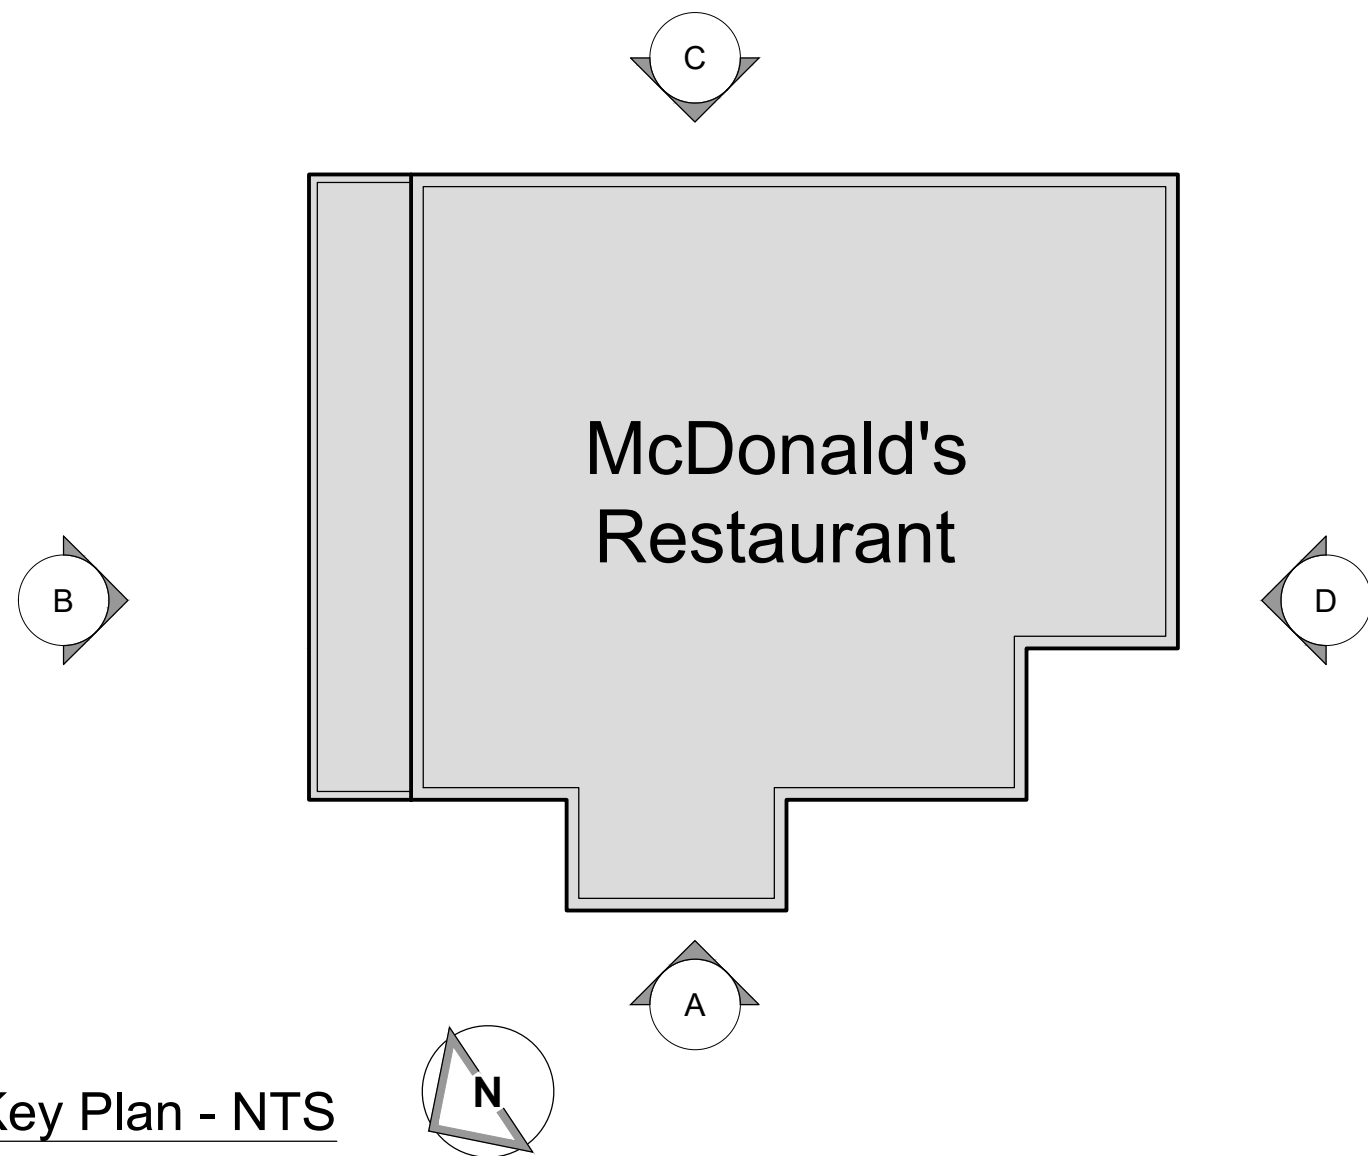

Key Plan - NTS

- NOTES
- All dimensions and levels are to be checked on site.
 - Any discrepancies are to be reported to the architect before any work commences.
 - This drawing shall not be scaled to ascertain any dimensions. Work to figured dims only.
 - This drawing shall not be reproduced without express written permission from AEW.
 - Title overlay drawings and ownership boundaries are produced using all reasonable endeavours. AEW cannot be responsible for the accuracy or scale discrepancy of base plans supplied to them.
 - All works are to be undertaken in accordance with Building Regulations and the latest British Standards.
 - All proprietary materials and products are to be used strictly in accordance with the manufacturers recommendations.

CDM 2015

Client notified of duties: **At Design Workshops**

Principal Designer: **CSS**

Unless noted below, all known hazards have been highlighted on the drawing:

- Scale for planning purposes only.
- Drawing Based on developers record drawing 3747-105-106 - Full digital measured survey required
- Full measured building survey and structural report required to determine suitability of existing building for conversion
- Proposed alterations subject to Building Control approval of fire strategy and access arrangements

Notes:
All drawings to be read in conjunction with all other drawings as noted on issue sheet.

-	22/05/23	MC/DB	DP
Initial Issue			
REV	Date	Drawn by: -	Checked by: -
Status	Purpose of Issue		
S2	For Information		
drawing stage	Planning		
client			
McDonald's Restaurants Ltd			
project			
Wrexham		store	
Pizza Hut Conversion		1996	
drawing title			
Proposed Signage Elevations			
date	22/05/23	drawn	MC/DB
scale@A1	1:100	checked	DP

PLANNING