


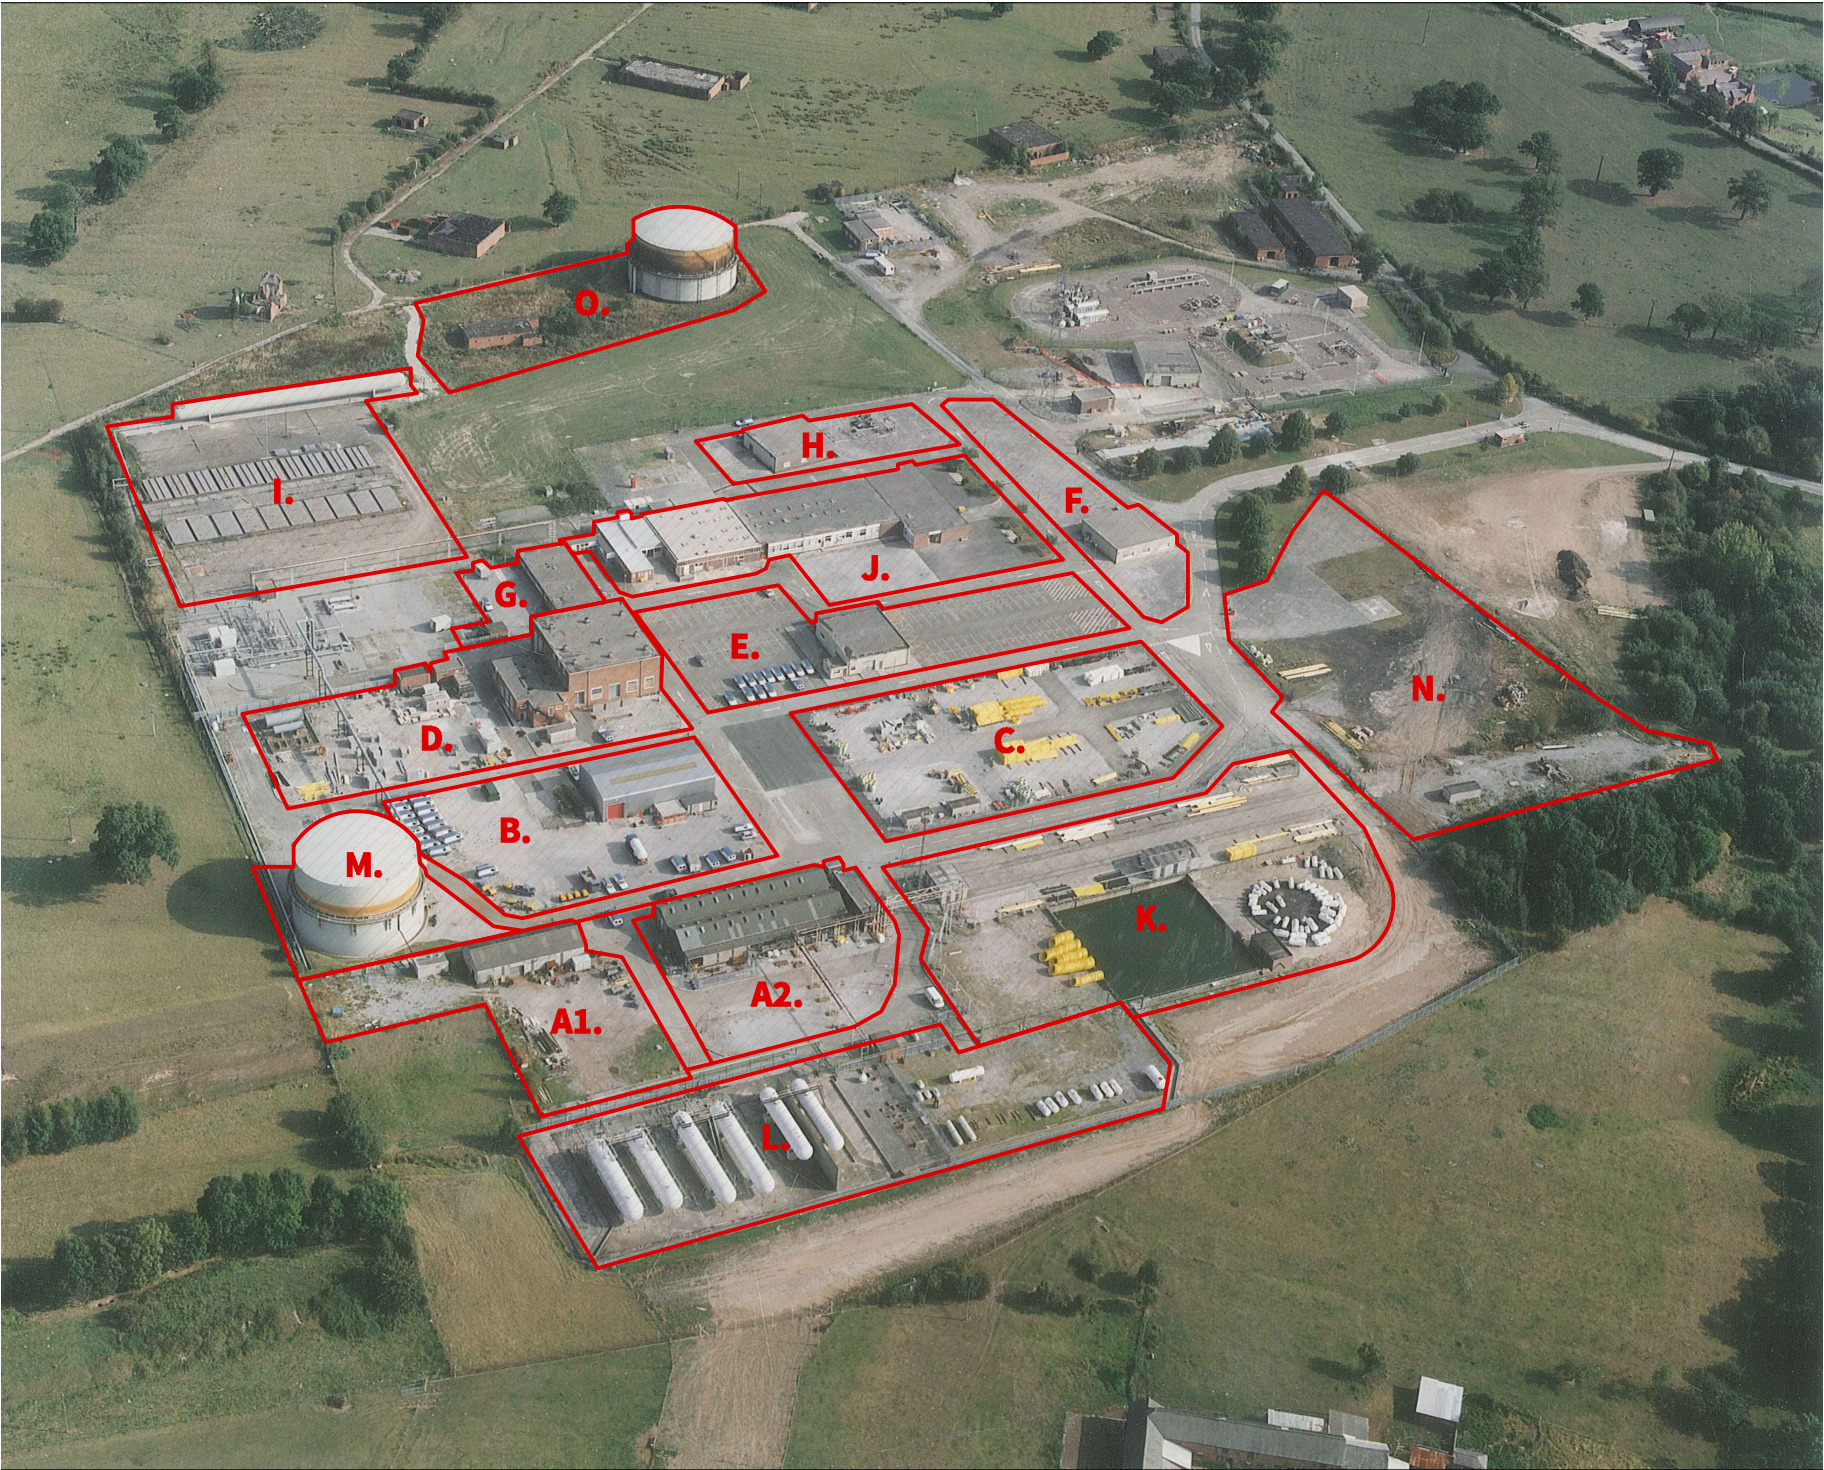

Key:

- Area A1 and A2 : B1 light industrial workshops
- Area B : sui generis vehicle repair
- Area C : B8 open storage compound
- Area D : D1 training centre
- Area E : D1 training centre and parking (demolished in 2020)
- Area F : B1 offices
- Area G : B1 offices
- Area H : B1 light industrial workshops (demolished in 2020)
- Area I : B2 purifier boxes (removed to slab since just after 1992)
- Area J : B1 offices (demolished circa 2015)
- Area K : B2 reservoir and B8 storage
- Area L : B2 industrial gas storage tanks
- Area M : B2 industrial gas holder (demolished circa 2000) and now open storage (since circa 2000)
- Area N : B8 open storage
- Area O : B2 industrial gas holder and paint-store (demolished circa 2000)

Rev	Date	Notes	Name
-	04.03.2022	First issue	CH
A	13.06.2022	Title bar updated & Flogas highlighted	CT
B	09.12.2022	Date added following information from Worley-Parson Ltd's SI	CT

DROME

ARCHITECTS

Manchester

M3 5JZ

Liverpool

L3 5PF

T 0151 709 2897

T @drome-arch

E mail@drome-architects.com

W www.drome-architects.com

Project:	2007 Maelor Works
Client:	Clover & Thomas Investments Ltd
Drawing Title:	Aerial photography dated 1983
Drawing no:	2007-025
Status:	RIBA Stage 1 - Site information
Scale:	NTS @ A3
Date:	04.03.2022
Issue:	Revision B [09.12.22] - CT
Drawn:	Chris Hatter