


Sketch proposals are for illustrative purposes only and as such are subject to detailed investigation including ground conditions/contaminants and drainage. Sketch proposals may be based upon enlargements of OS sheets and visual estimates of existing site features, accuracy will therefore need to be verified by survey

This drawing is the copyright of the National Trust and may not be reproduced except by written permission

Rev	Date	Notes
-----	------	-------

LOCATION PLAN

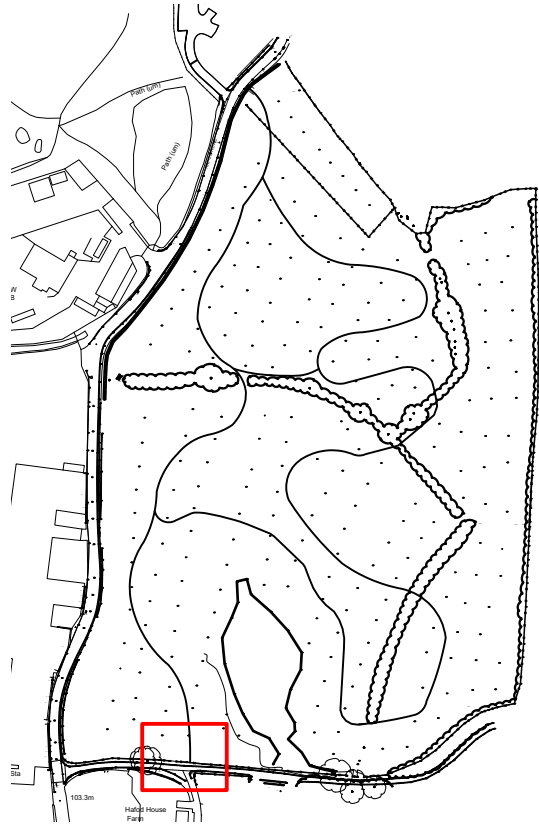

National Trust


Placemaking & Design

Heelis, Kemble Drive, Swindon, Wiltshire, SN2 2NA
www.nationaltrust.org.uk


PROPERTY/PROJECT
Commemorative Woodland
Erddig, Hafod Road, Wrexham, LL14 6ET
STATUS
PLANNING
DRAWING TITLE
PROPOSED Detail Gates

DRAWN BY
EPH
SCALE
various
DRAWING No.
P08

DATE
20/01/2023
CHECKED BY
-
REV.
-

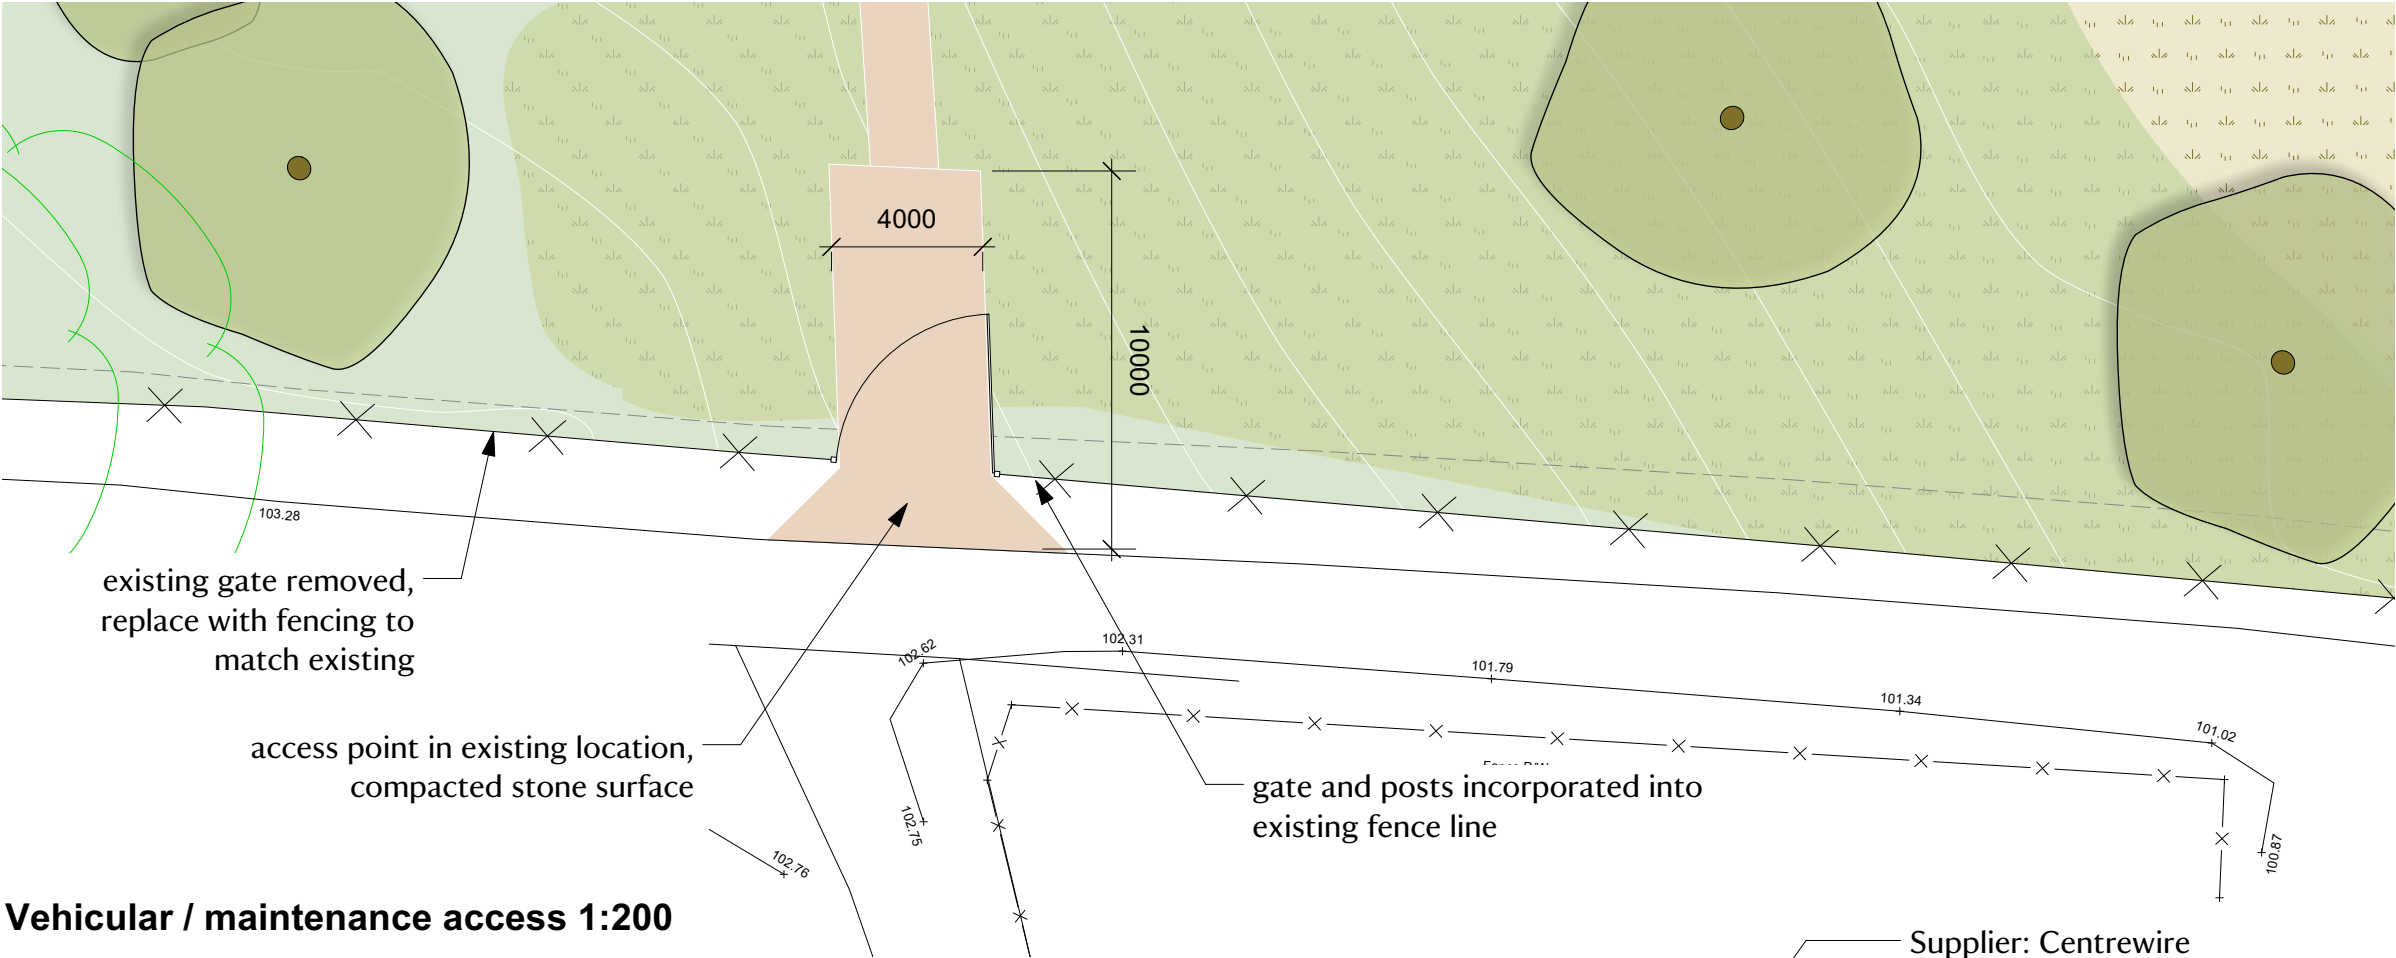

Vehicular / maintenance access 1:200

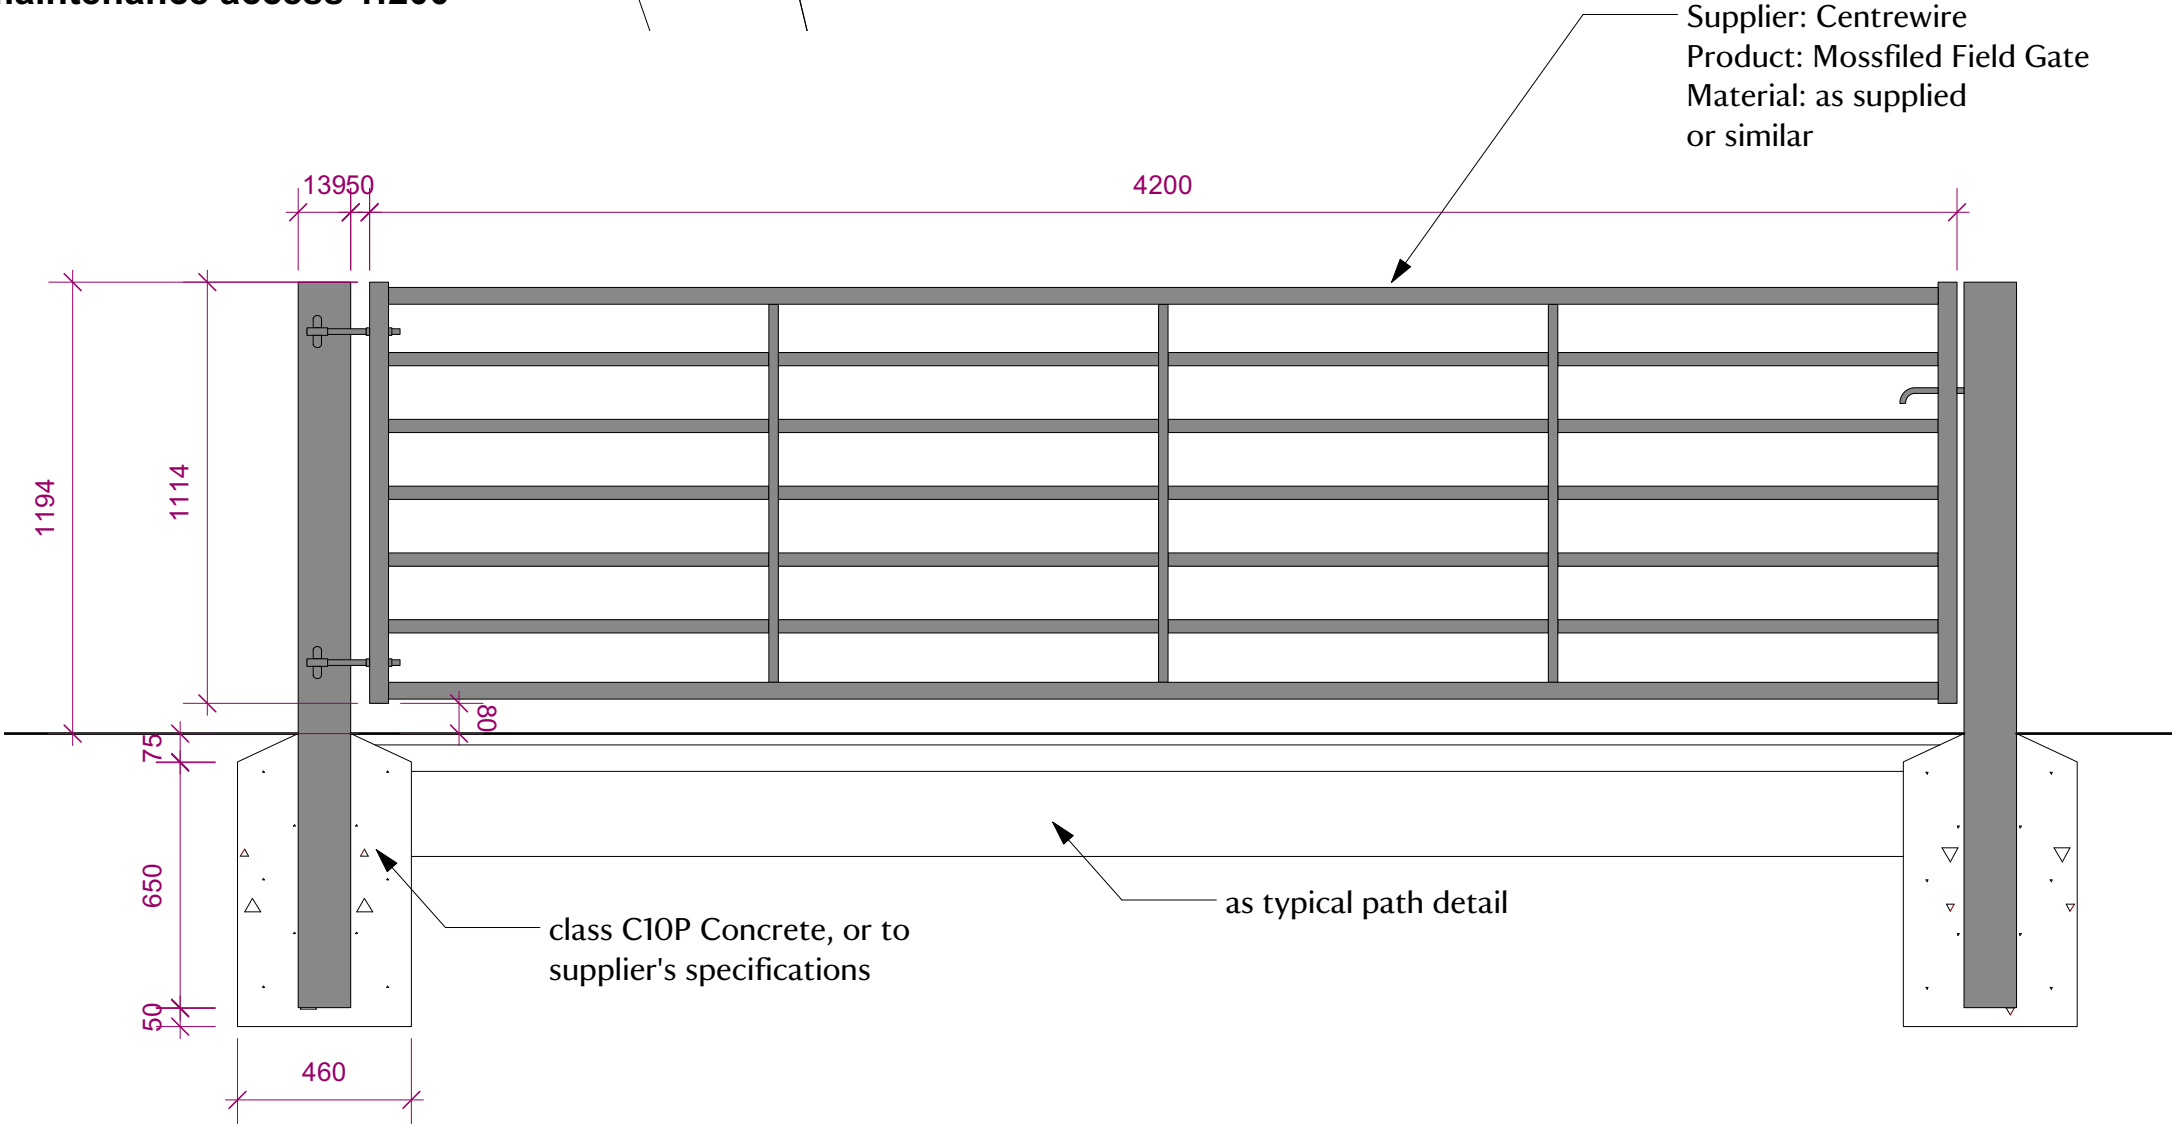

Field gate detail 1:20