


A	Survey Drawing	13/07/23
B	Sketch Proposals	24/07/23
C	ASHP Added	02/08/23
D	Planning Application	16/08/23




1 North West Elevation




2 South West Elevation

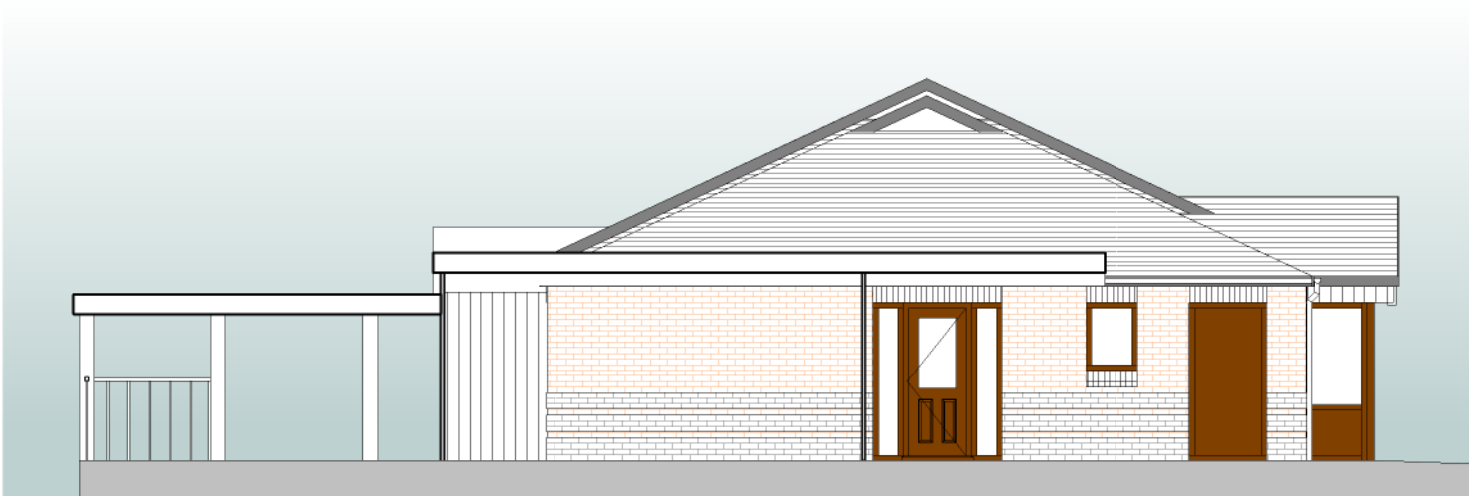


4 North East Elevation

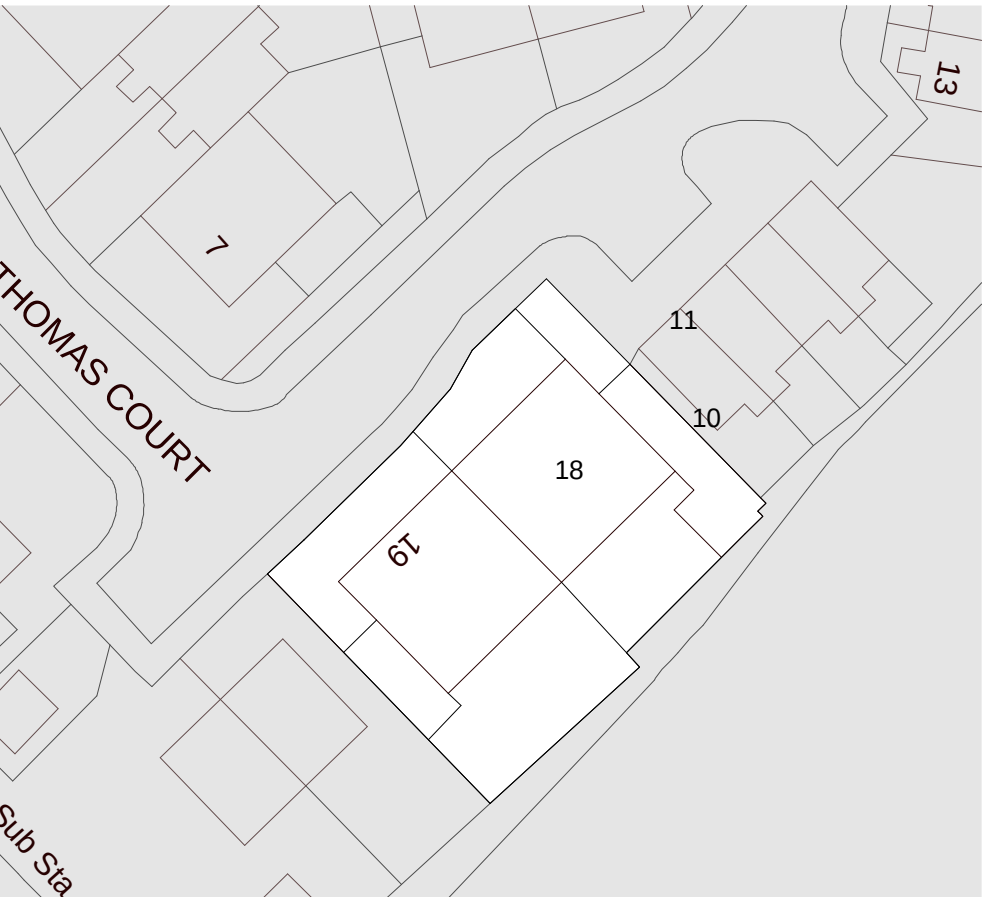


7 Block Plan

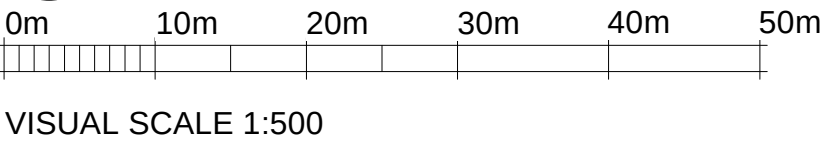

3 South East Elevation

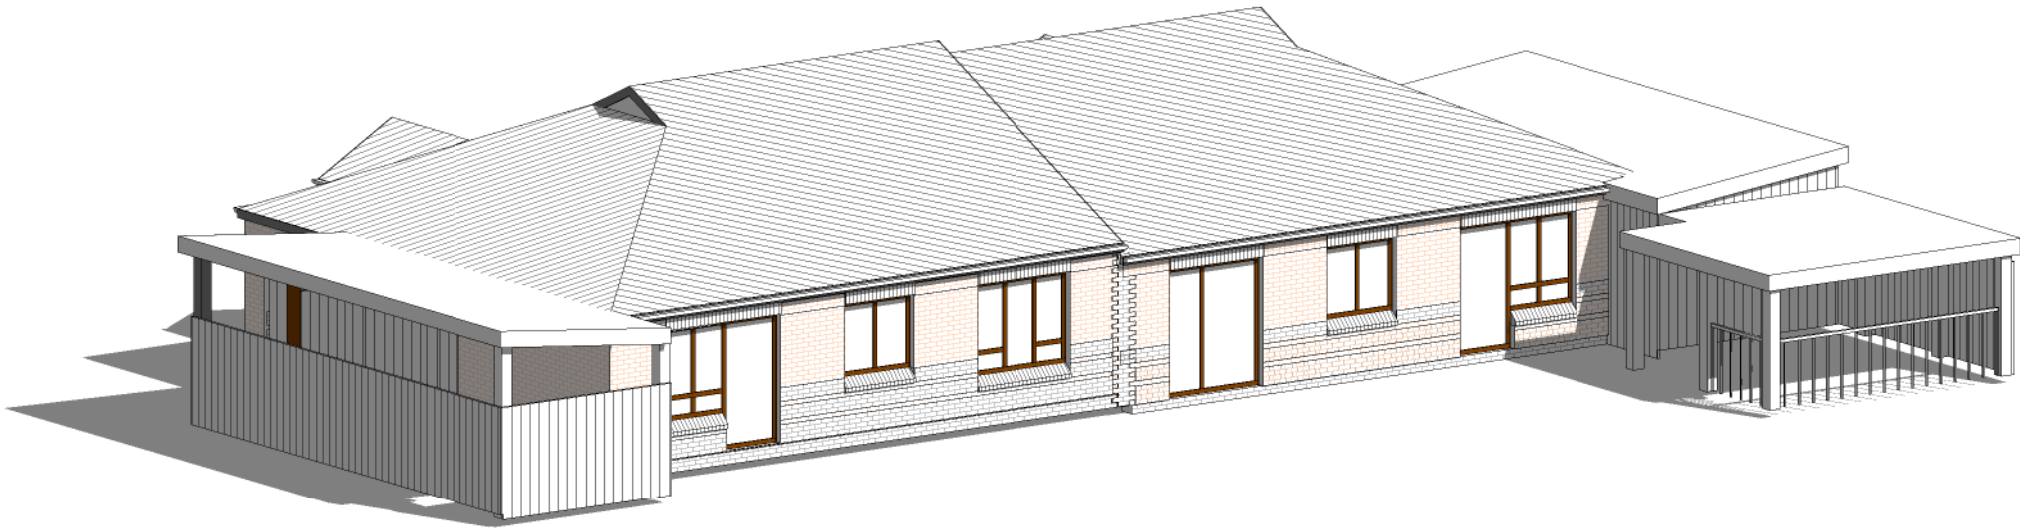

5 Rear 3D View

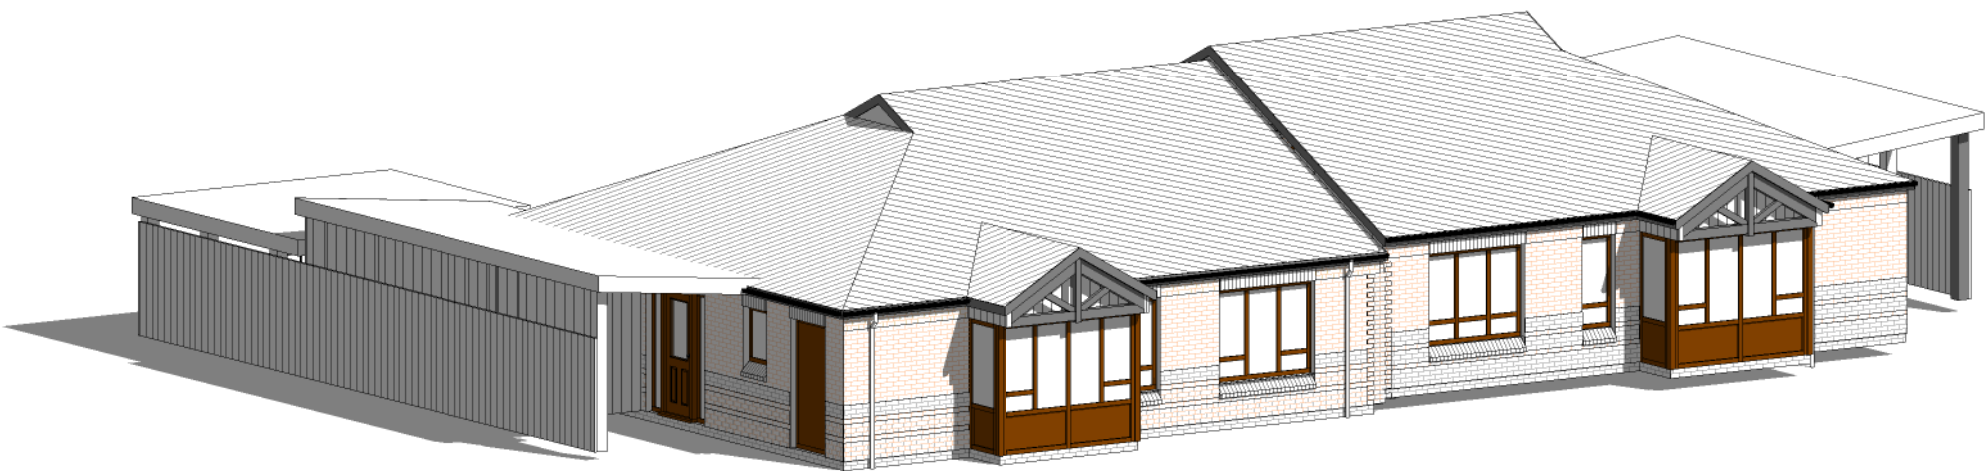

8 Front 3D View