



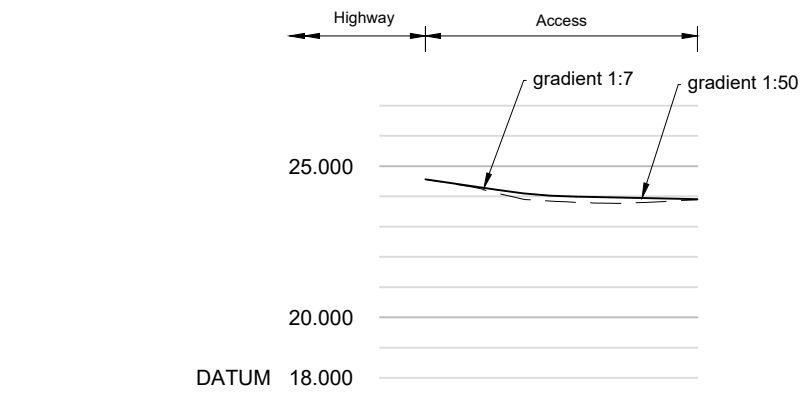

ACCESS						
CHAINAGE	0.000	2.385	2.862	4.985	7.319	8.994
EXISTING GROUND LEVEL	24.569					23.891
ALIGNMENT LEVEL	24.569	24.211	23.990			23.910
VERTICAL ALIGNMENT	-15.000%	G= 1: -6.7	KF= 0.20 L= 2.600	G= -2.000%	1: -50.0	
HORIZONTAL ALIGNMENT			R= 4.000			

Long Section
1:250

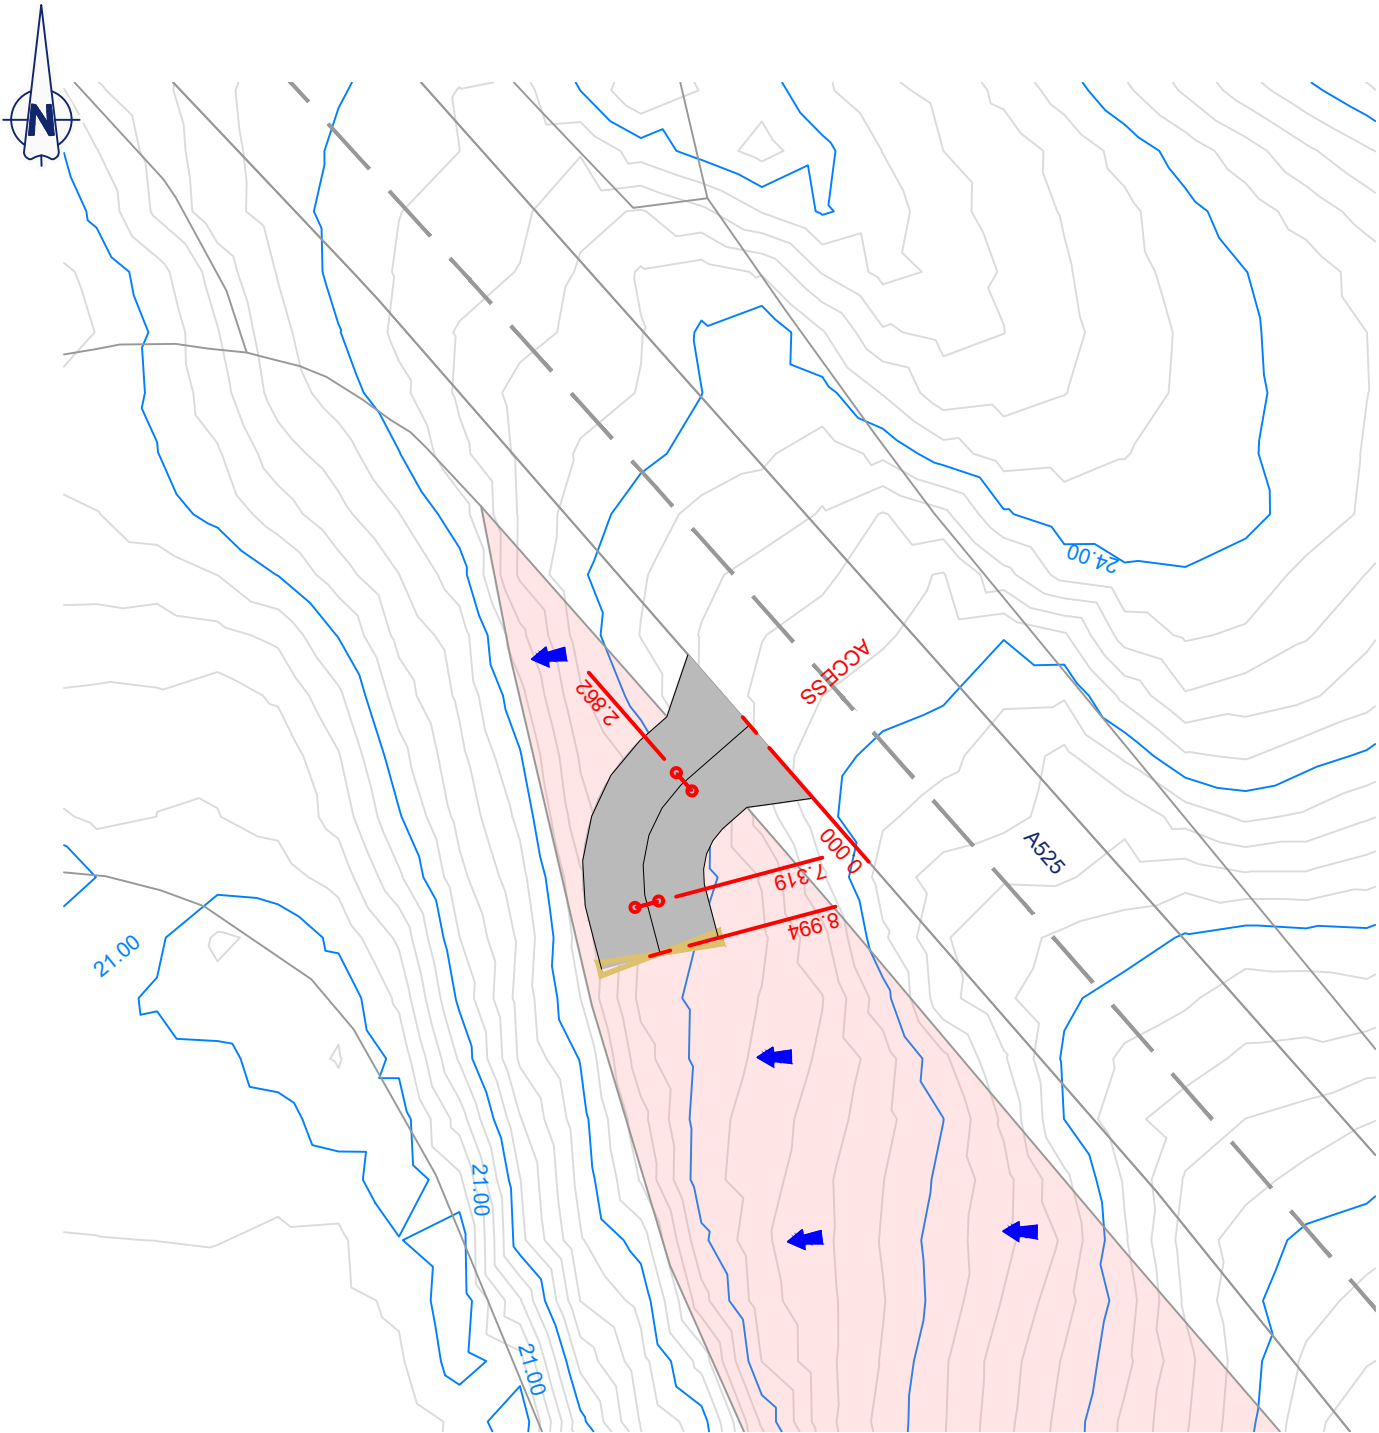

Chainage and Contour Plan
1:250

- Notes:
- 1: All dimensions are in metres unless stated otherwise.
 - 2: This drawing has been prepared using third party information and it is assumed that all provided information is correct.
 - 3: Levels data used for planning purposes is based upon government produced lidar data at 2m increments.

- Key:
- Property extents
(2 Raggs Hill, Whitchurch Road, Bangor on Dee)
 - Proposed access works extent
 - Proposed timber farm style gate

Reproduction in whole or part is prohibited without the prior permission of Ordnance Survey.
Crown copyright 2022. Supplied by copla ltd trading as UKPlanningMaps.com a licensed Ordnance Survey partner (100054135).
Data licence expires 26 November 2023. Unique plan reference: vx//880089/1188381



Client: James Jones
Location: 2 Raggs Hill, Bangor on Dee
Project: Drop Kerb / Vehicle Crossover
Title: Access Gradient

Drawing: 22.002-103 **Rev:** A
Date: 05.01.2023 **Scale:** 1:250

W: m2-consulting.uk
E: hello@m2-consulting.uk



Follow us