


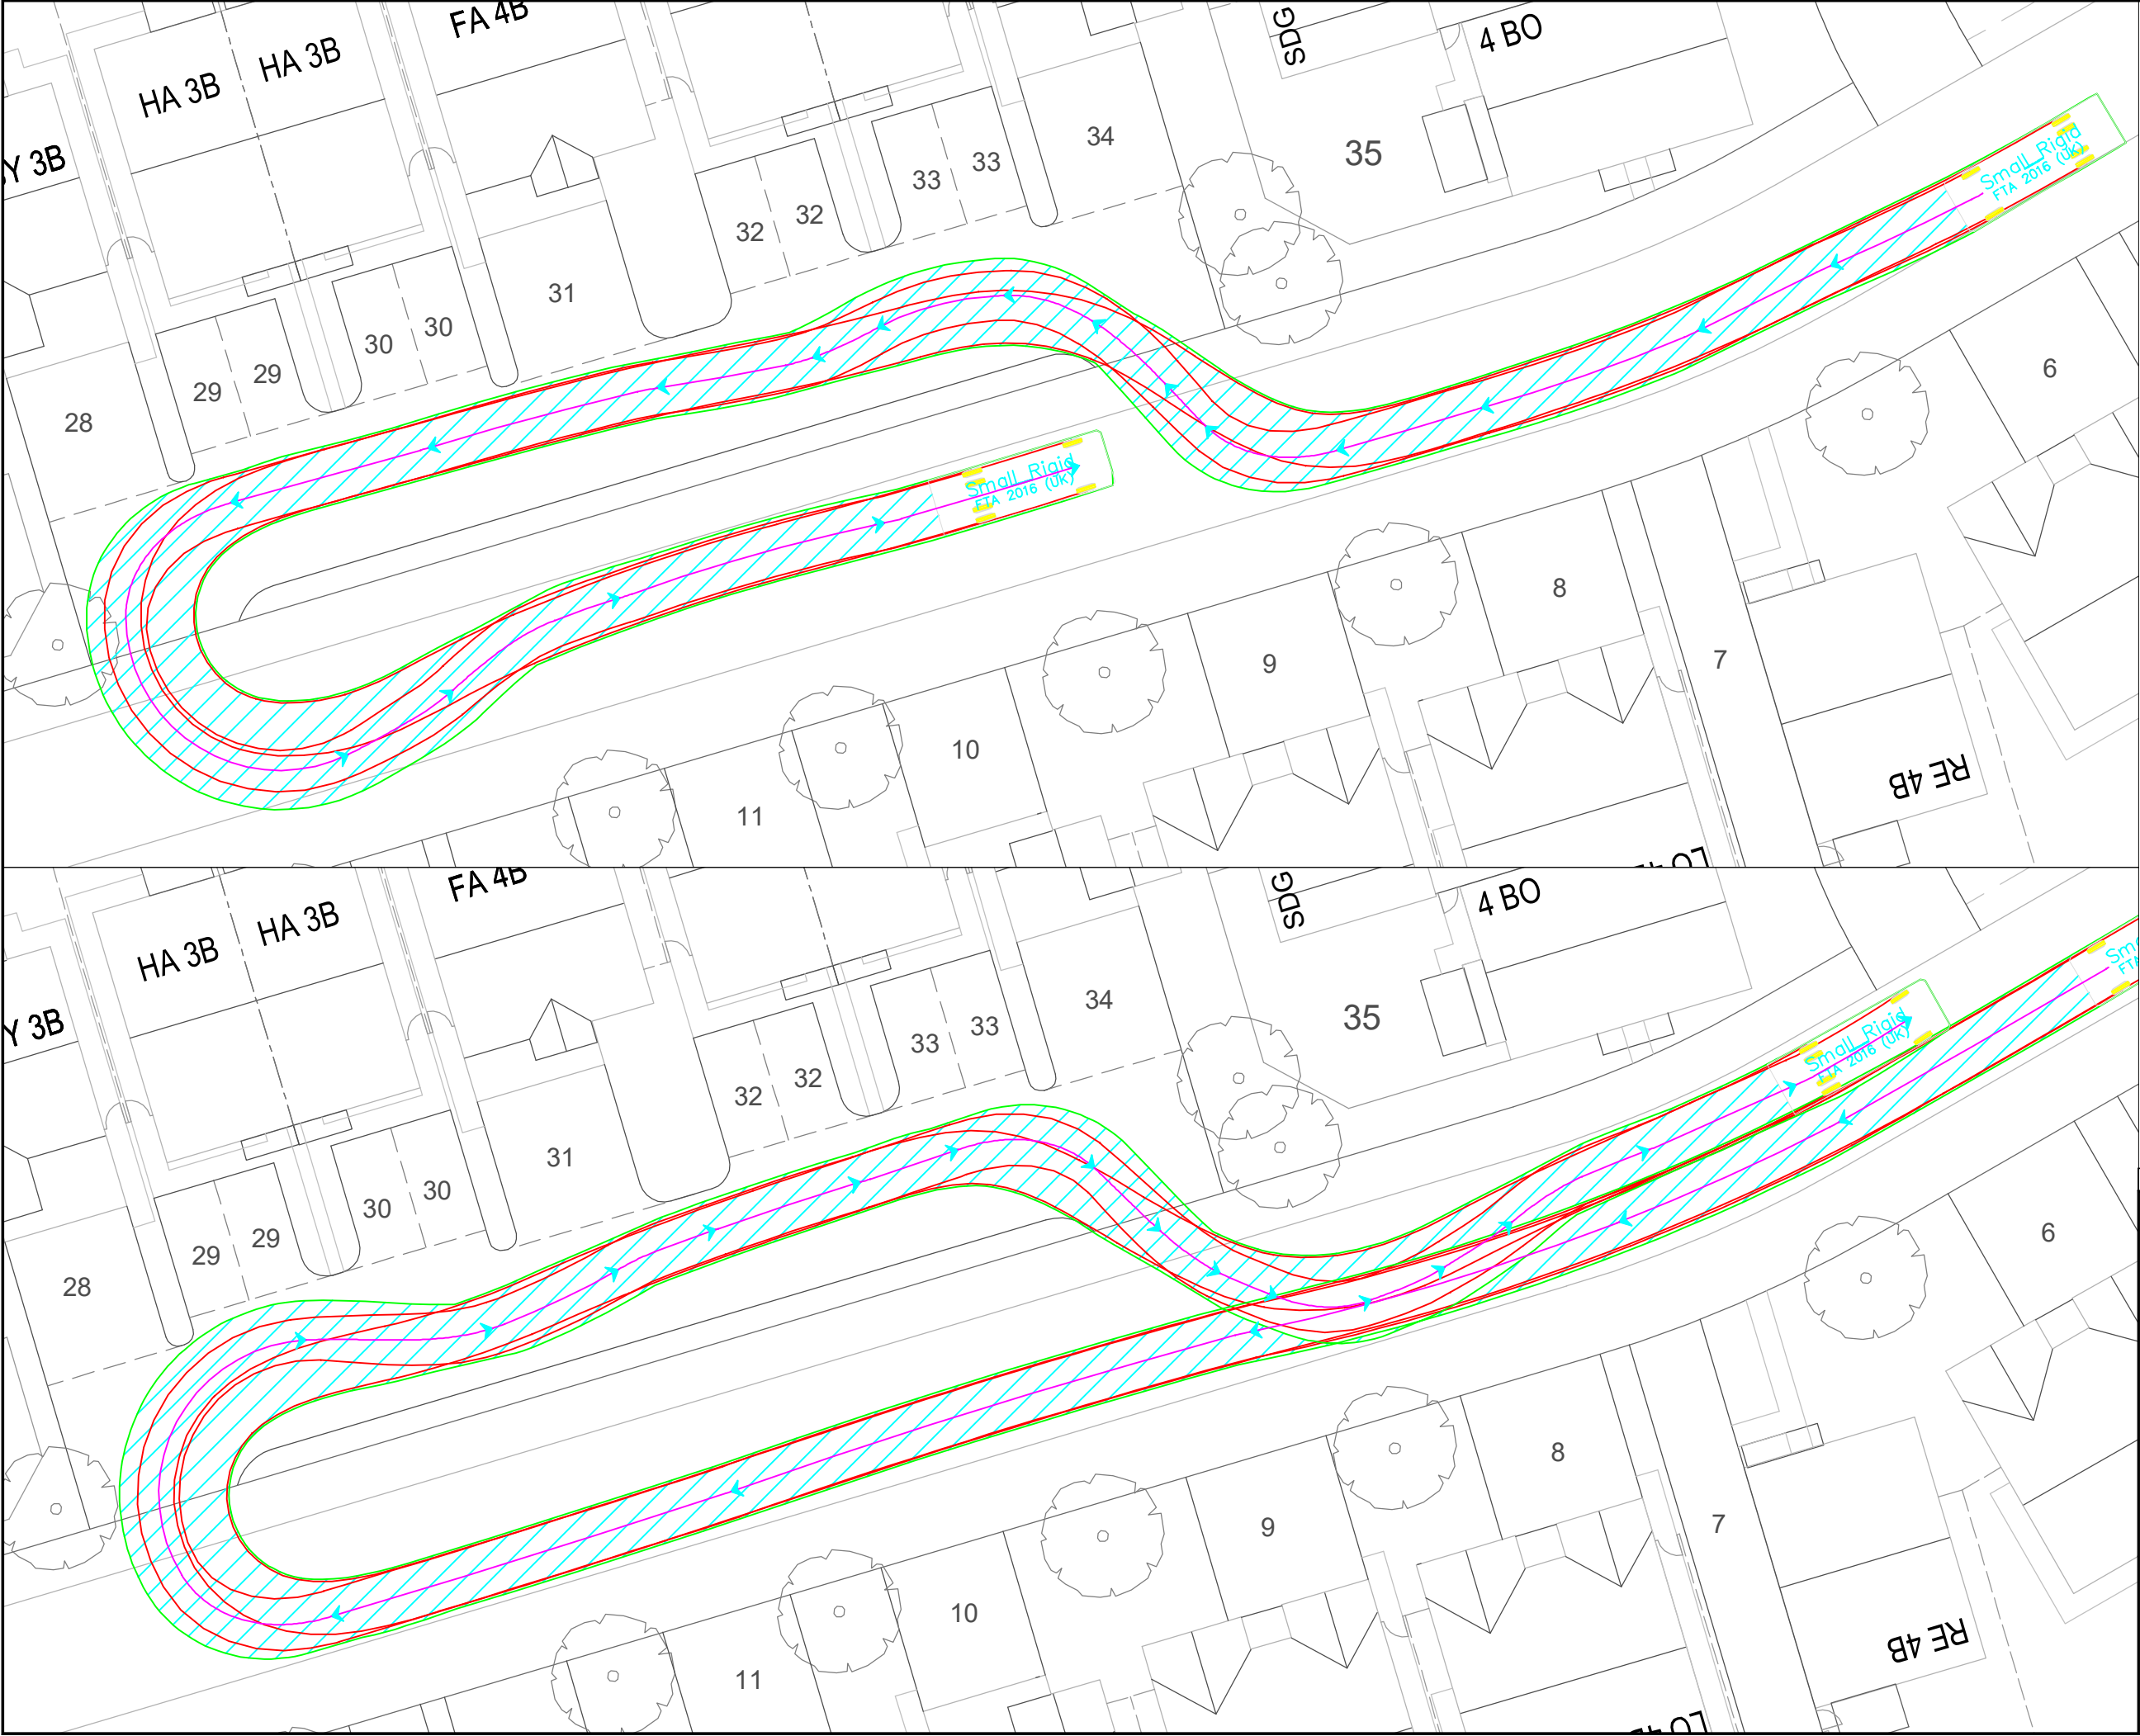

Small Rigid

Width : 2.30 meters
Track : 2.12
Look to Lock Time : 5.0
Steering Angle : 42.7

Rev.	Date	Revision Details	Drawn	Check	App.

Jactin House
24 Hood Street
Ancoats
Manchester
M4 6WX
T: 0161 327 1931
E: info@cbotransport.co.uk
W: www.cbotransport.co.uk

Client

Bellway Homes (North West) Ltd

Project

Holt Road, Wrexham

Drawing Title

Swept Path Analysis: Small Rigid Goods Vehicle
Accessing Driveway to Plots 28 to 34

Drawn	Checked	Approved
SFB	SFB	PRC

Scale / Size	Date
1:250 @ A3	09.11.23

Status	Drg No	Rev
Information	CBO-0769-002	