



NORTH

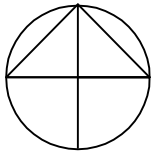

Ordnance Survey®
Ukmapcentre.com

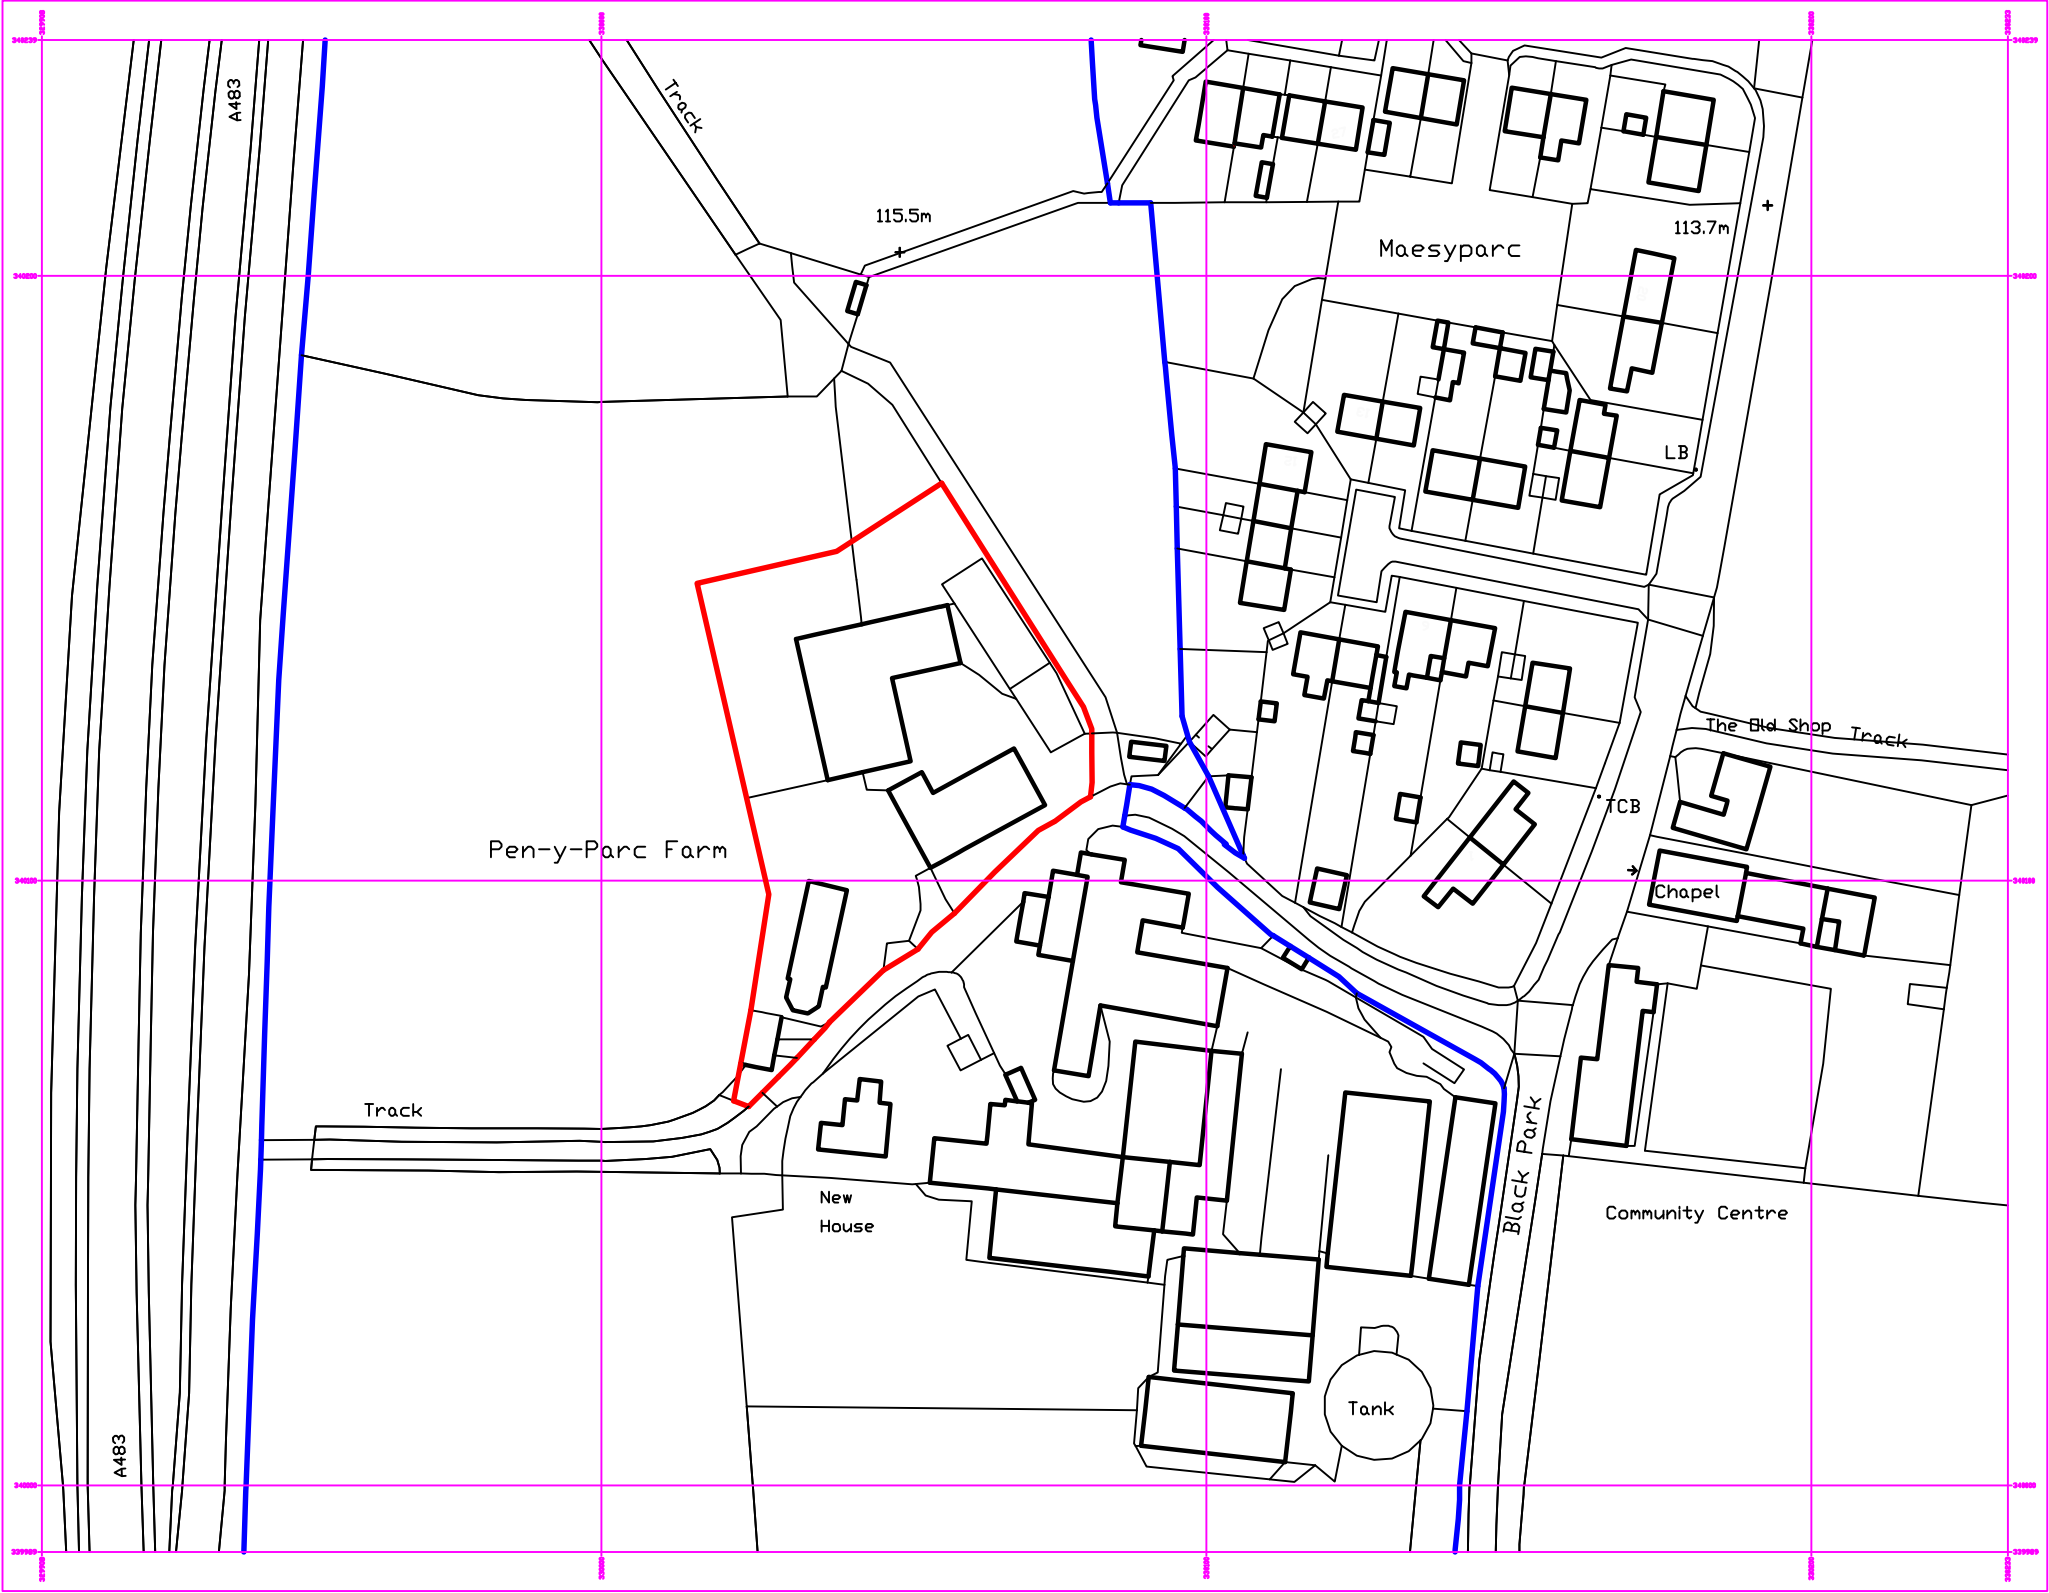

Series Number: 210001
© Crown copyright and database right 2020
Ordnance Survey licence 100048002
Reproduction in whole or in part is prohibited
without the prior permission of Ordnance Survey.

0 10 20 30 40 50
metres



go2plan

Design & Planning

Tel: 07957 634478 email: jon@go2plan.co.uk

SITE LOCATION PLAN
PEN-Y-PARC FARM
BLACK PARK, HALTON
CHIRK, WREXHAM
LL14 5AX

Dwg No. PYP 001
Scale: 1: 1250 @ A3
date: 19.12.23
drawn: jon evans