



NOTES:


THIS DRAWING IS THE PROPERTY OF MCCORMICK ARCHITECTURE LTD AND COPYRIGHT IS RESERVED BY THEM. THE DRAWING IS NOT TO BE COPIED OR DISCLOSED BY OR TO ANY UNAUTHORISED PERSONS WITHOUT THE WRITTEN CONSENT OF MCCORMICK ARCHITECTURE LTD. DO NOT SCALE FROM THIS DRAWING. CONTRACTORS TO CHECK ALL DIMENSIONS ON SITE AND TO REPORT ANY DISCREPANCIES. ELECTRONIC ISSUE VERSIONS OF THIS DRAWING ARE NOT TO BE CHANGED BY RECIPIENTS OR 3rd PARTIES.

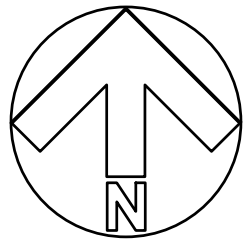

NOTE:
THIS DRAWING IS FOR PLANNING APPLICATION PURPOSES ONLY

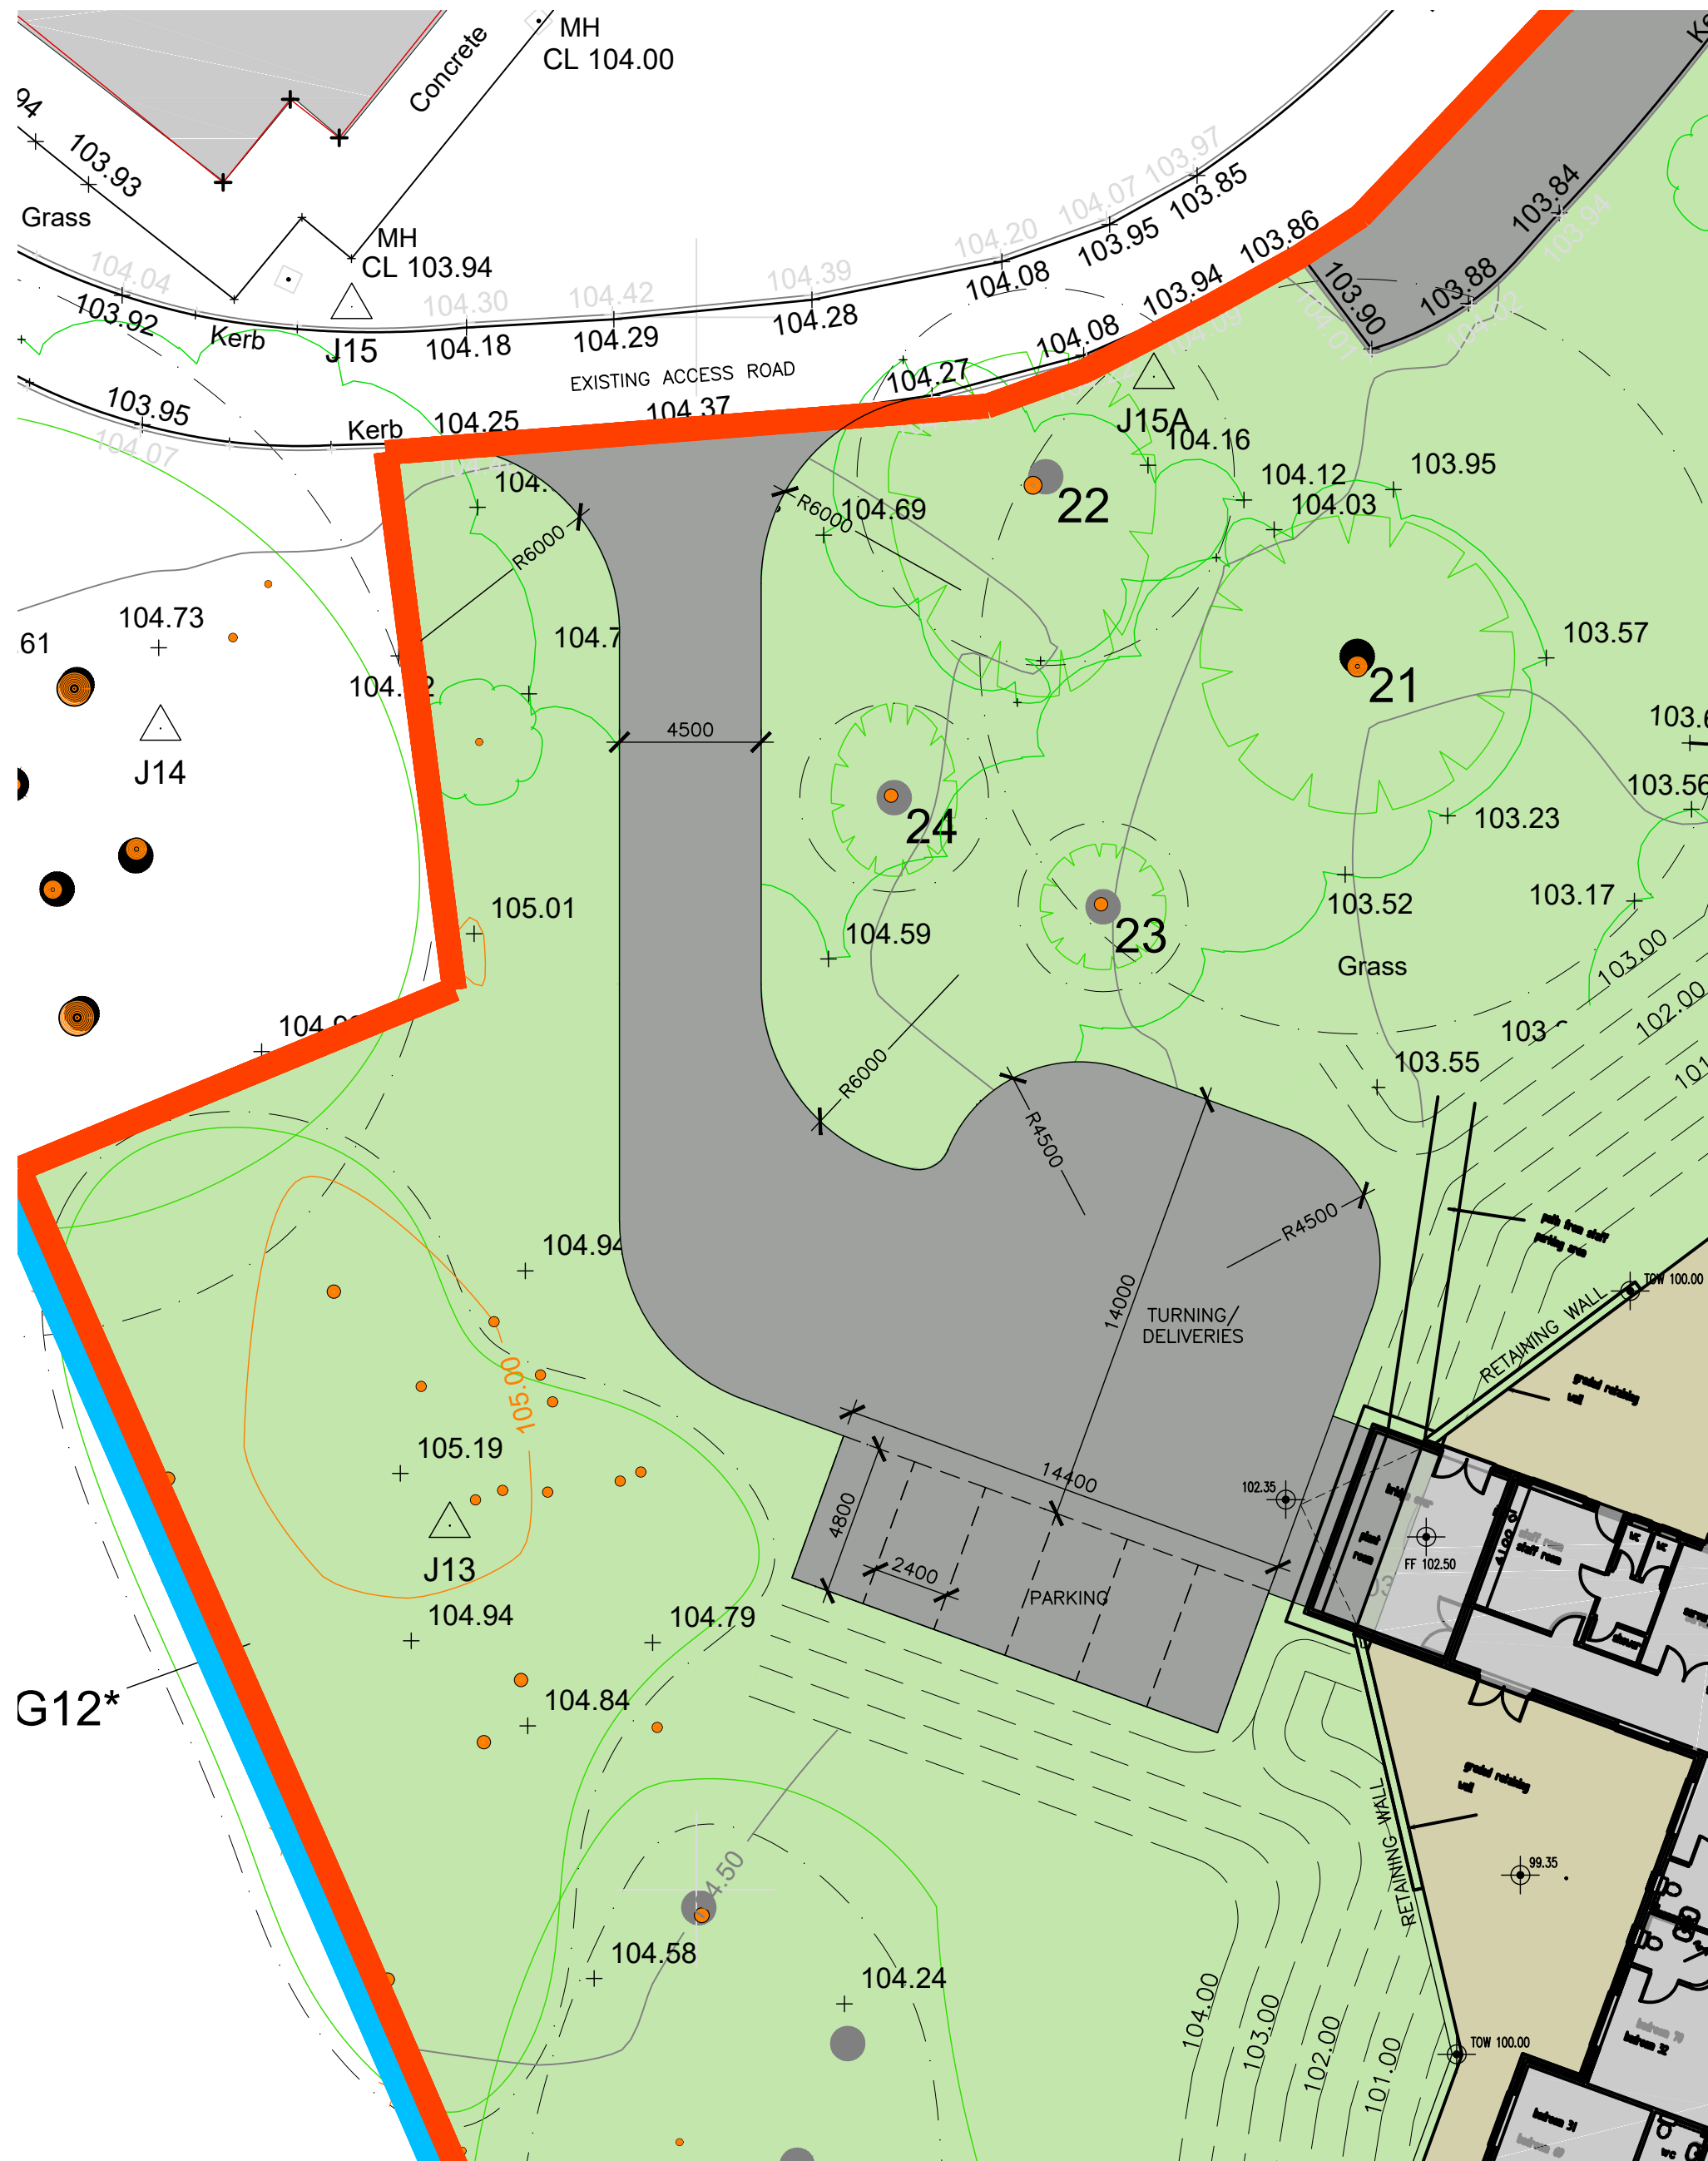

PROPOSED STAFF PARKING &
SERVICE ENTRANCE ROAD

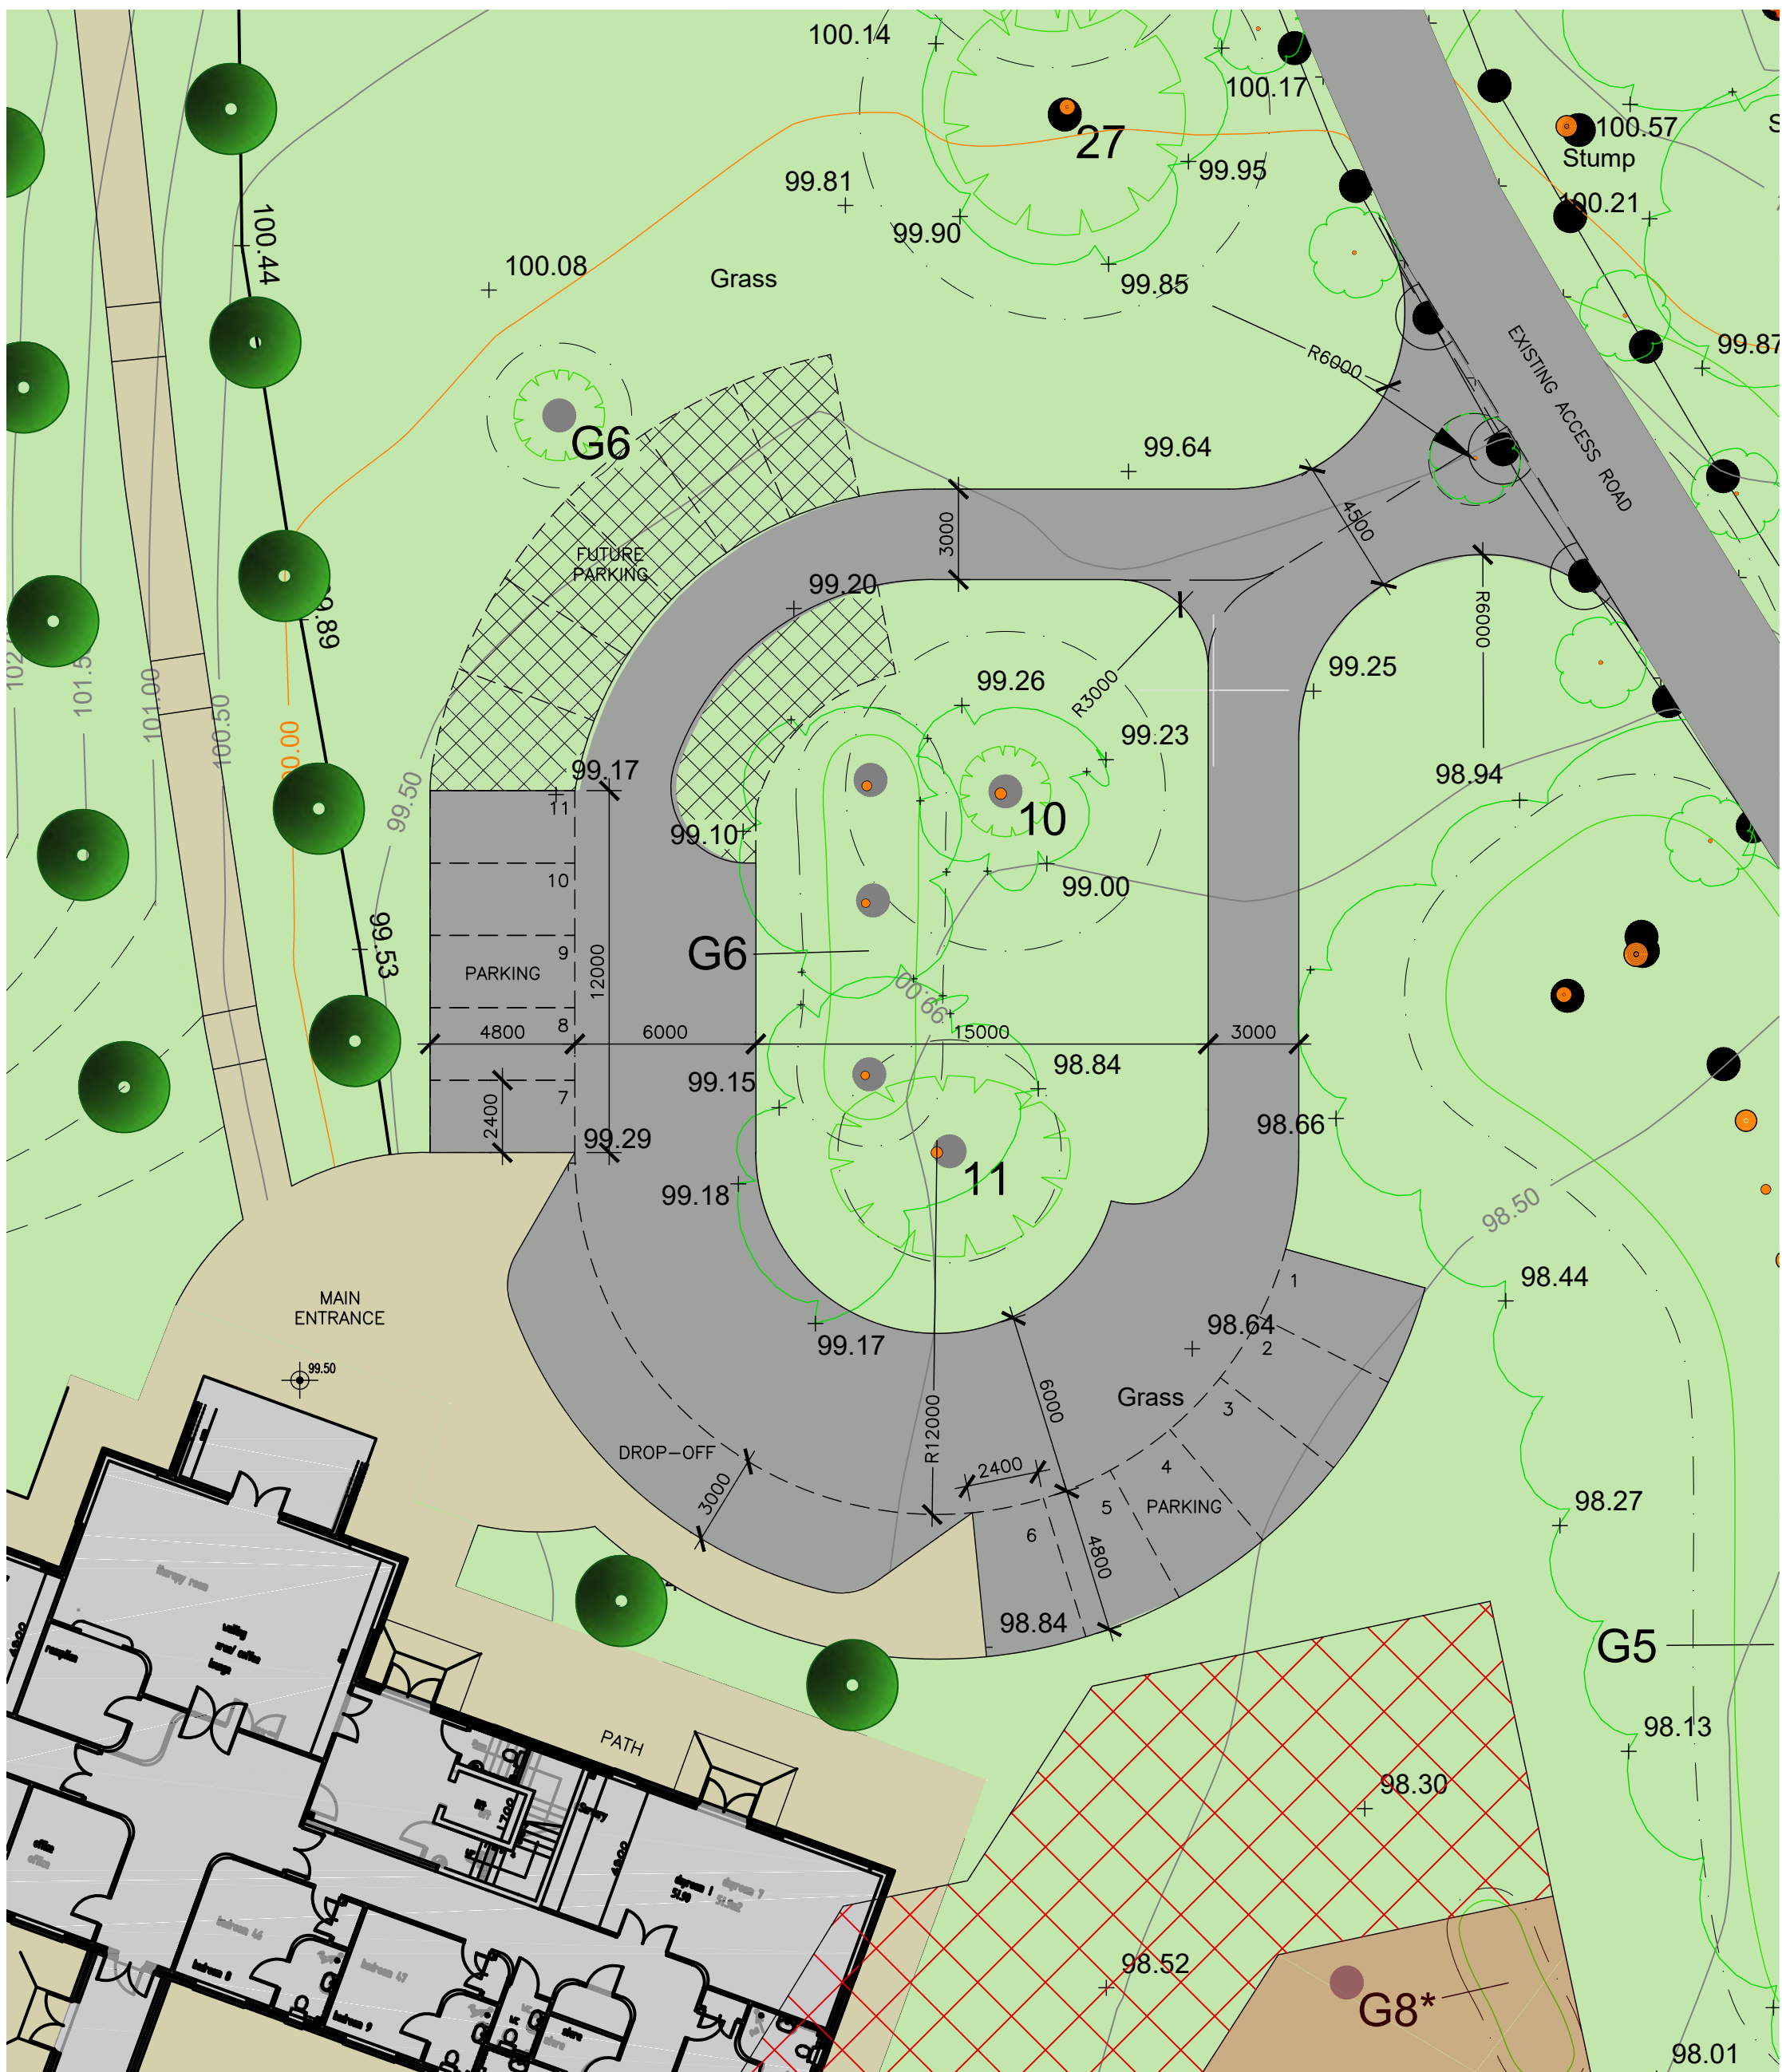

PROPOSED VISITOR PARKING &
ACCESS ROAD

BIOSECURITY:
SEE RECOMMENDATIONS IN THE ECOLOGICAL MITIGATION AND MANAGEMENT PLAN DATED 23rd JUNE 2023 BY KINGDOM ECOLOGY LTD FOR ALL NECESSARY PROVISIONS TO MAXIMISE SITE BIOSECURITY DURING AND AFTER CONSTRUCTION

ECOLOGY REPORT 23rd JUNE 2023 –
LANDSCAPING REQUIREMENTS

TREES: SECTION 2.4.7
PLANT NEW OR REPLACEMENT TREES COMPRISING OF ROWAN, WILD CHERRY, CRAB APPLE, SILVER BIRCH, HOLLY AND WILLOW.

SHRUBBERY: SECTION 2.4.7
RHS LIST – PLANTS FOR POLLINATORS

LANDSCAPE MANAGEMENT: SECTION 2
GENERALLY

PROTECTION OF AMPHIBIANS: SECTION 3
GENERALLY
SPECIFIC ATTENTION TO SECTION 3.2 – SITE CLEARANCE AND EXCAVATIONS

PROTECTION OF BATS & BIRDS: SECTION 4
GENERALLY, INCLUDING PROVISIONS FOR BAT & BIRD BOXES, LOW IMPACT LIGHTING

PROTECTION OF BADGERS: SECTION 6
GENERALLY, INCLUDING EXCLUSION ZONES

SEE DATRY'S PROPOSALS FOR SURFACE WATER DRAINAGE AND RUN-OFF MITIGATION

SEE TREE SOLUTIONS SURVEYS AND REPORTS FOR ALL MATTERS RELATING TO TREES

SEE HARD & SOFT LANDSCAPING PLANS FOR FURTHER DETAILS OF MATERIALS

Revision: A	By: MR	Date: 13/7/23	Checked: GMR
-------------	--------	---------------	--------------

NOTES UPDATED TO REFER TO ECOLOGY AND TREE REPORTS AND RECOMMENDATIONS

MCCORMICK
ARCHITECTURE

THE MOORINGS, ROWTON BRIDGE ROAD,
CHRISTLETON, CHESTER, CH3 7AE
TEL: 01244 332020
email: info@mccormick-architecture.co.uk
web: www.mccormick-architecture.co.uk

Client:
**PENDINE PARK CARE
ORGANISATION (Summerhill) Ltd**

Project:
DEVELOPMENT AT SUMMEHILL

Detail:
**PLANNING DRAWING - PROPOSED
ENLARGED PARKING & ROADS**

Status:
FOR APPROVAL/ COMMENT

Drawn By:	Date:	Scale:
DCI	10/12/20	1:200 @ A1
Checked By:	Date:	Signature:
MR	13/7/23	GMR
Job No:	Dwg No:	Revision:
4135/01	A(200)05	A