


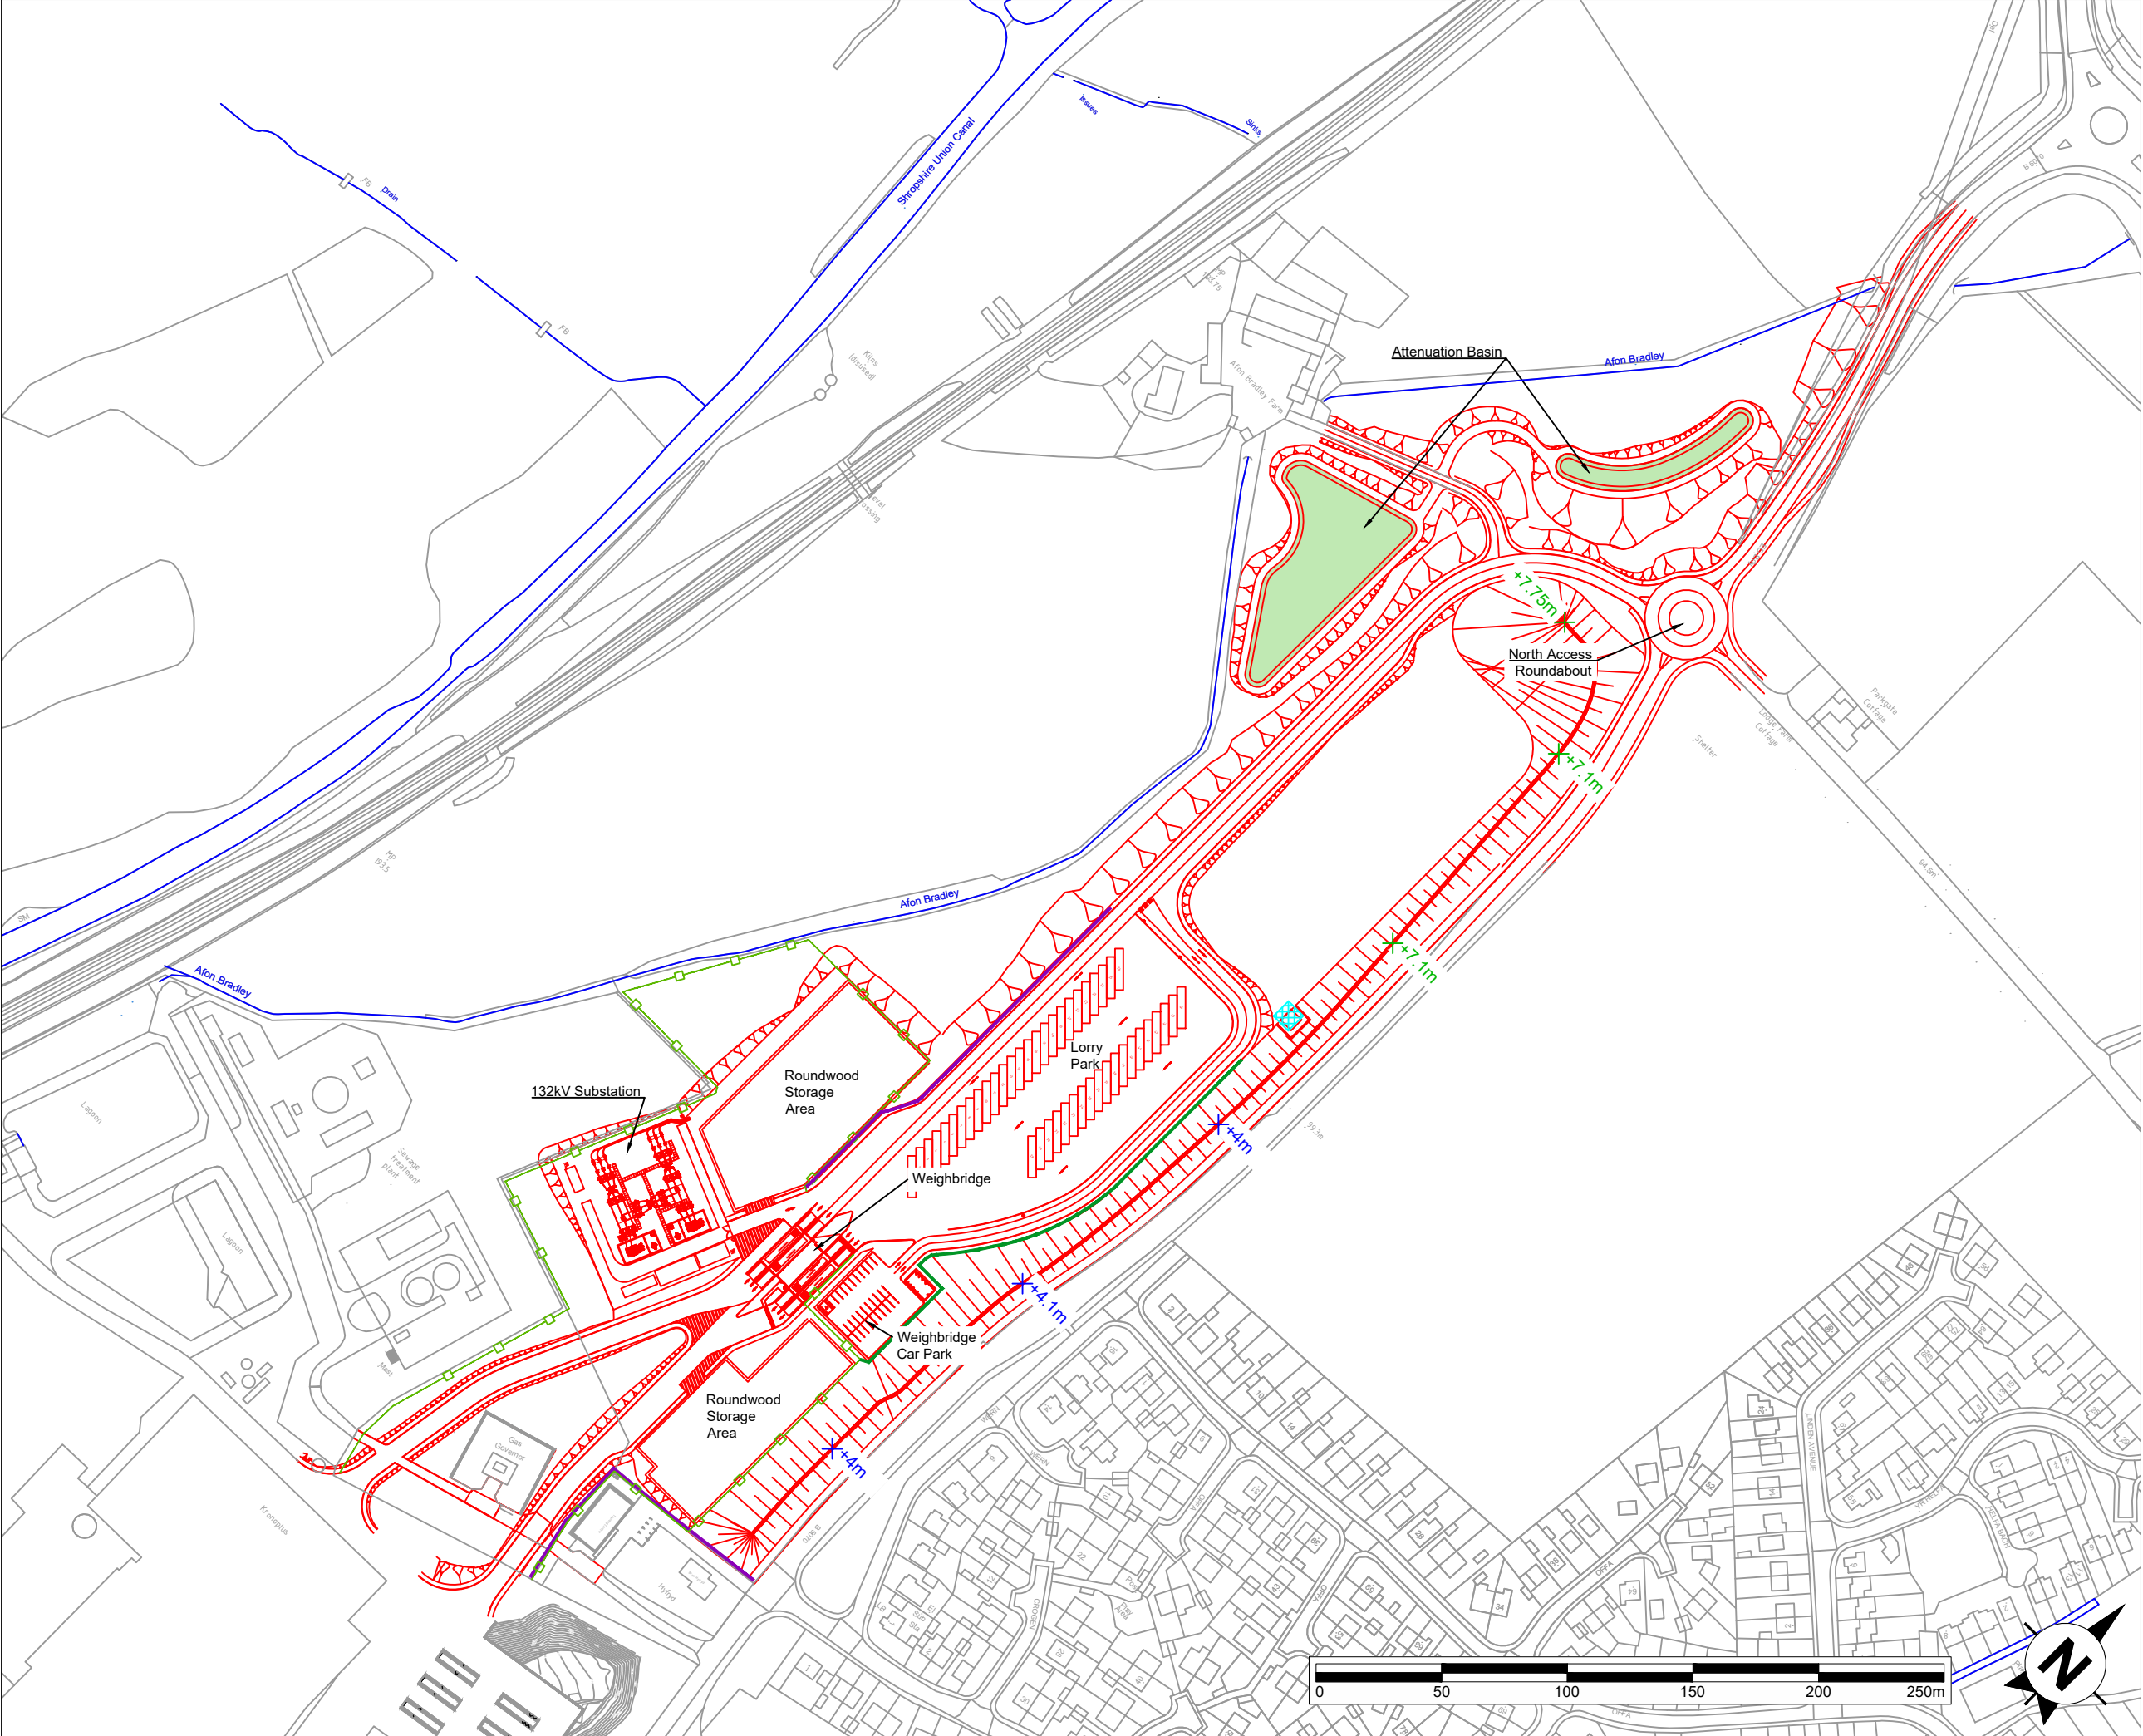

This drawing is the copyright of AXIS P.E.D Limited and may not be loaned, copied or reproduced in any way -or used for any offer, quote, tender or construction purposes without written consent of the company to do so

Follow any figured dimensions - do not scale for construction purposes. IF IN DOUBT ASK.

| Revision History |               | Date     |
|------------------|---------------|----------|
| A                | Layout change | 20-07-23 |

Key

- Proposed Development
- Proposed Security Fence
- Proposed 5m Acoustic Fence
- Proposed 3m Acoustic Fence
- Attenuation Basin
- Detailed design to include measures to protect lime kiln from construction damage
- Height of proposed bund above proposed development platform
- Height of proposed bund above proposed access road

|                                                                 |                                                                                   |                                                  |
|-----------------------------------------------------------------|-----------------------------------------------------------------------------------|--------------------------------------------------|
| Chester Office:<br>Well House Barrs<br>Bretton<br>CH4 8DH       | South Manchester Office:<br>Canella House<br>76 Water Lane<br>Wilmslow<br>SK9 6BB | <b>axis</b><br>0844 8700 007 - www.axisped.co.uk |
| client: KRONOSPAN                                               |                                                                                   |                                                  |
| project: KRONOSPAN NORTH ACCESS ROAD                            |                                                                                   |                                                  |
| drawing title:<br>PROPOSED DEVELOPMENT -<br>GENERAL ARRANGEMENT |                                                                                   |                                                  |
| date: JULY 2023<br>drawing number:<br>PLANNING DRAWING 1        | drawn by: SK<br>status: FOR PLANNING                                              | checked: BC<br>rev: A                            |
| scale(s): 1:2500@A3                                             |                                                                                   |                                                  |
| planning environment design                                     |                                                                                   |                                                  |