


Notes;

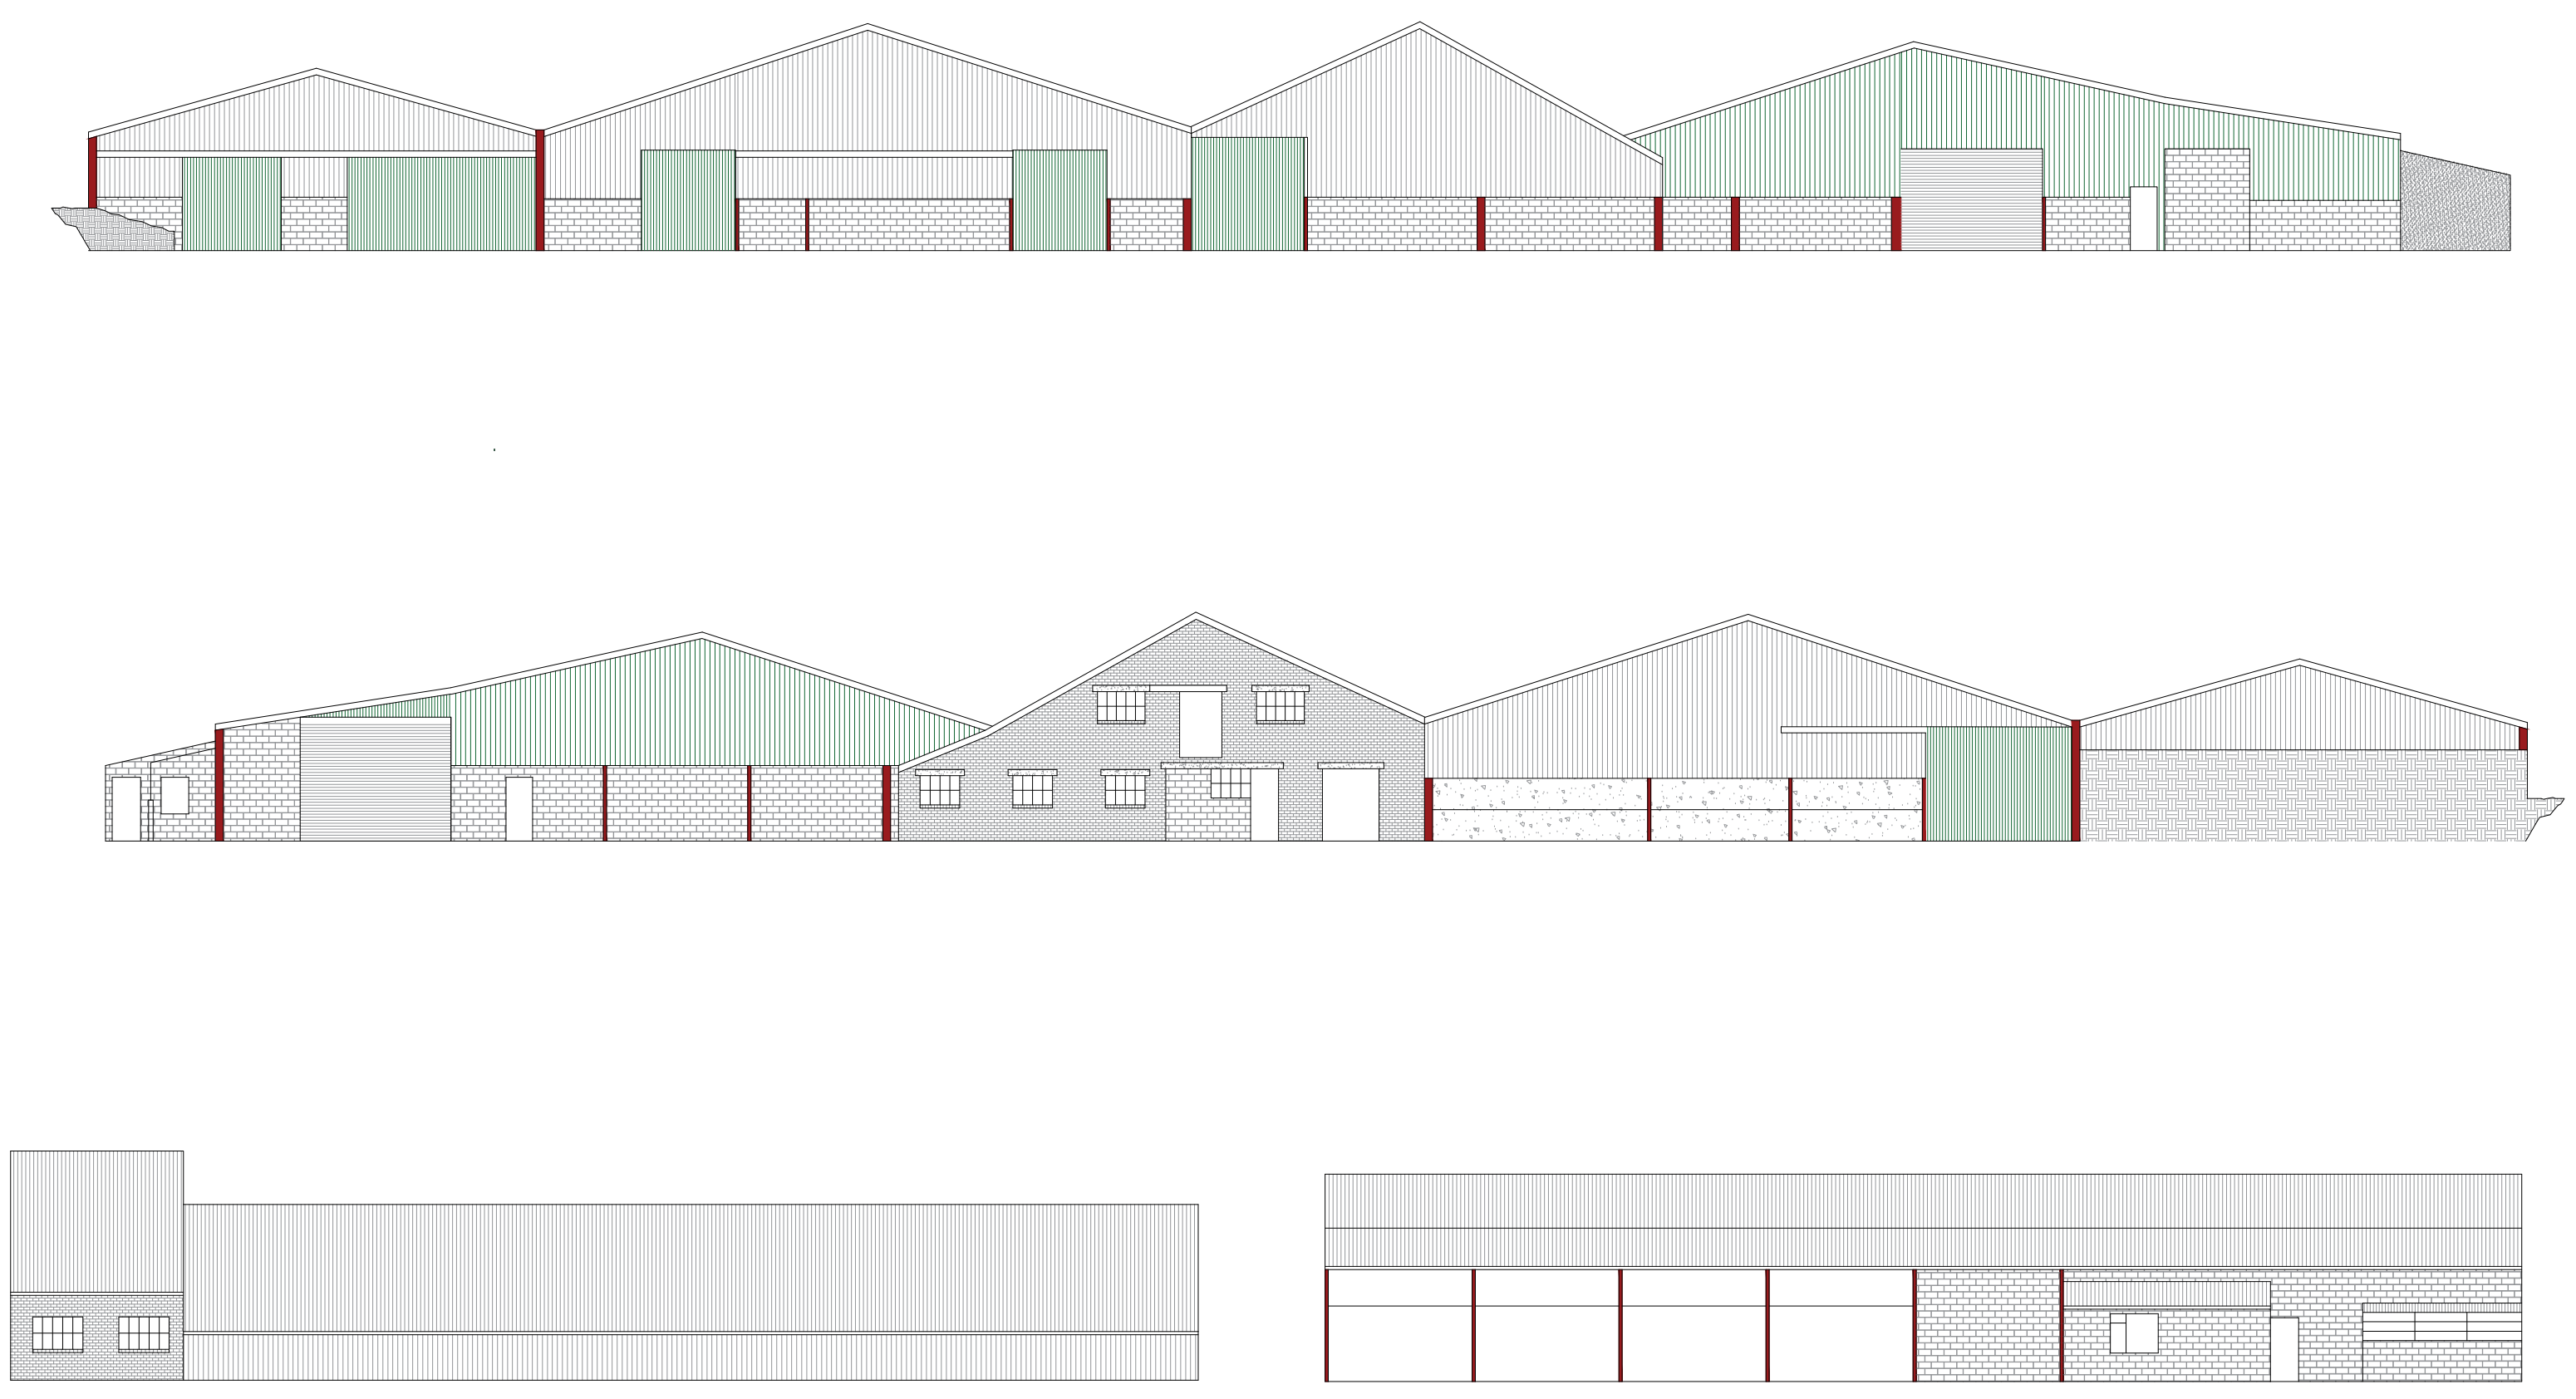

Project; Pen Y Palmant change of use	
Title; Existing elevations	Scale (A2); 1:200
Dwg No; Tom-001	Date; 19/10/23
Revision;	