




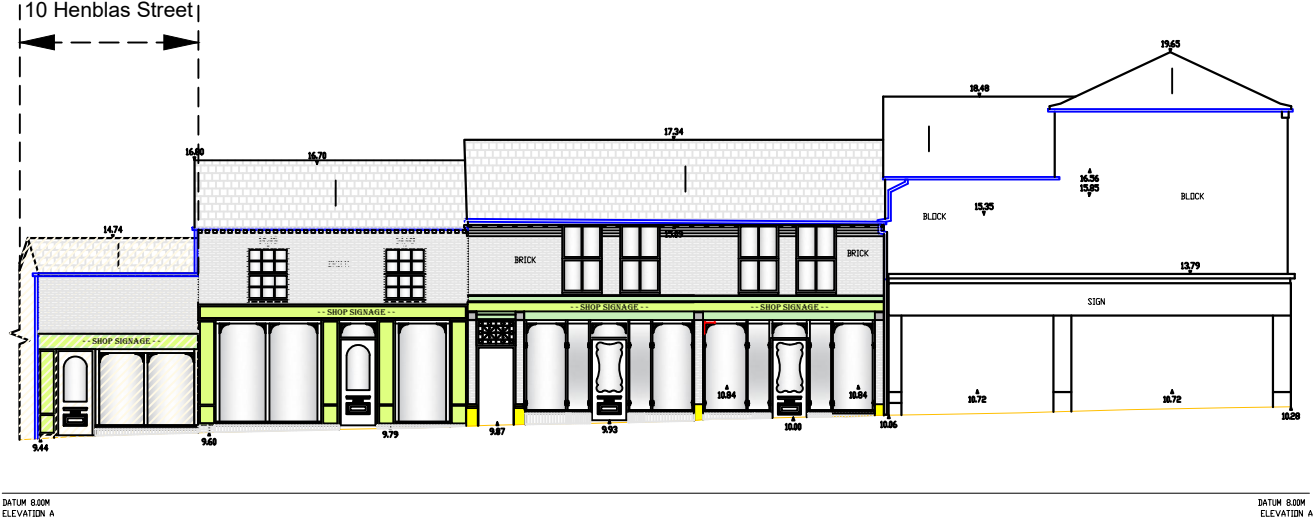


Existing Photograph 10 Henblas Street

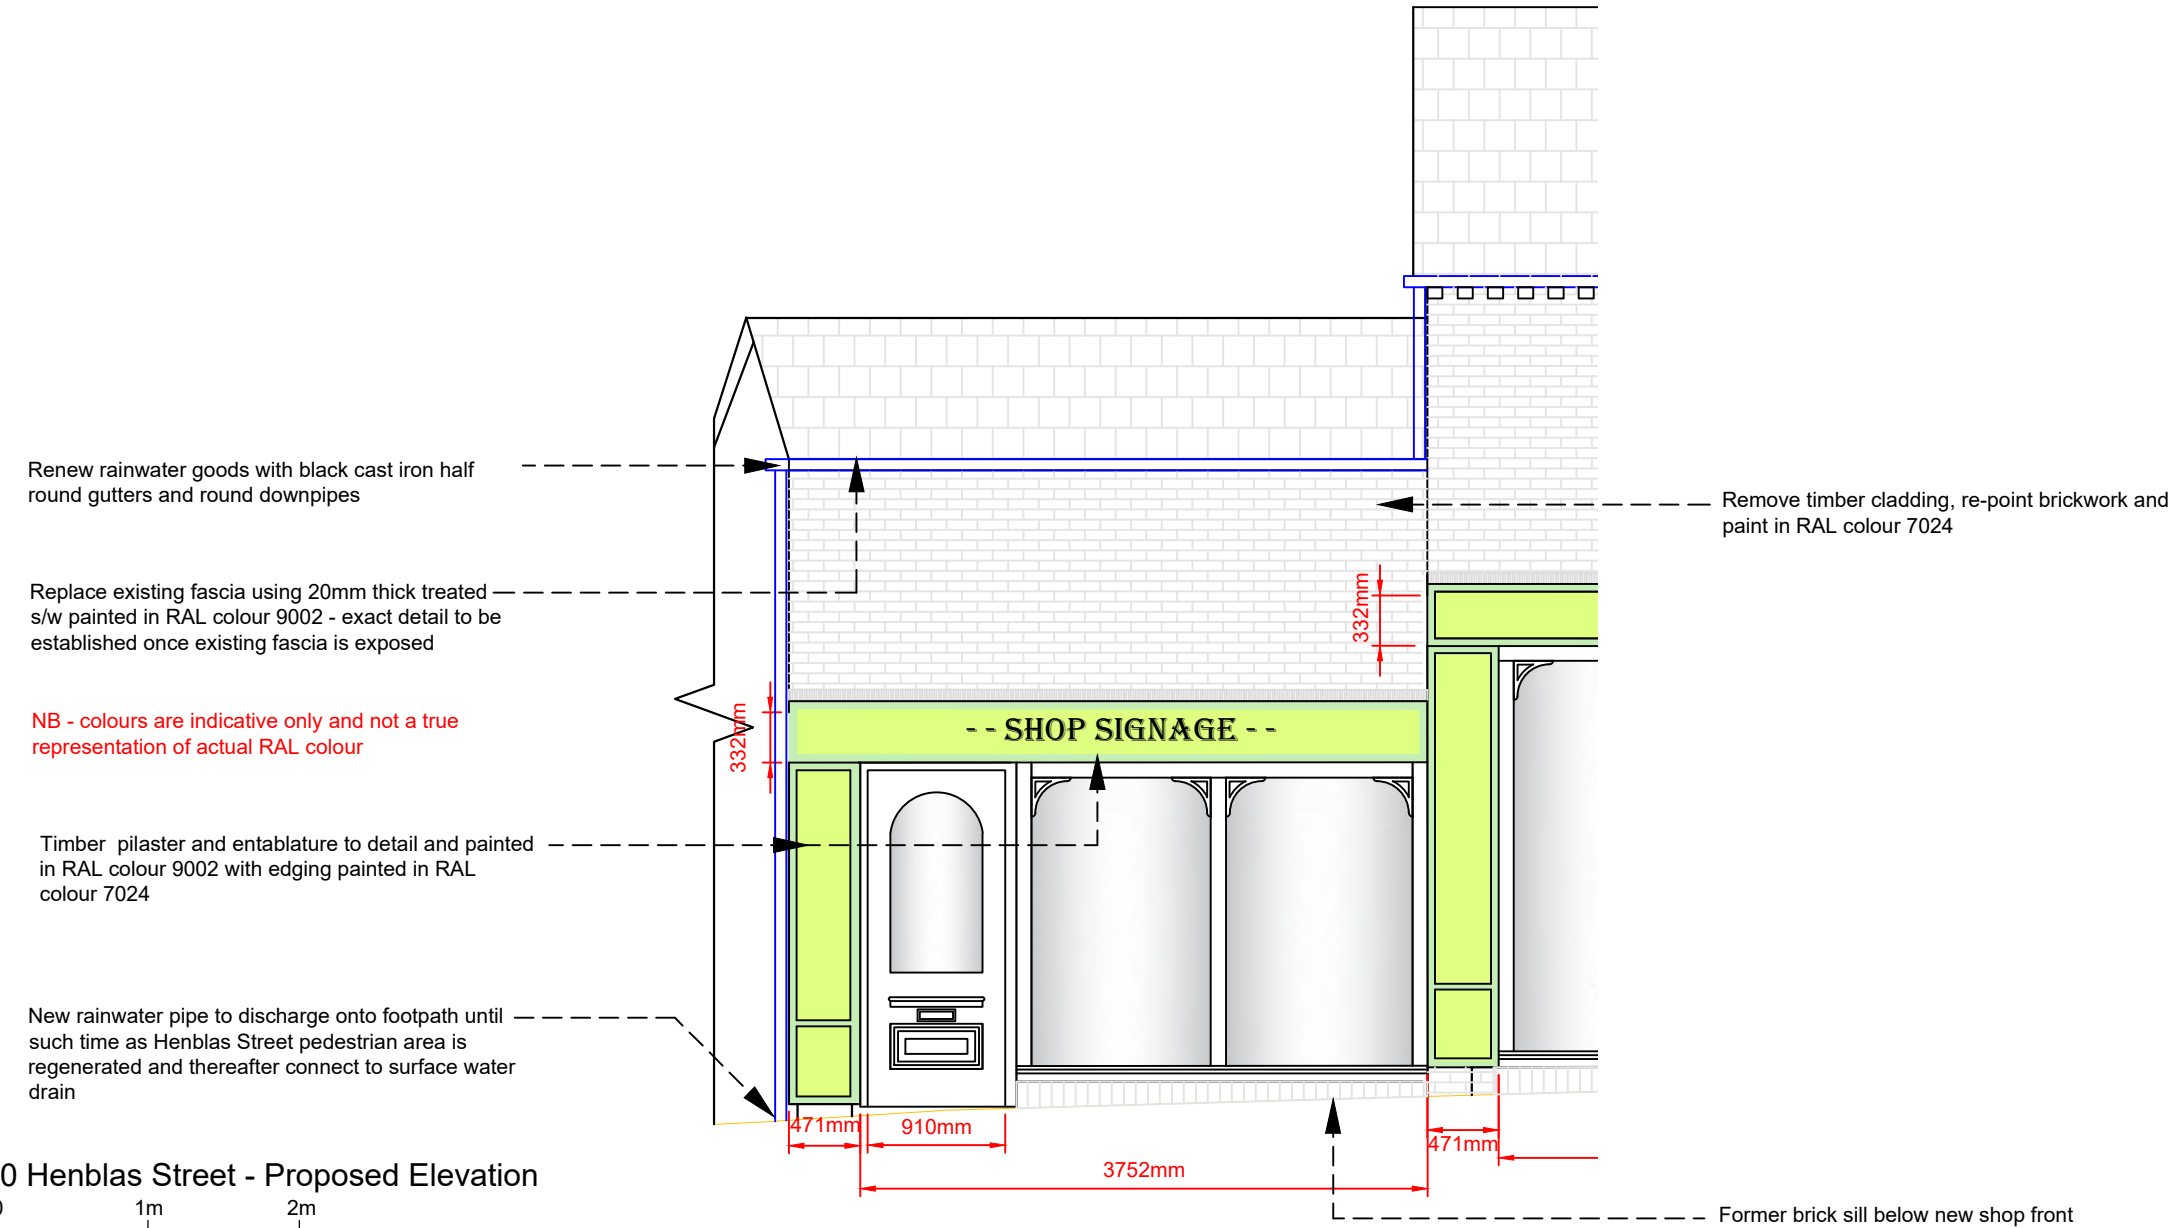

10 Henblas Street - Key Elevation

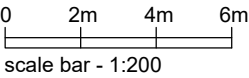

10 Henblas Street - Proposed Elevation

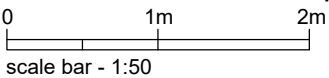

All dimensions are extracted from the measured survey - it is the responsibility of the Main Contractor to check all dimensions on-site prior to Construction

- Revisions:
- A) 8th Feb. 2022 - Client issue
 - B) 15th March 2023 - Planning issue
 - C) 30th Aug. 2023 - Re-roofing omitted, colours amended and RAL references added
 - D) 14th Sept. 2023 - Fascia colour amended

WREXHAM COUNTY BOROUGH COUNCIL.

JULIE M FRANCIS
CHIEF OFFICER HOUSING
RUTHIN ROAD,
WREXHAM, LL13 7TU.

Tel: (01978) 315620 Fax: (01978) 315320

Project: **WREXHAM TOWN CENTRE HERITAGE
SCHEME - 2 TO 10 HENBLAS STREET AND
38 HENBLAS STREET**

Detail: **PROPOSED ELEVATIONS 10 HENBLAS
STREET**

Drawn/Checked: BH	Date: NOV. 2022	AutoCad File Ref:	
Scale: As Scale Bar	Project No: PS/1059	Dwg No: WTH/08	Rev: D