

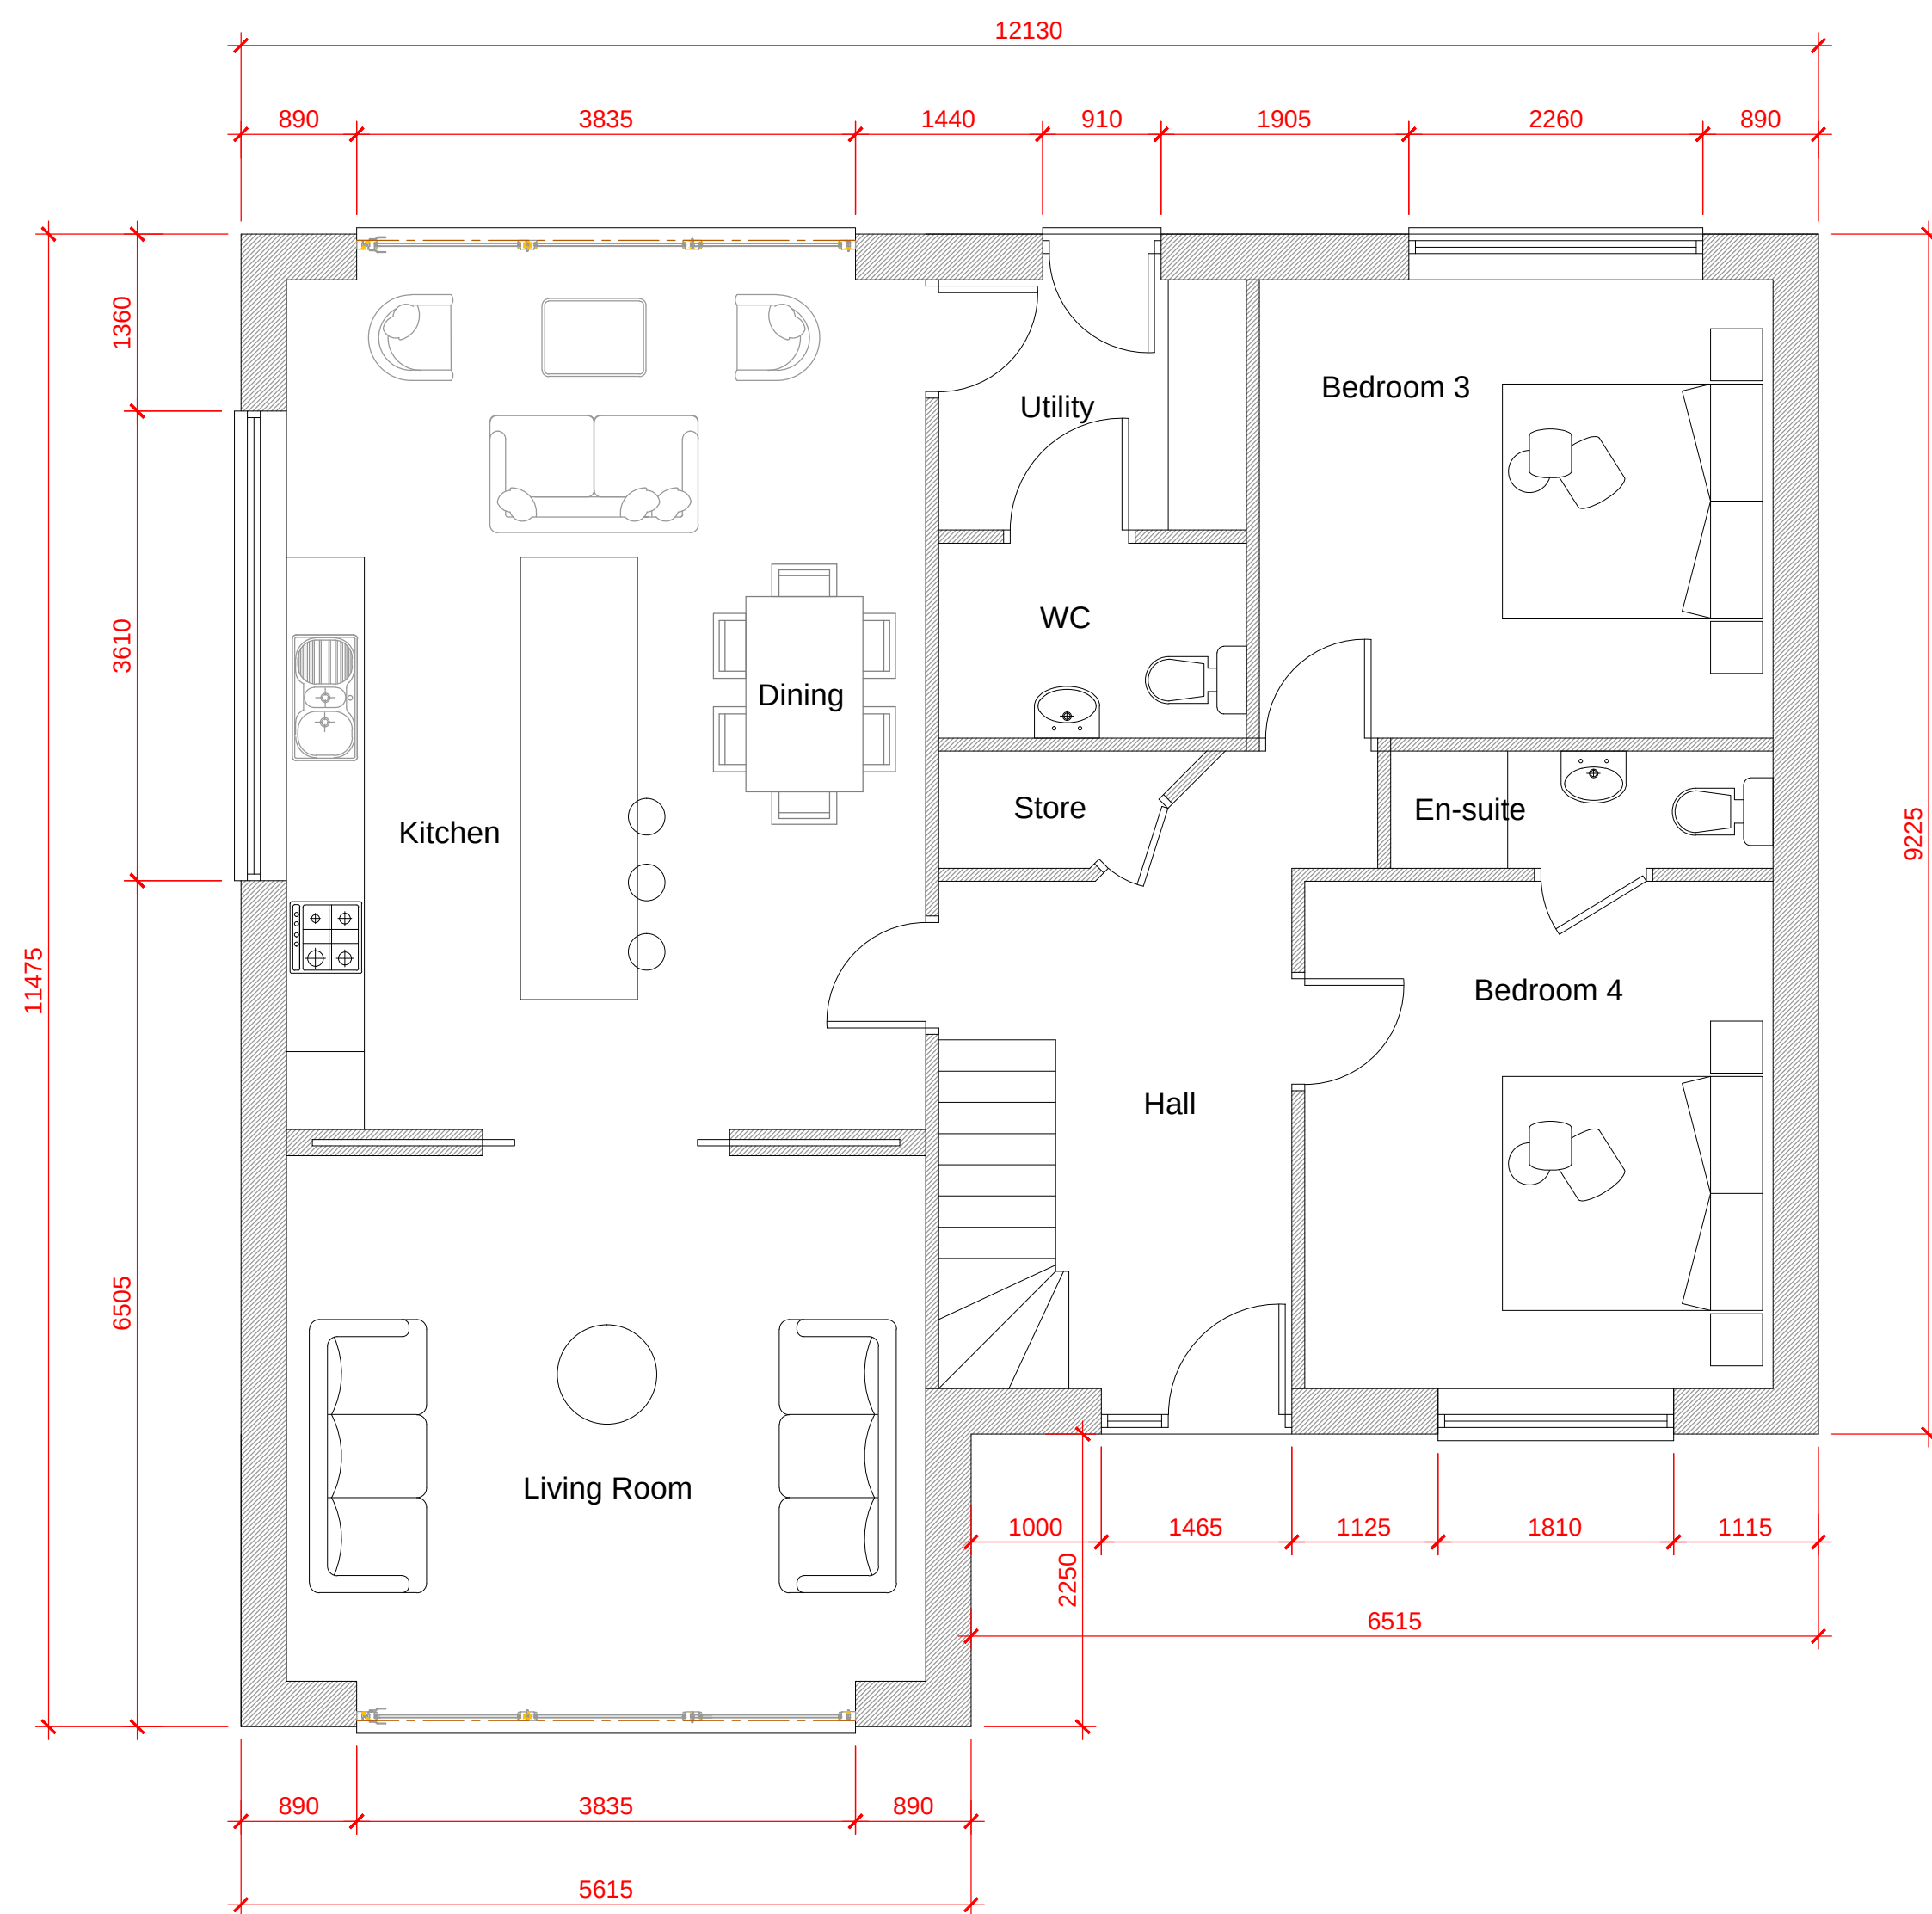


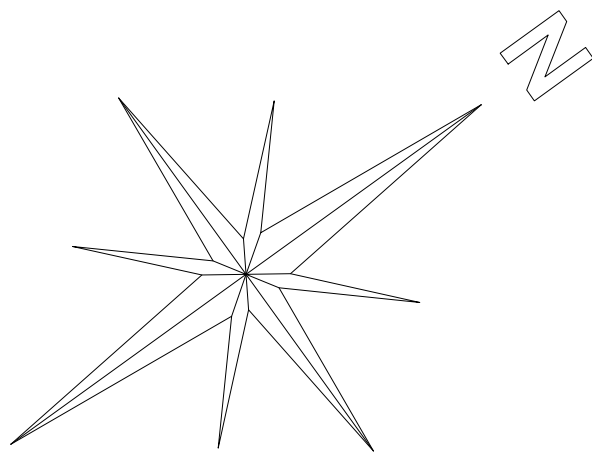

Proposed Ground
Floor Plan
1:50

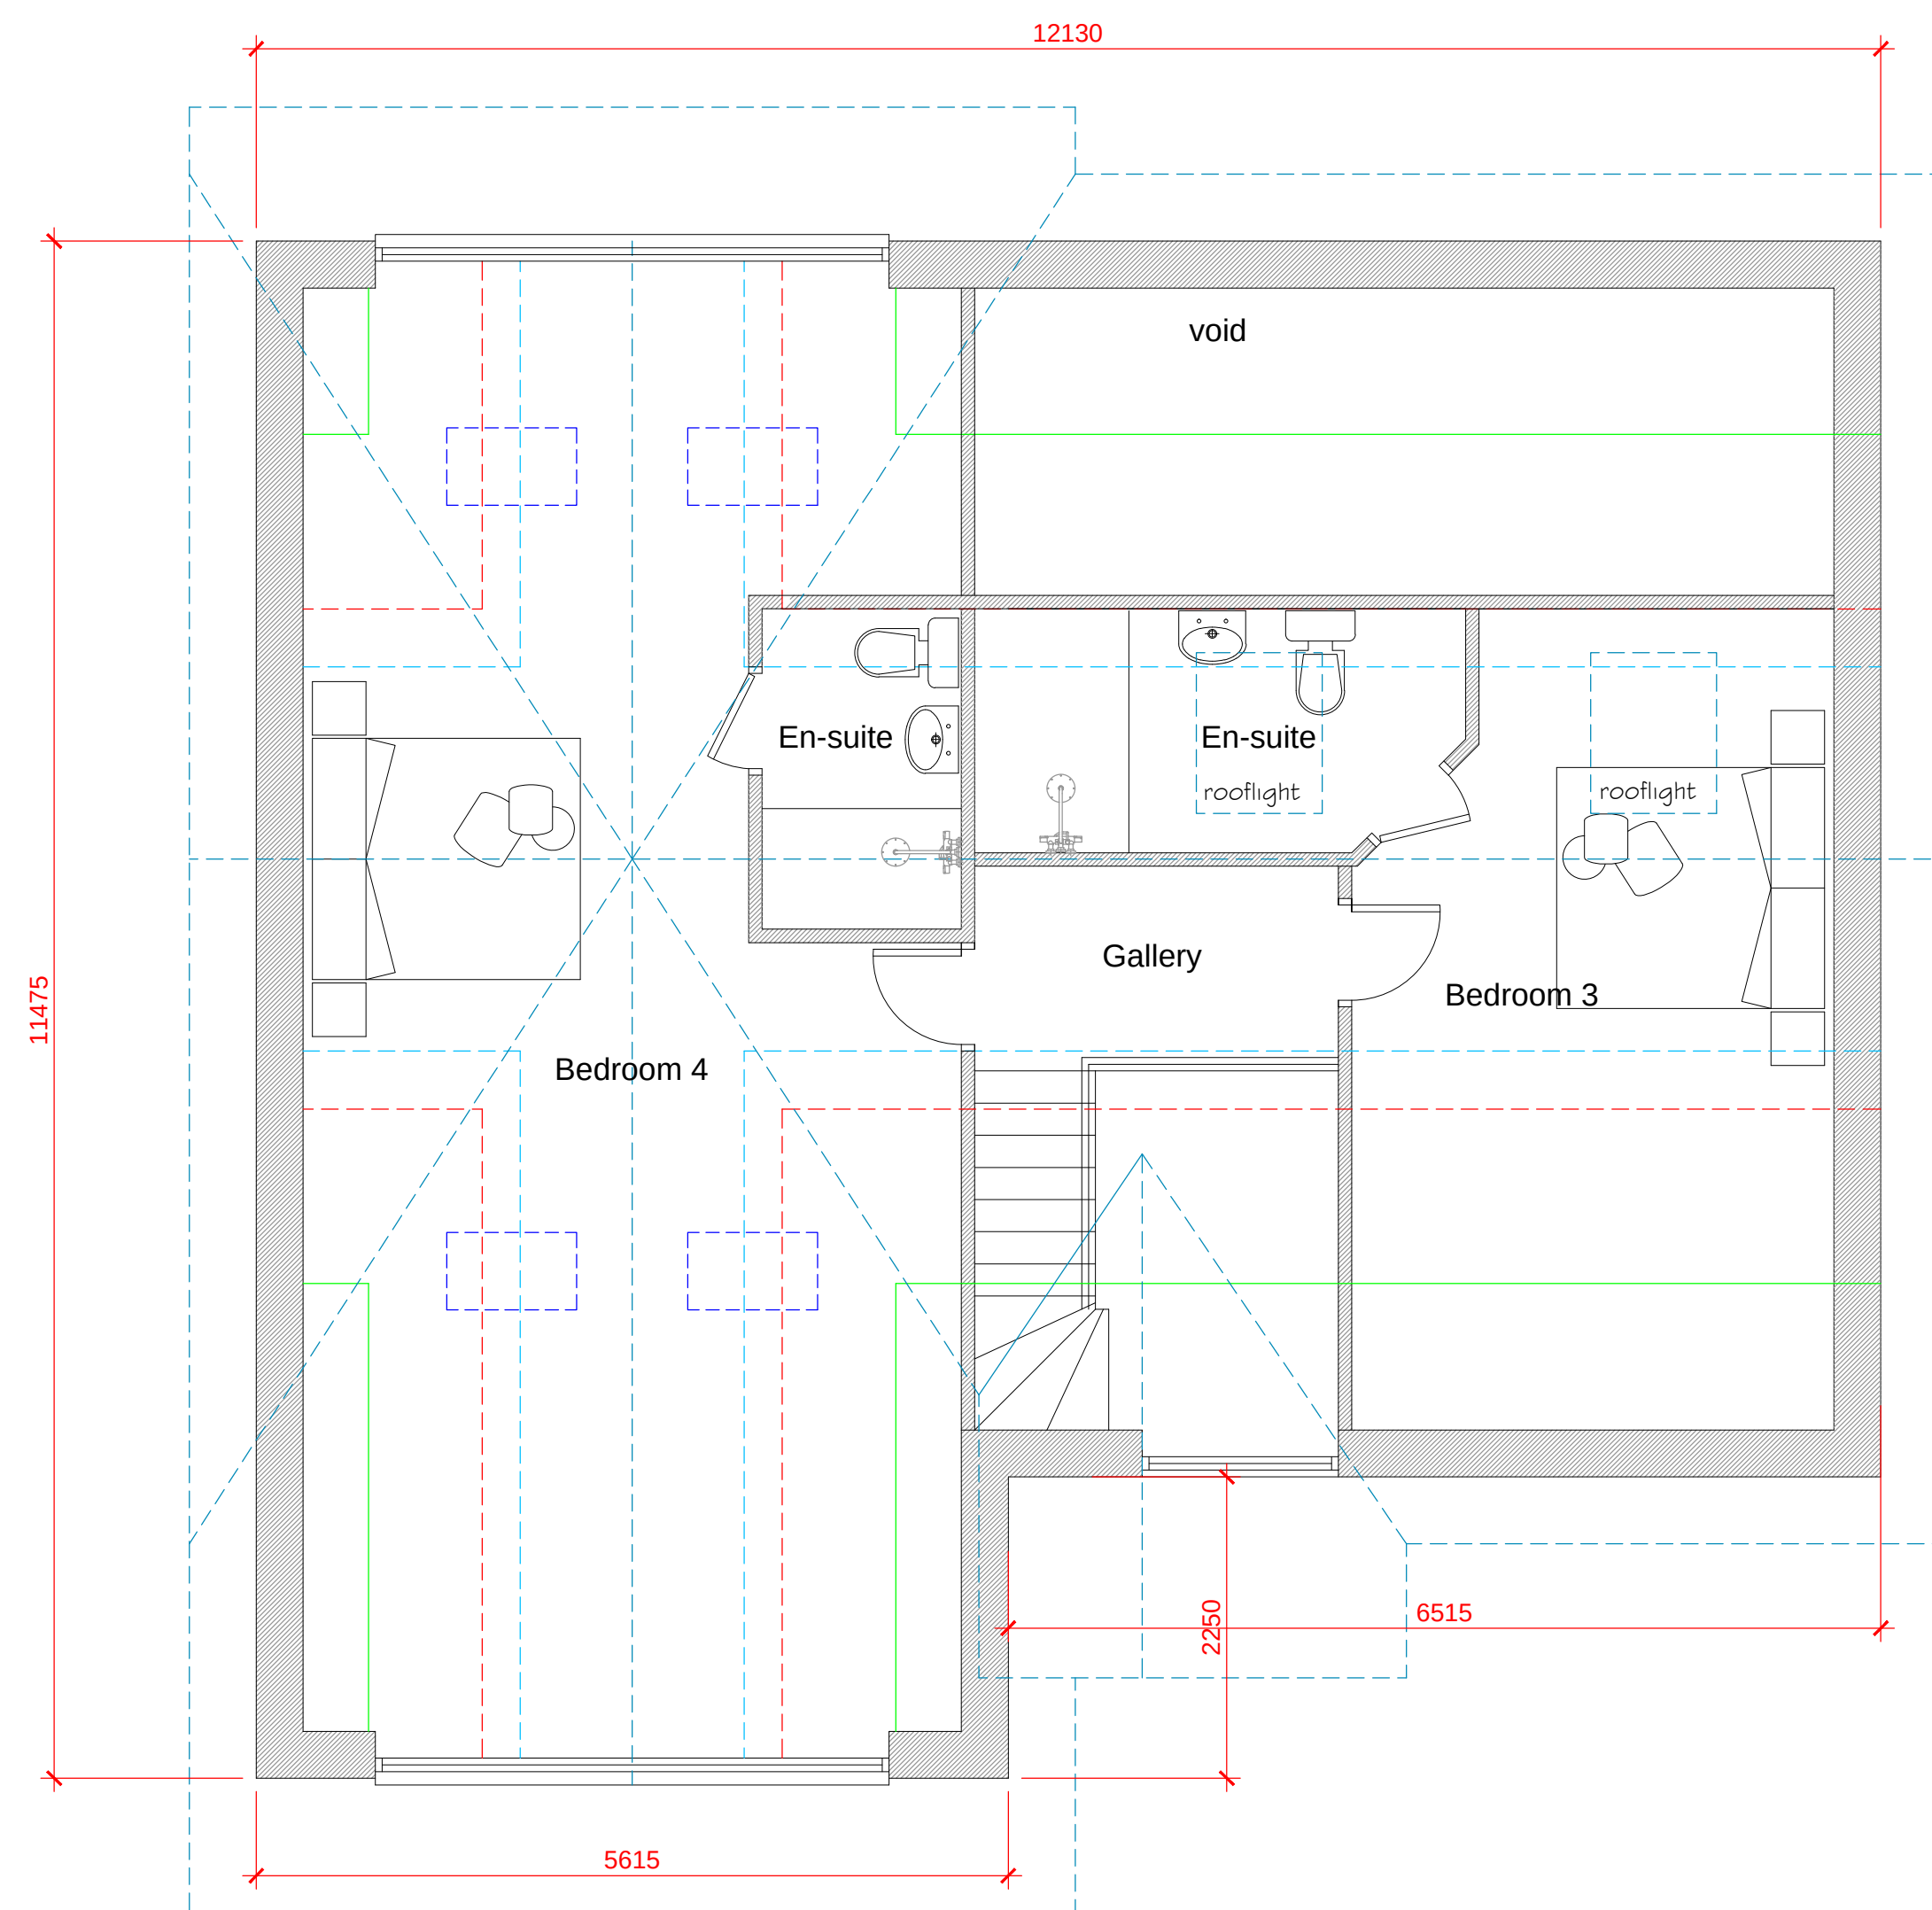

2.1m head room
1.8m head room
1.5m head room
0.9m head room
Roof lines

Proposed First
Floor Plan
1:50