


Kingspan roof panels
secured to roof

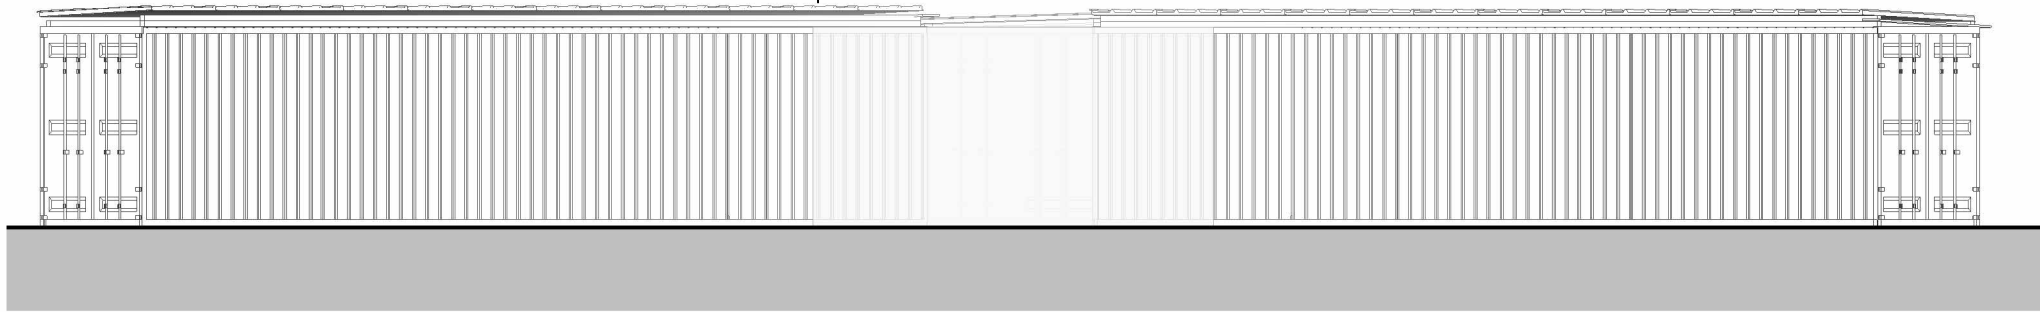


South West
1 : 100

Refer Structural Engineers
for further details - drawing
4866/0032

Treated timber packers bolted
to roof with Kingspan roof
sheets 1000x3000mm secured
to timber packer


100x75mm
Treated
timber plate

100x75mm
Treated
timber plate

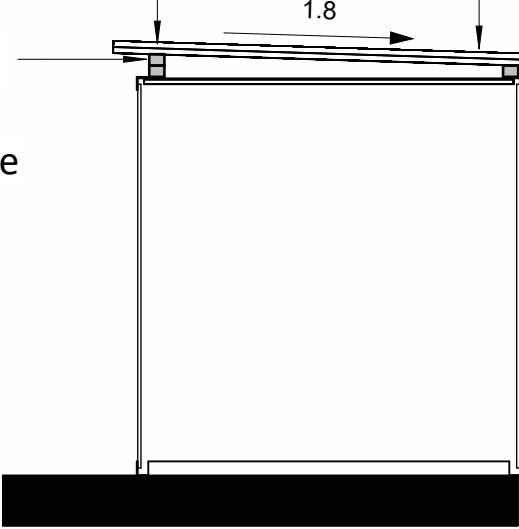


Roof Section
1 : 50

Kingspan roof panels
secured to roof

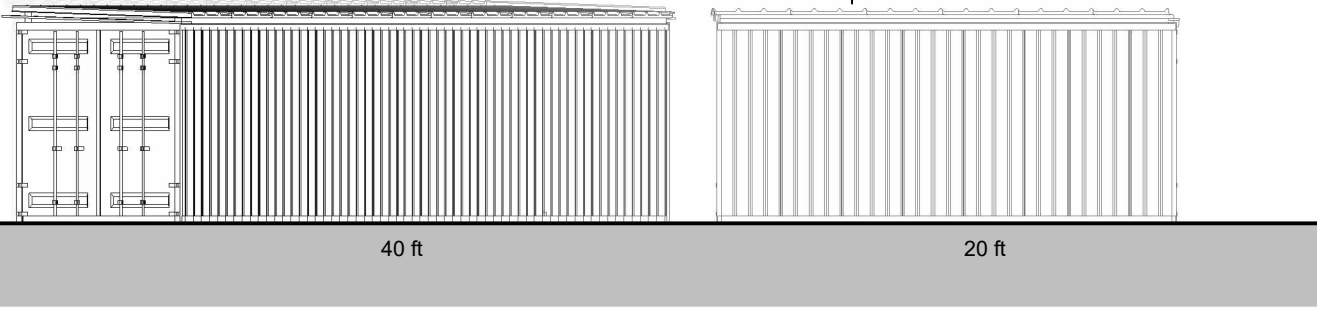


South East
1 : 100

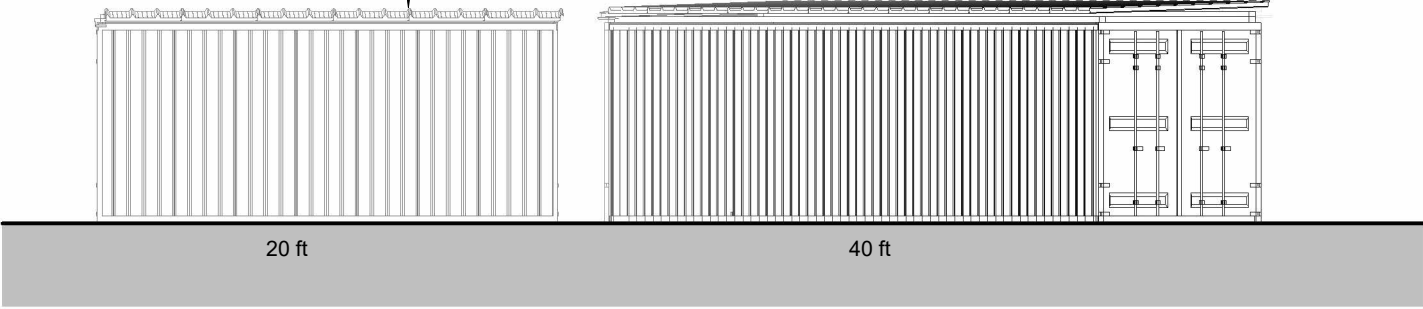

North West
1 : 100

Kingspan roof panels
secured to roof

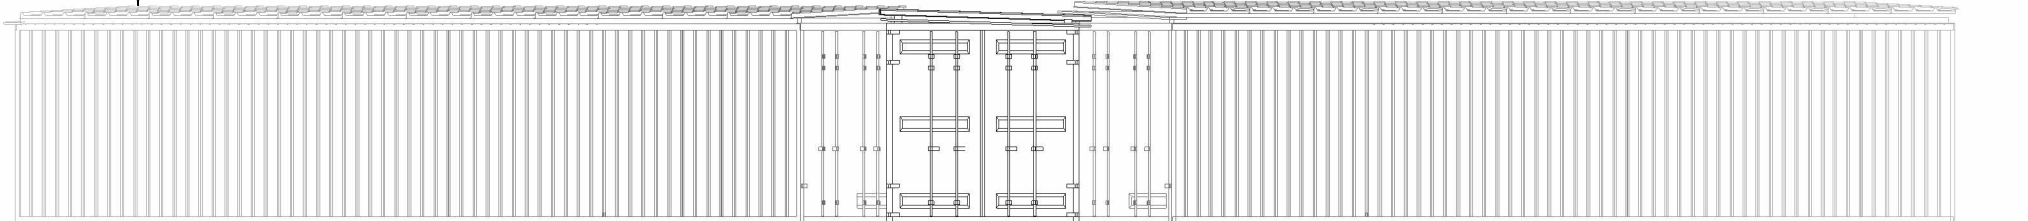

North East
1 : 100

Containers to be placed
on ground with built up
details for engineers
drawings

General Notes

1. Contractor to verify all dimensions and check level datums on site
2. All of the designs are the sole property of TACP Architects Ltd and may not be used without their written agreement
3. All prints, specifications and their copyright are the property of TACP Architects Ltd
4. Do not scale off drawings
5. All dimensions shall be checked on site before commencement of shop drawings, manufacture and all discrepancies must be reported to TACP Architects Ltd

Revisions

Rev	Date	Description	By	Check
P1	25/08/23	Issue for planning	LJ	JB
P2	08/01/24	Updated plannning drawings	LJ	JB

Consultants

Client

Brymbo Heritage Trust

Project Title

Story of Steel

Drawing Title

Story of Steel Elevations

Scale	Date	Drawn By	Checked By	Office
As indicated@A2	OCT 23	JM	JB	Wrexham
Job Number	Project•Originator•Zone•Level•Type•Role•Number	Revision		
17003	BMS-TACP- SS- ZZ- DR- A- 207	P2		

TACP Architects Ltd
Pembroke House
Ellice Way, Wrexham Technology Park,
Wrexham, LL13 7YT
01978 291161

admin@tacparchitects.co.uk
www.tacparchitects.co.uk

Architecture • Interior Design • Healthcare Planning • Conservation • Masterplanning • Sustainable Design

