


ELEVATION A (front / north)

ELEVATION B (side / west)

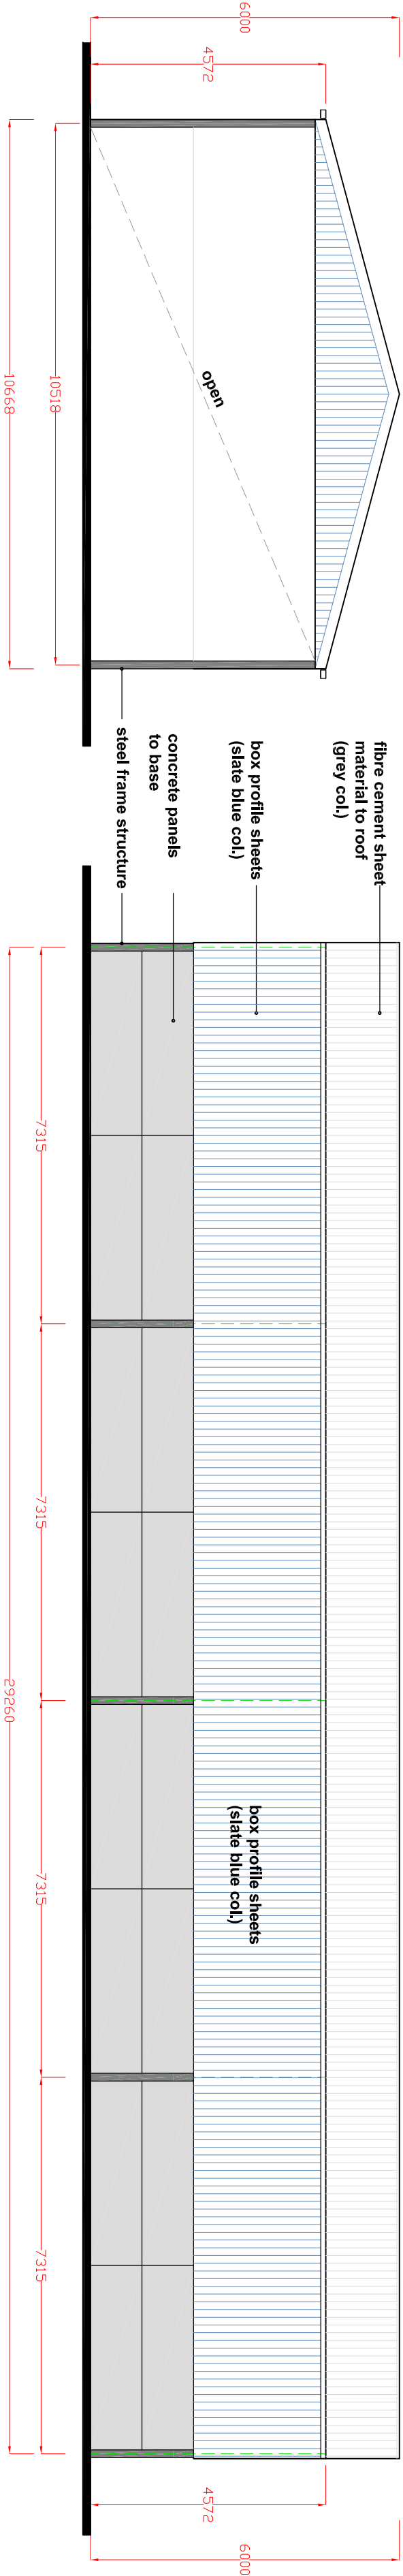

ELEVATION C (side / east)

ELEVATION D (rear / south)

NOTE For location of proposed general purpose agricultural building on site refer to drawing number PYP 004.
For building plan refer to drawing number PYP 002.
Dimensions shown are to centre of structural columns