
Block plan for Proposed Stable

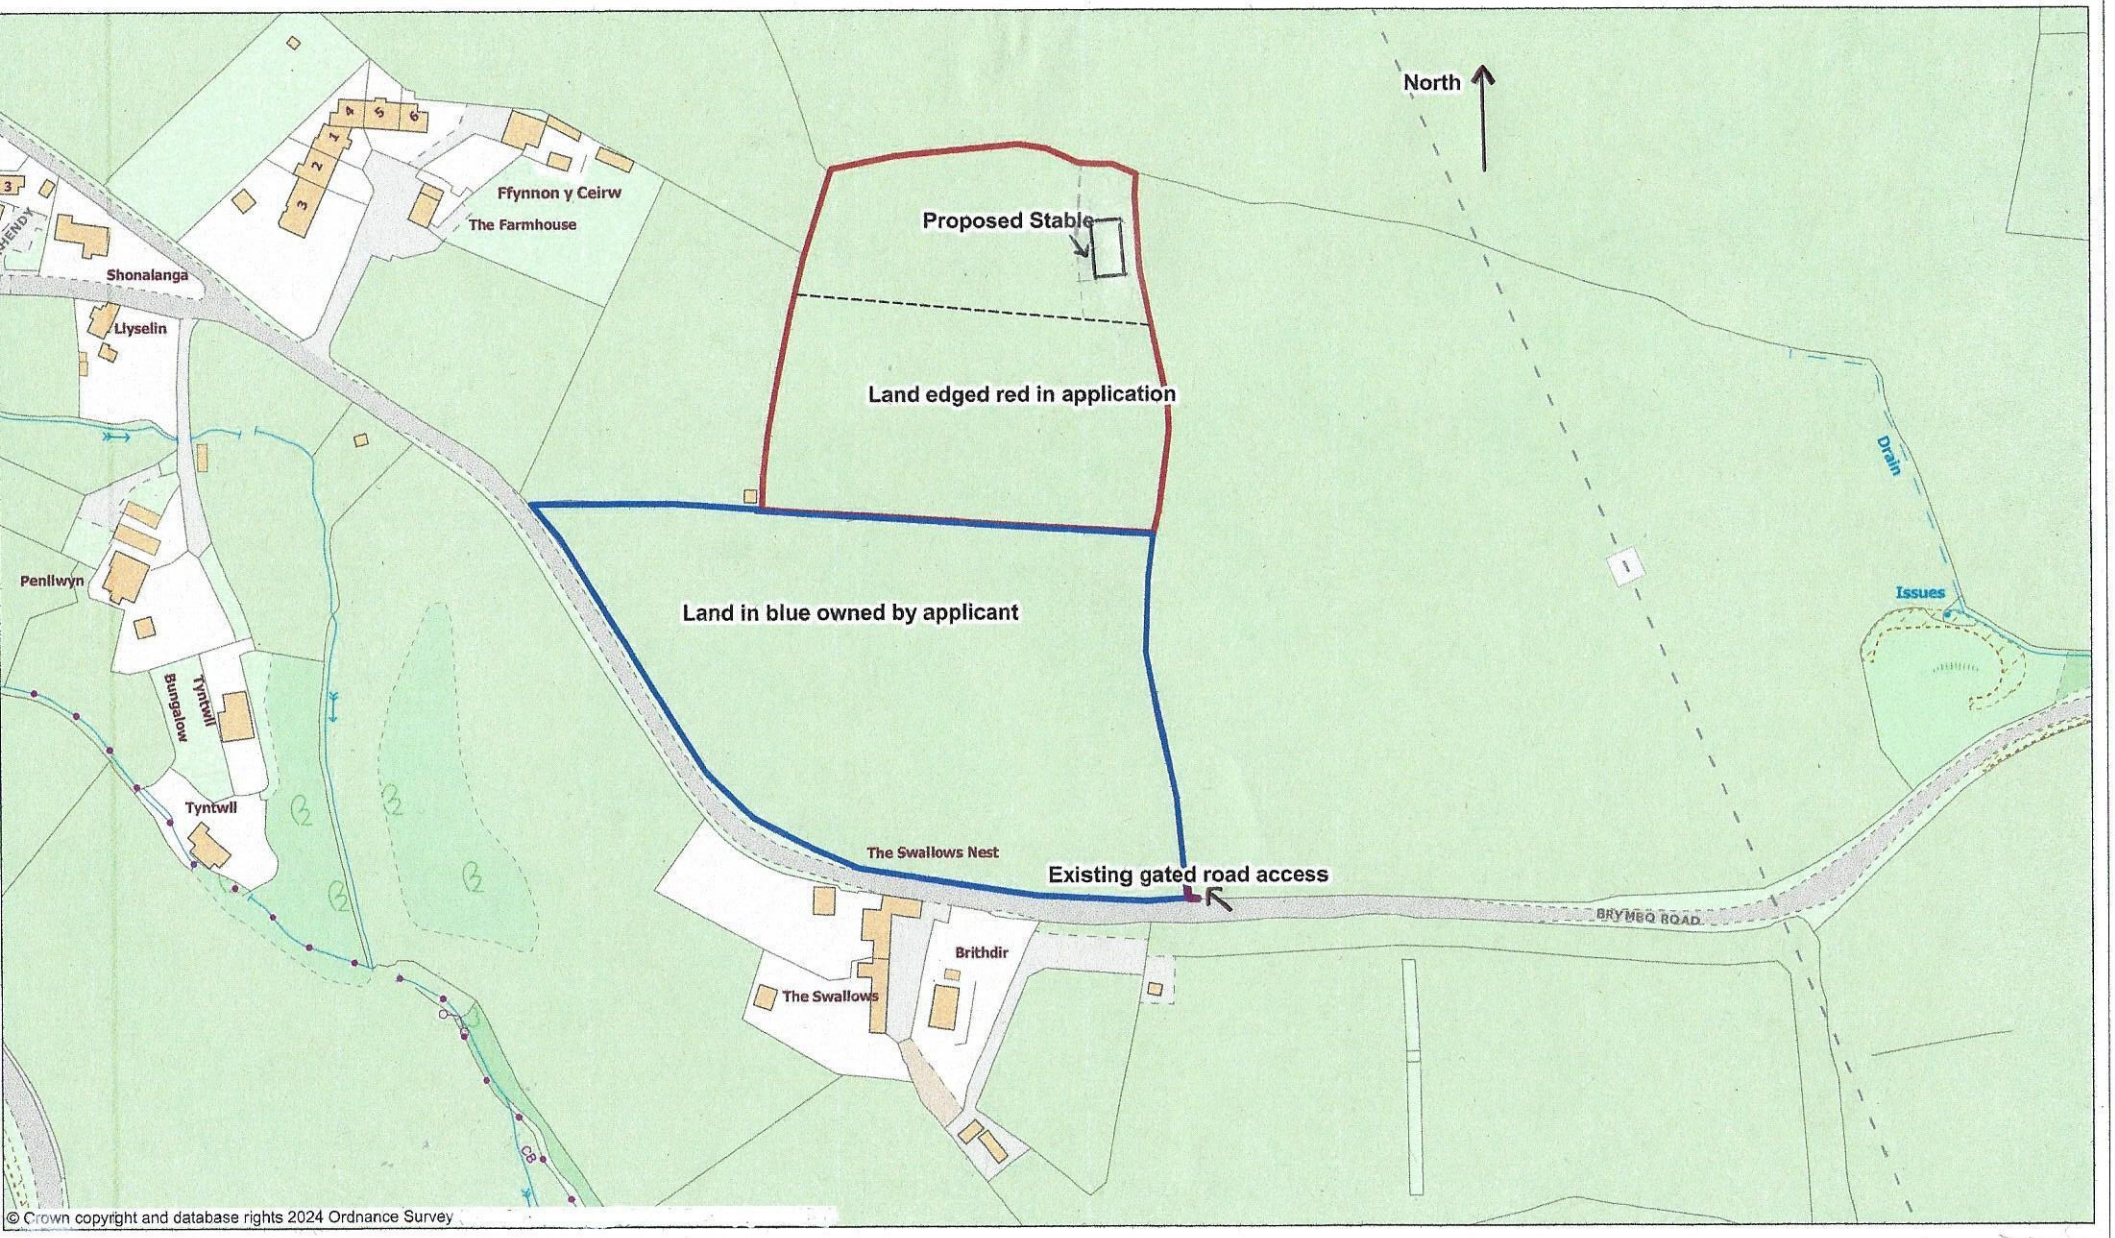

Scale 1:2500

0 20 40 60 80 100 120 140 160 180 200 m

Projection: British National Grid

MR + MRS J DUFF
PROPOSED STABLE
BWLCH GWYN

Ordnance Survey
Licensed Data