


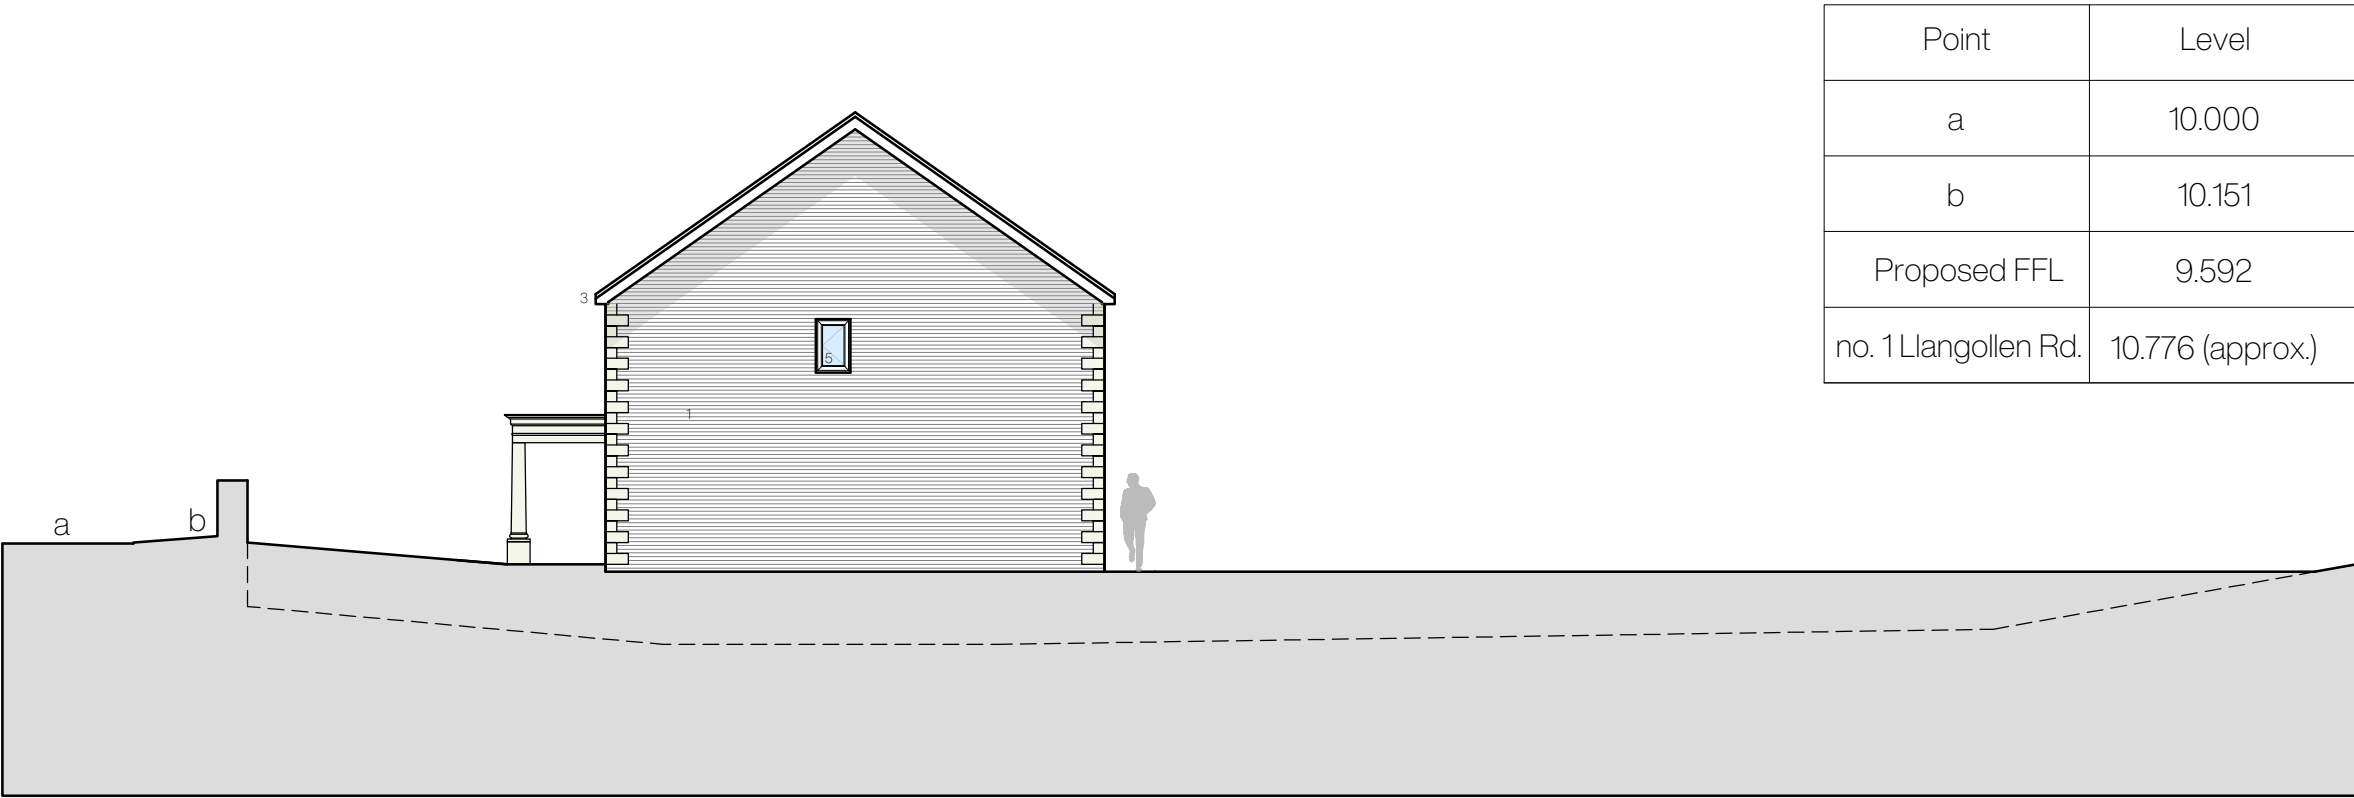


Point	Level
a	10.000
b	10.151
Proposed FFL	9.592
no. 1 Llangollen Rd.	10.776 (approx.)

Site Section
Scale: 1:150

Land adj. to Pendil,
Llangollen Road,
Acrefair, Wrexham,
LL14 3RP

Rev	Notes	Date
a	Section added	01.2024

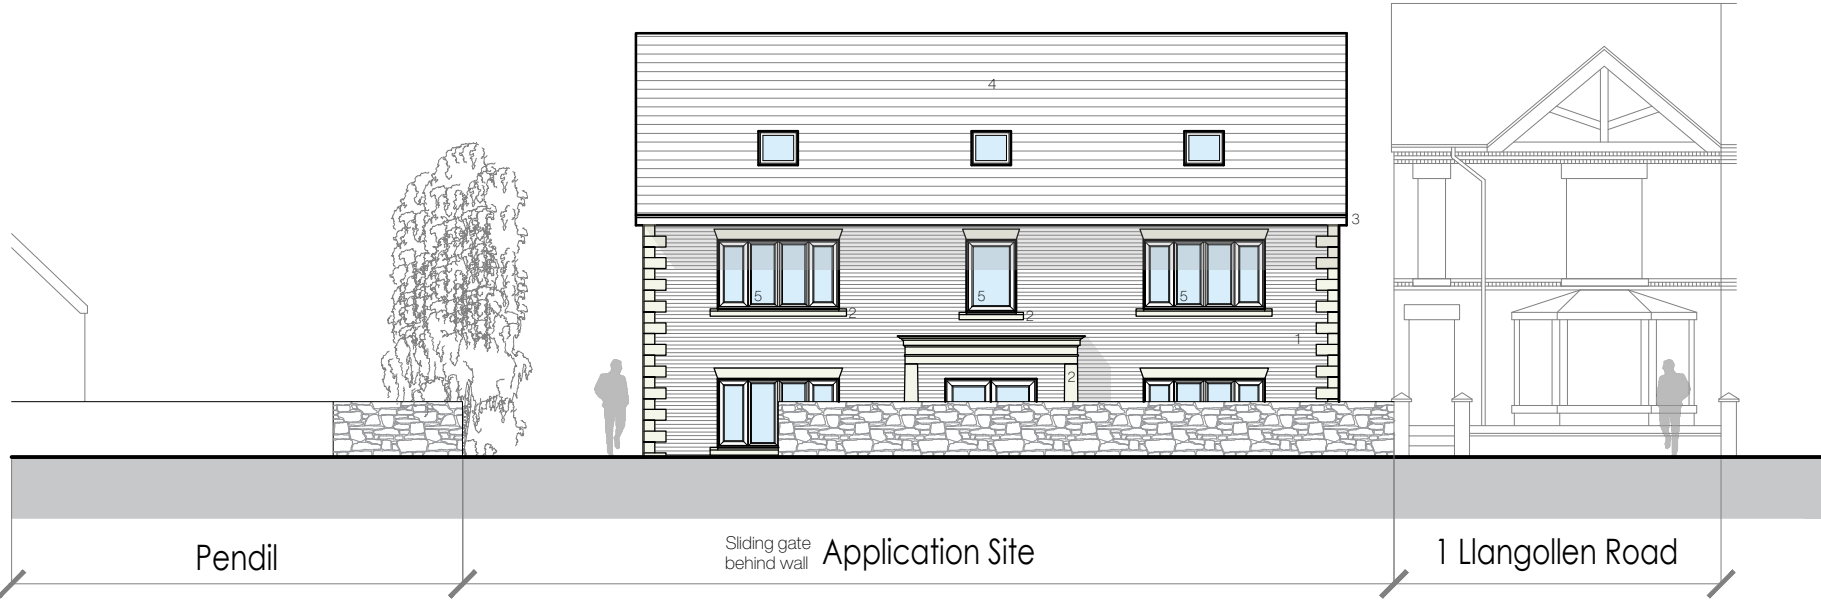

Street Scene
Scale: 1:150

Planning | Street Scene
January 2024
A3
R01.1.006
1 - 1

DO NOT SCALE FROM THIS DRAWING. ALL DIMENSIONS TO BE
CONFIRMED ON SITE PRIOR TO FABRICATION BY THE
CONTRACTOR. DRAWINGS TO BE READ IN CONJUNCTION WITH
ANY REFERENCED DOCUMENTATION. PLANS NOT TO BE
REPRODUCED WITHOUT THE PRIOR CONFIRMATION FROM THE
DESIGN TEAM.

