


07/04/2023 10:43:08




1 **FRONT ELEVATION_3**
1 : 50

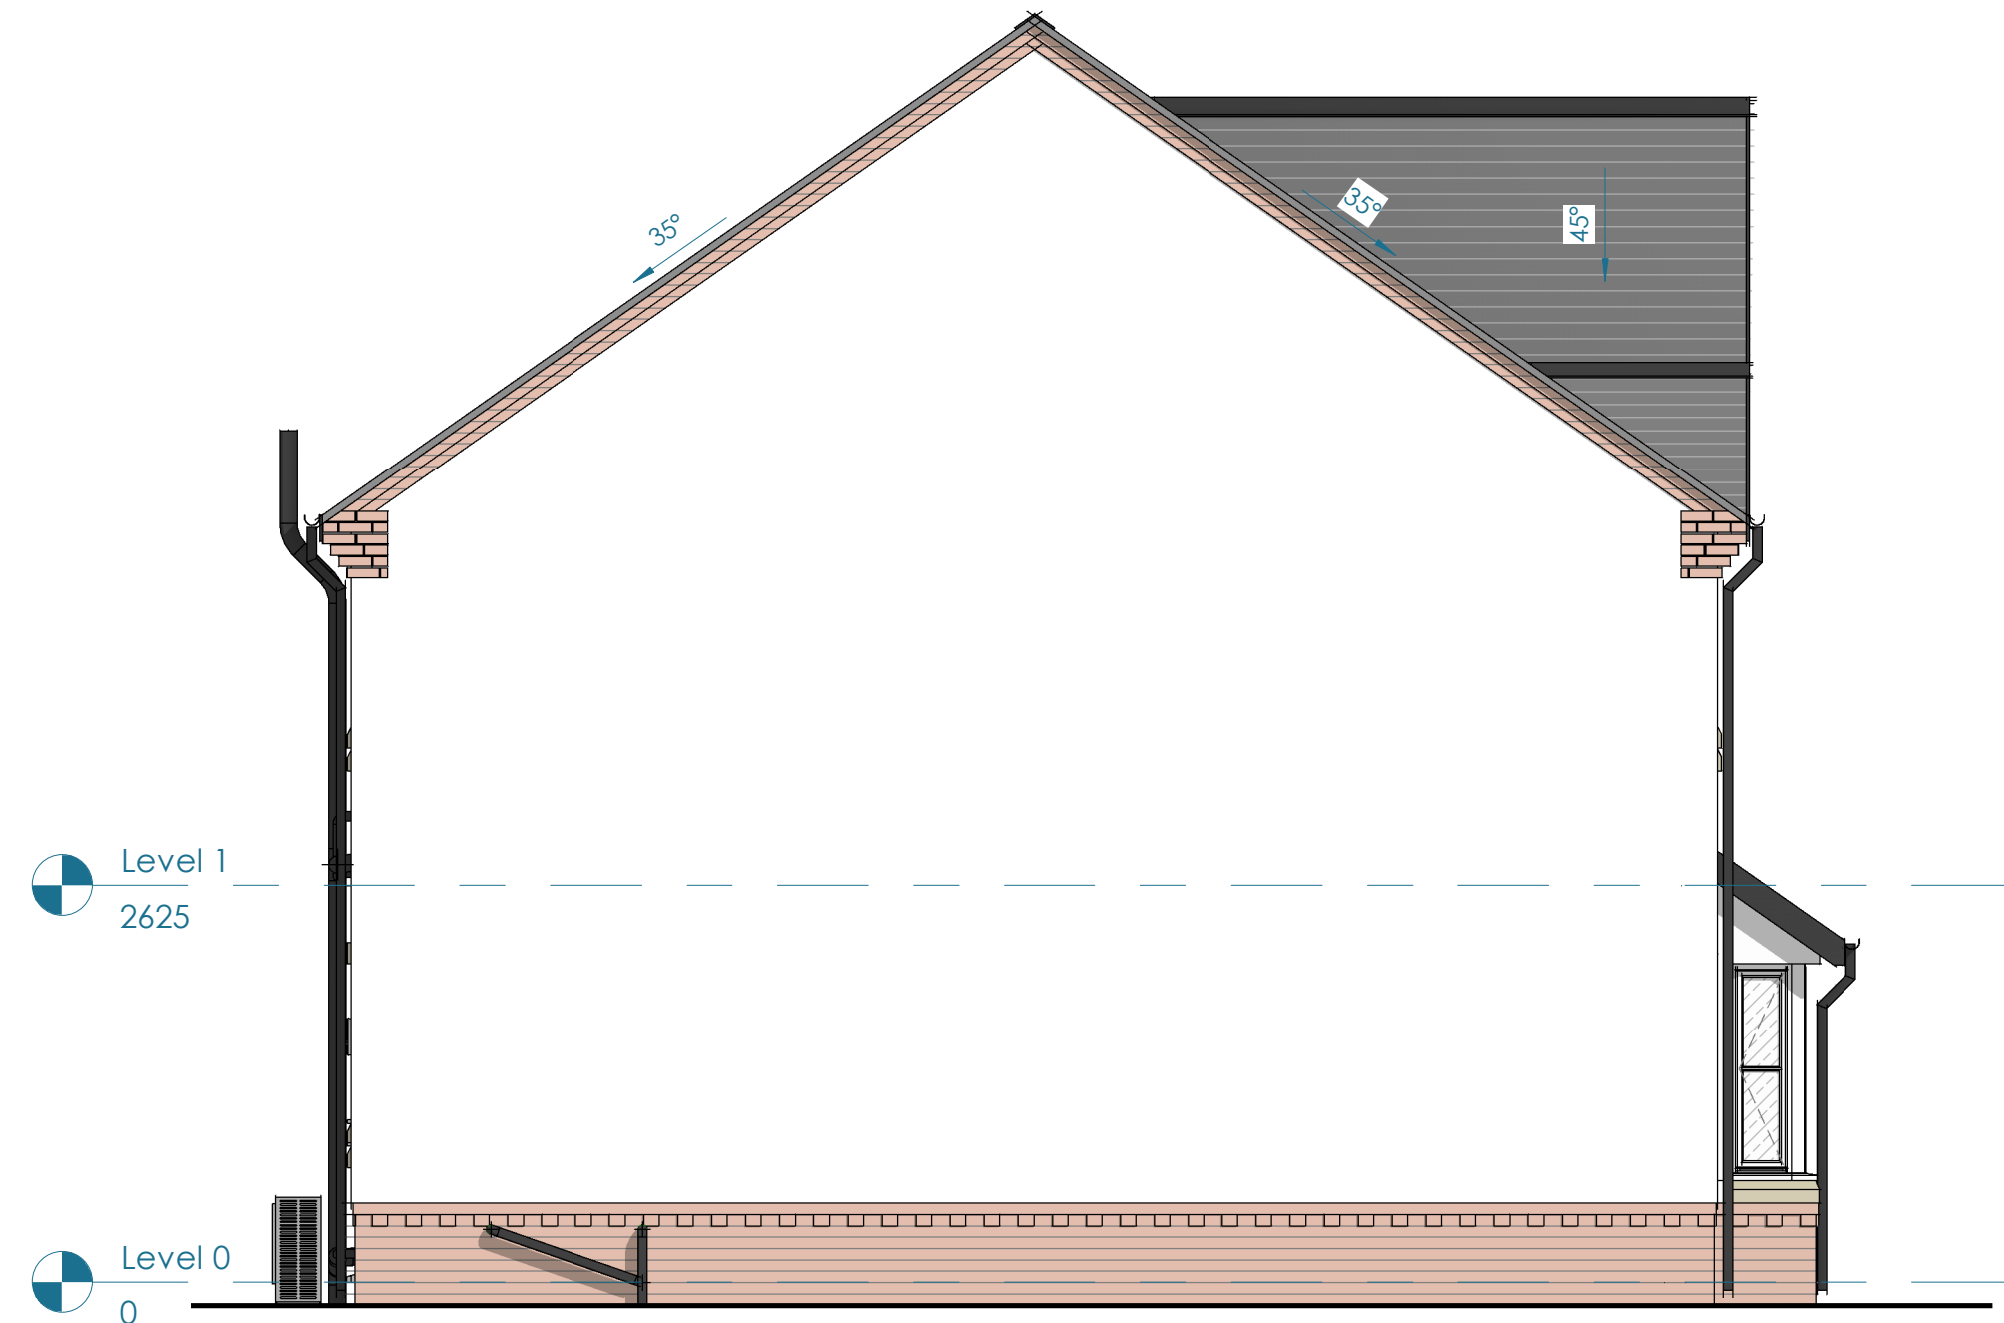

2 **SIDE A ELEVATION_3**
1 : 50



3 **REAR ELEVATION_3**
1 : 50

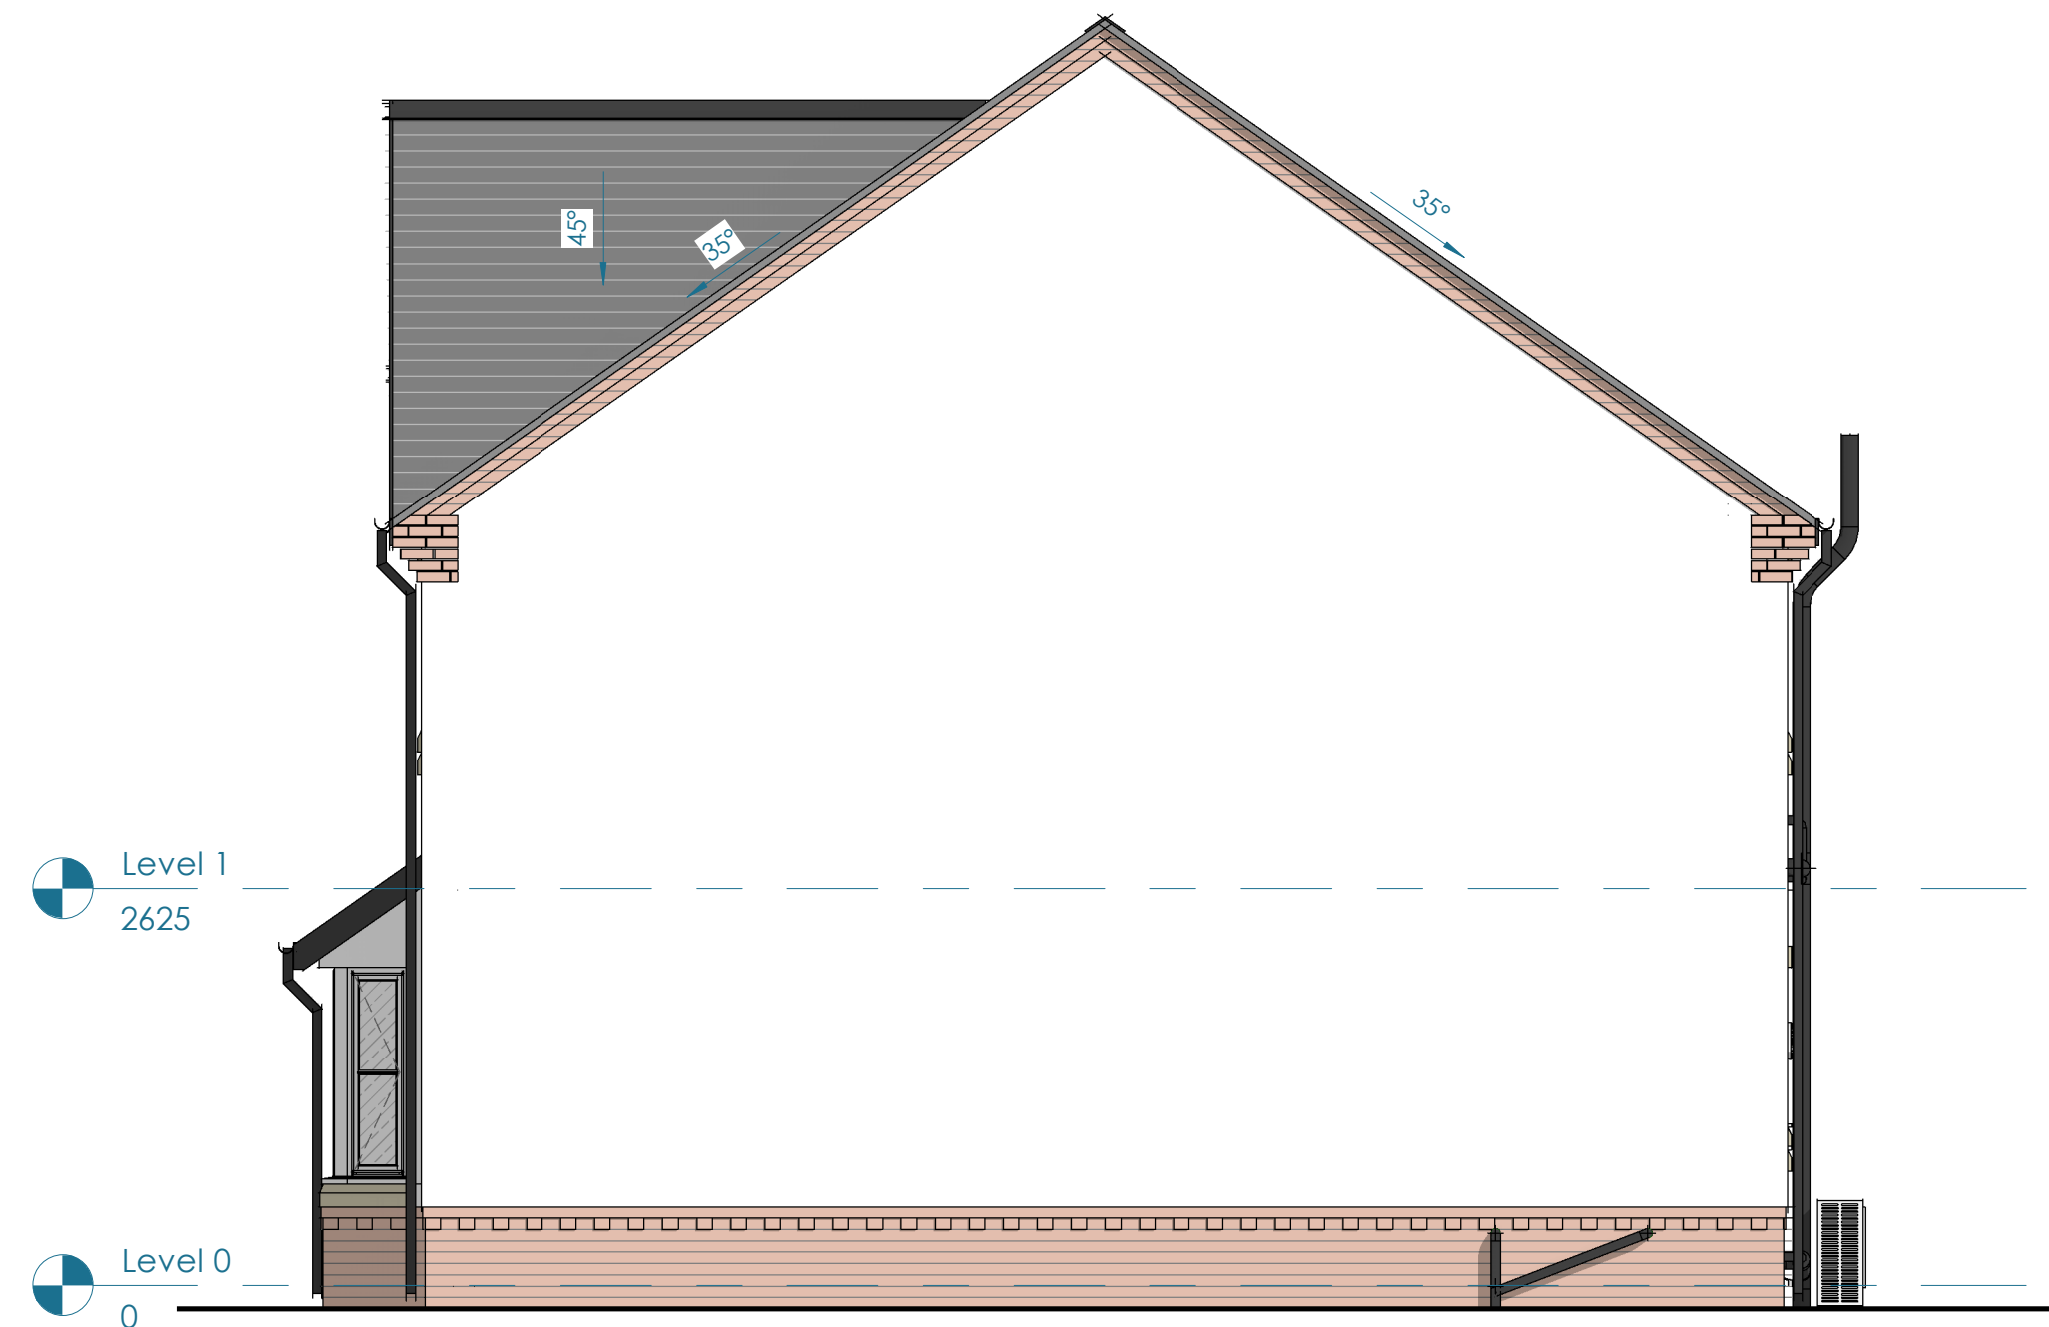

4 **SIDE B ELEVATION_3**
1 : 50

MATERIAL LEGEND

roof
brick
render
cill & head
windows
rainwater goods

Forticrete SL8 Slate grey roofing tile
65mm Ibstock A3577A Calderstone Claret facing brick
Terix Polymer Silicate Render K10010
Abbey Artstone M05 Stone cills & headers
White UPVC
black UPVC

for construction
for approval
for discussion

drawing status

A	issued for planning	2023.06.06	JRW
Revision	Description	Date of Revision	Issued by