

P2018/0250

FIELD
AREA

CASTLE RD.

← Proposed Container

CROWN
COPYRIGHT

Existing
Container

EXISTING
HARDSTANDING




76 to 86

74

73

	Crown Copyright. All rights reserved. Hawlfraib y Goron. Cedwir pob hawl. Crown Copyright. All rights reserved. Hawlfraib y Goron. Cedwir pob hawl.	
	SITE WREXHAM COUNTY BOROUGH COUNCIL	
29 MAR 2018		
PLANNING DEPARTMENT		
 MapInfo Strategic Partner	Scale	1:500
	Time	01:55:04 PM
	Date	28 Mar 2018

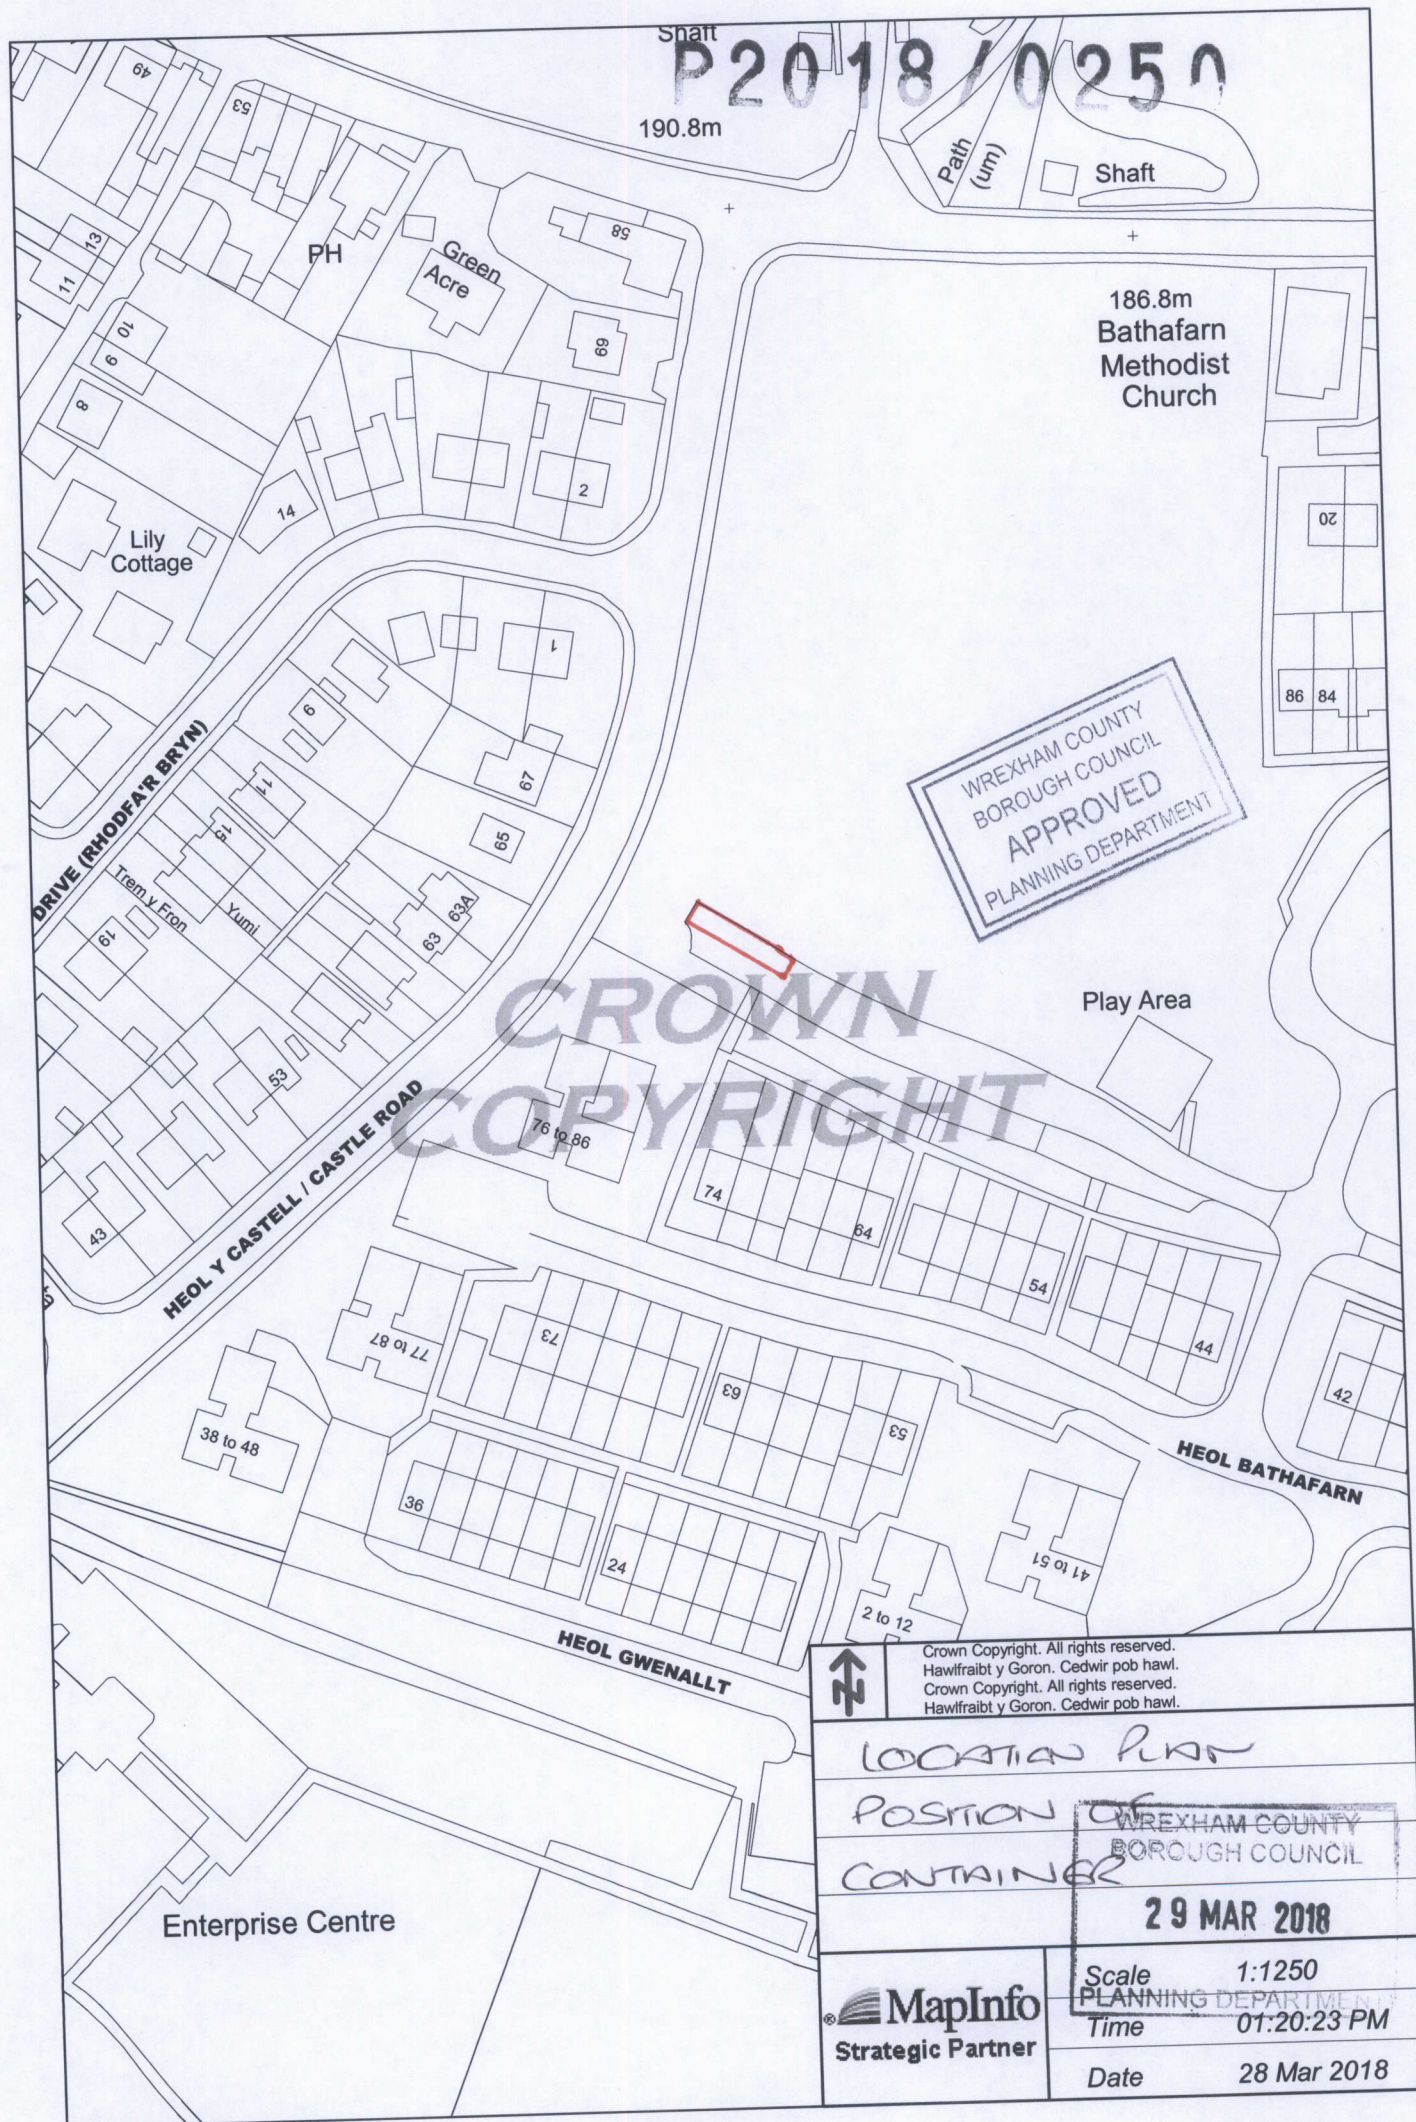

Crown Copyright. All rights reserved. Hawlfraib y Goron. Cedwir pob hawl. Crown Copyright. All rights reserved. Hawlfraib y Goron. Cedwir pob hawl.	
LOCATION PLAN	
POSITION OF	
CONTAINER	
WREXHAM COUNTY BOROUGH COUNCIL	
29 MAR 2018	
MapInfo Strategic Partner	Scale 1:1250 PLANNING DEPARTMENT Time 01:20:23 PM Date 28 Mar 2018

Elarata

P2018/0250



WREXHAM COUNTY
BOROUGH COUNCIL
APPROVED
PLANNING DEPARTMENT

WREXHAM COUNTY
BOROUGH COUNCIL
29 MAR 2018
PLANNING DEPARTMENT