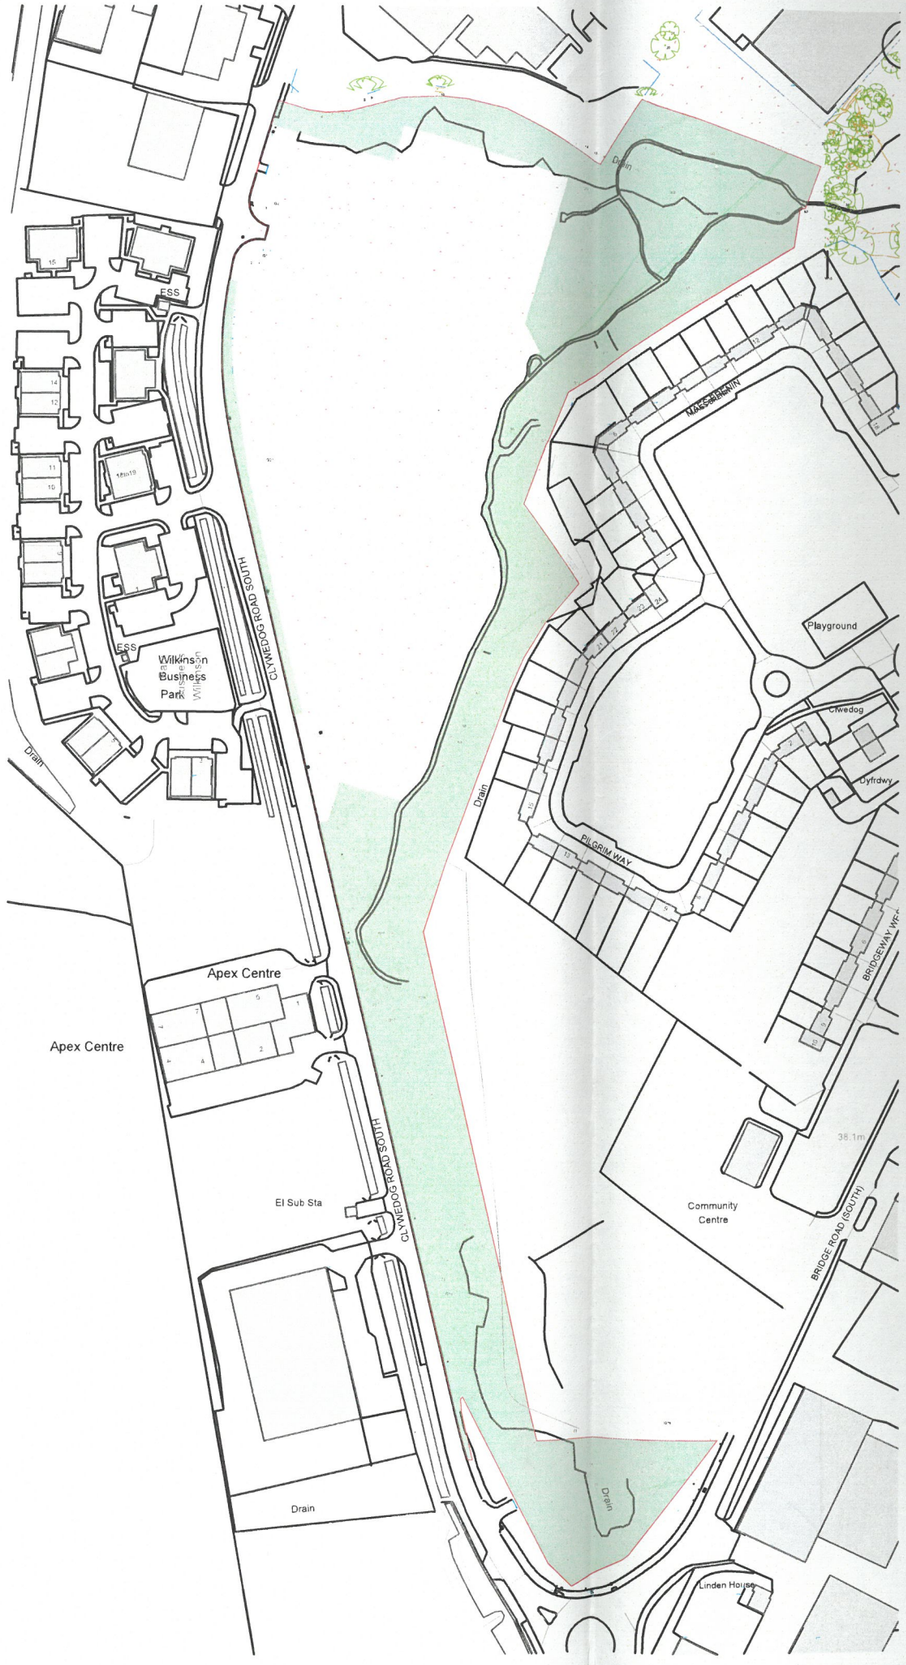



| Rev | Description | By | Date |
|---|---|---|---|
| P01 | First Issue | JT | 31.01.24 |
| P02 | Ponds added to mitigation area | JT | 02.02.24 |
| P03 | Updated following comments | JT | 09.02.24 |

N


Modern City Architecture & Urbanism

Eastgate
2 Castle Street
Castlefield
Manchester
M3 4LZ

t: 0161 974 7203
e: info@mcau.co.uk
www.mcau.co.uk


Client
FI REAL ESTATE MANAGEMENT

Project
Site 5
Wrexham

Description
Section 106 Boundary

Status
INFORMATION

| Scale | Drawn By | Date |
|---|---|---|
| 1:2500 @A3 | JT | Jan 24 |
| Job Number | Drawing Number | Revision |
| 1200 | 02-800 | P03 |

Copyright Modern City Architecture & Urbanism Ltd