
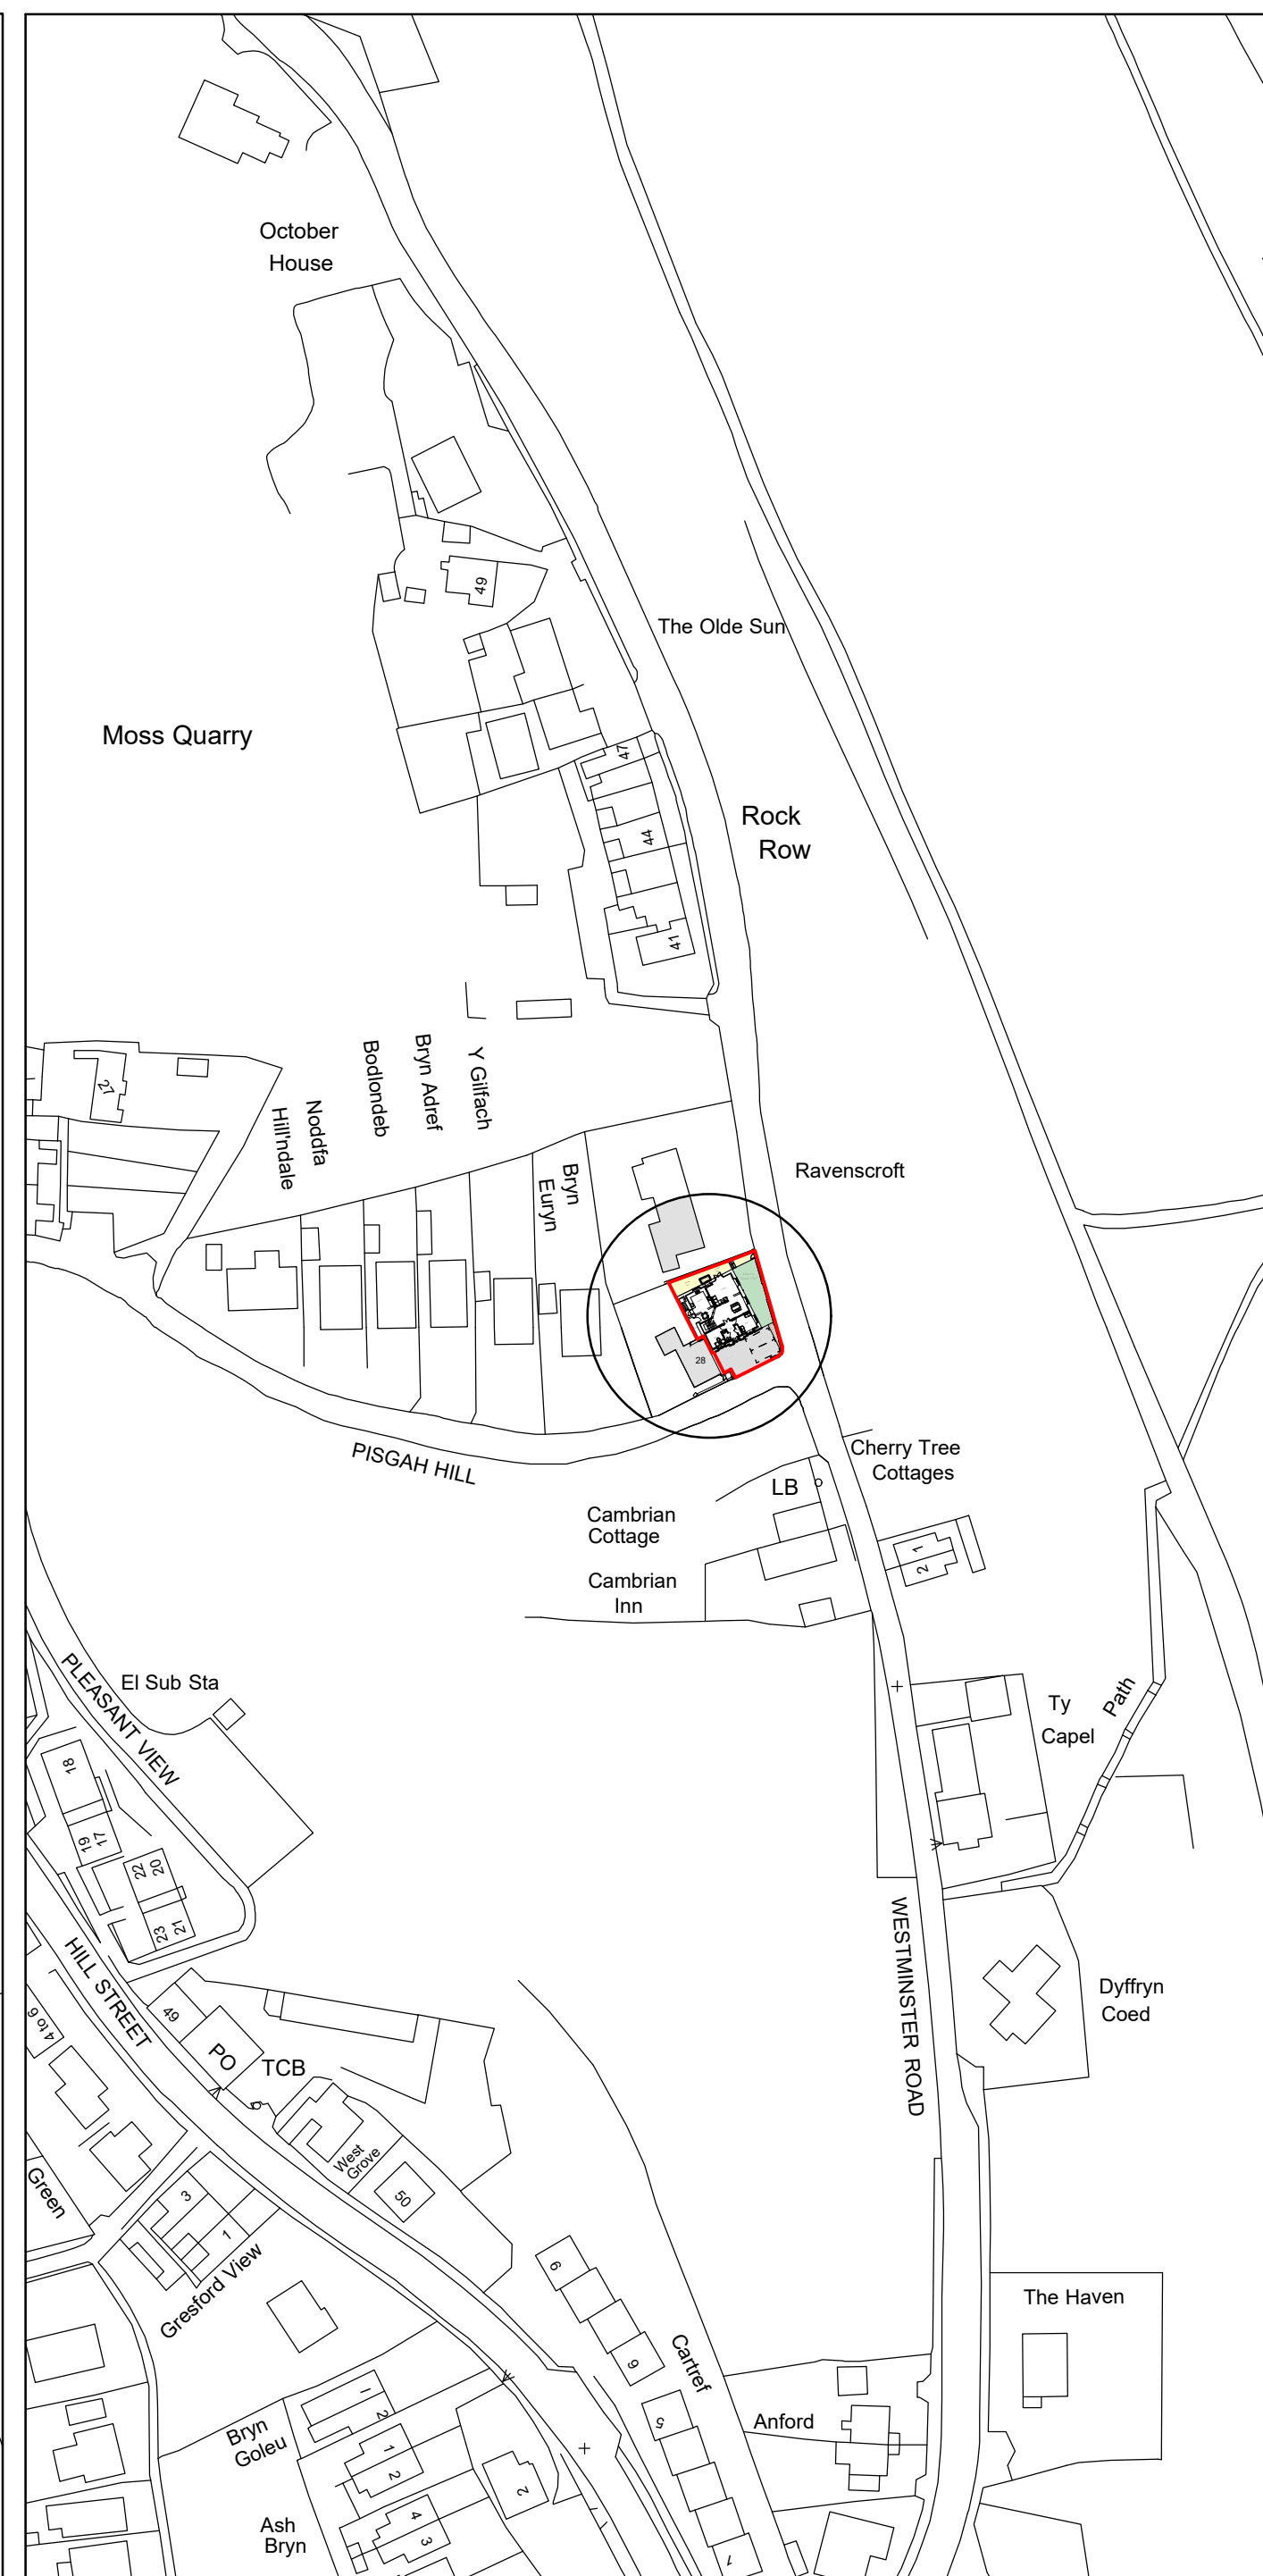


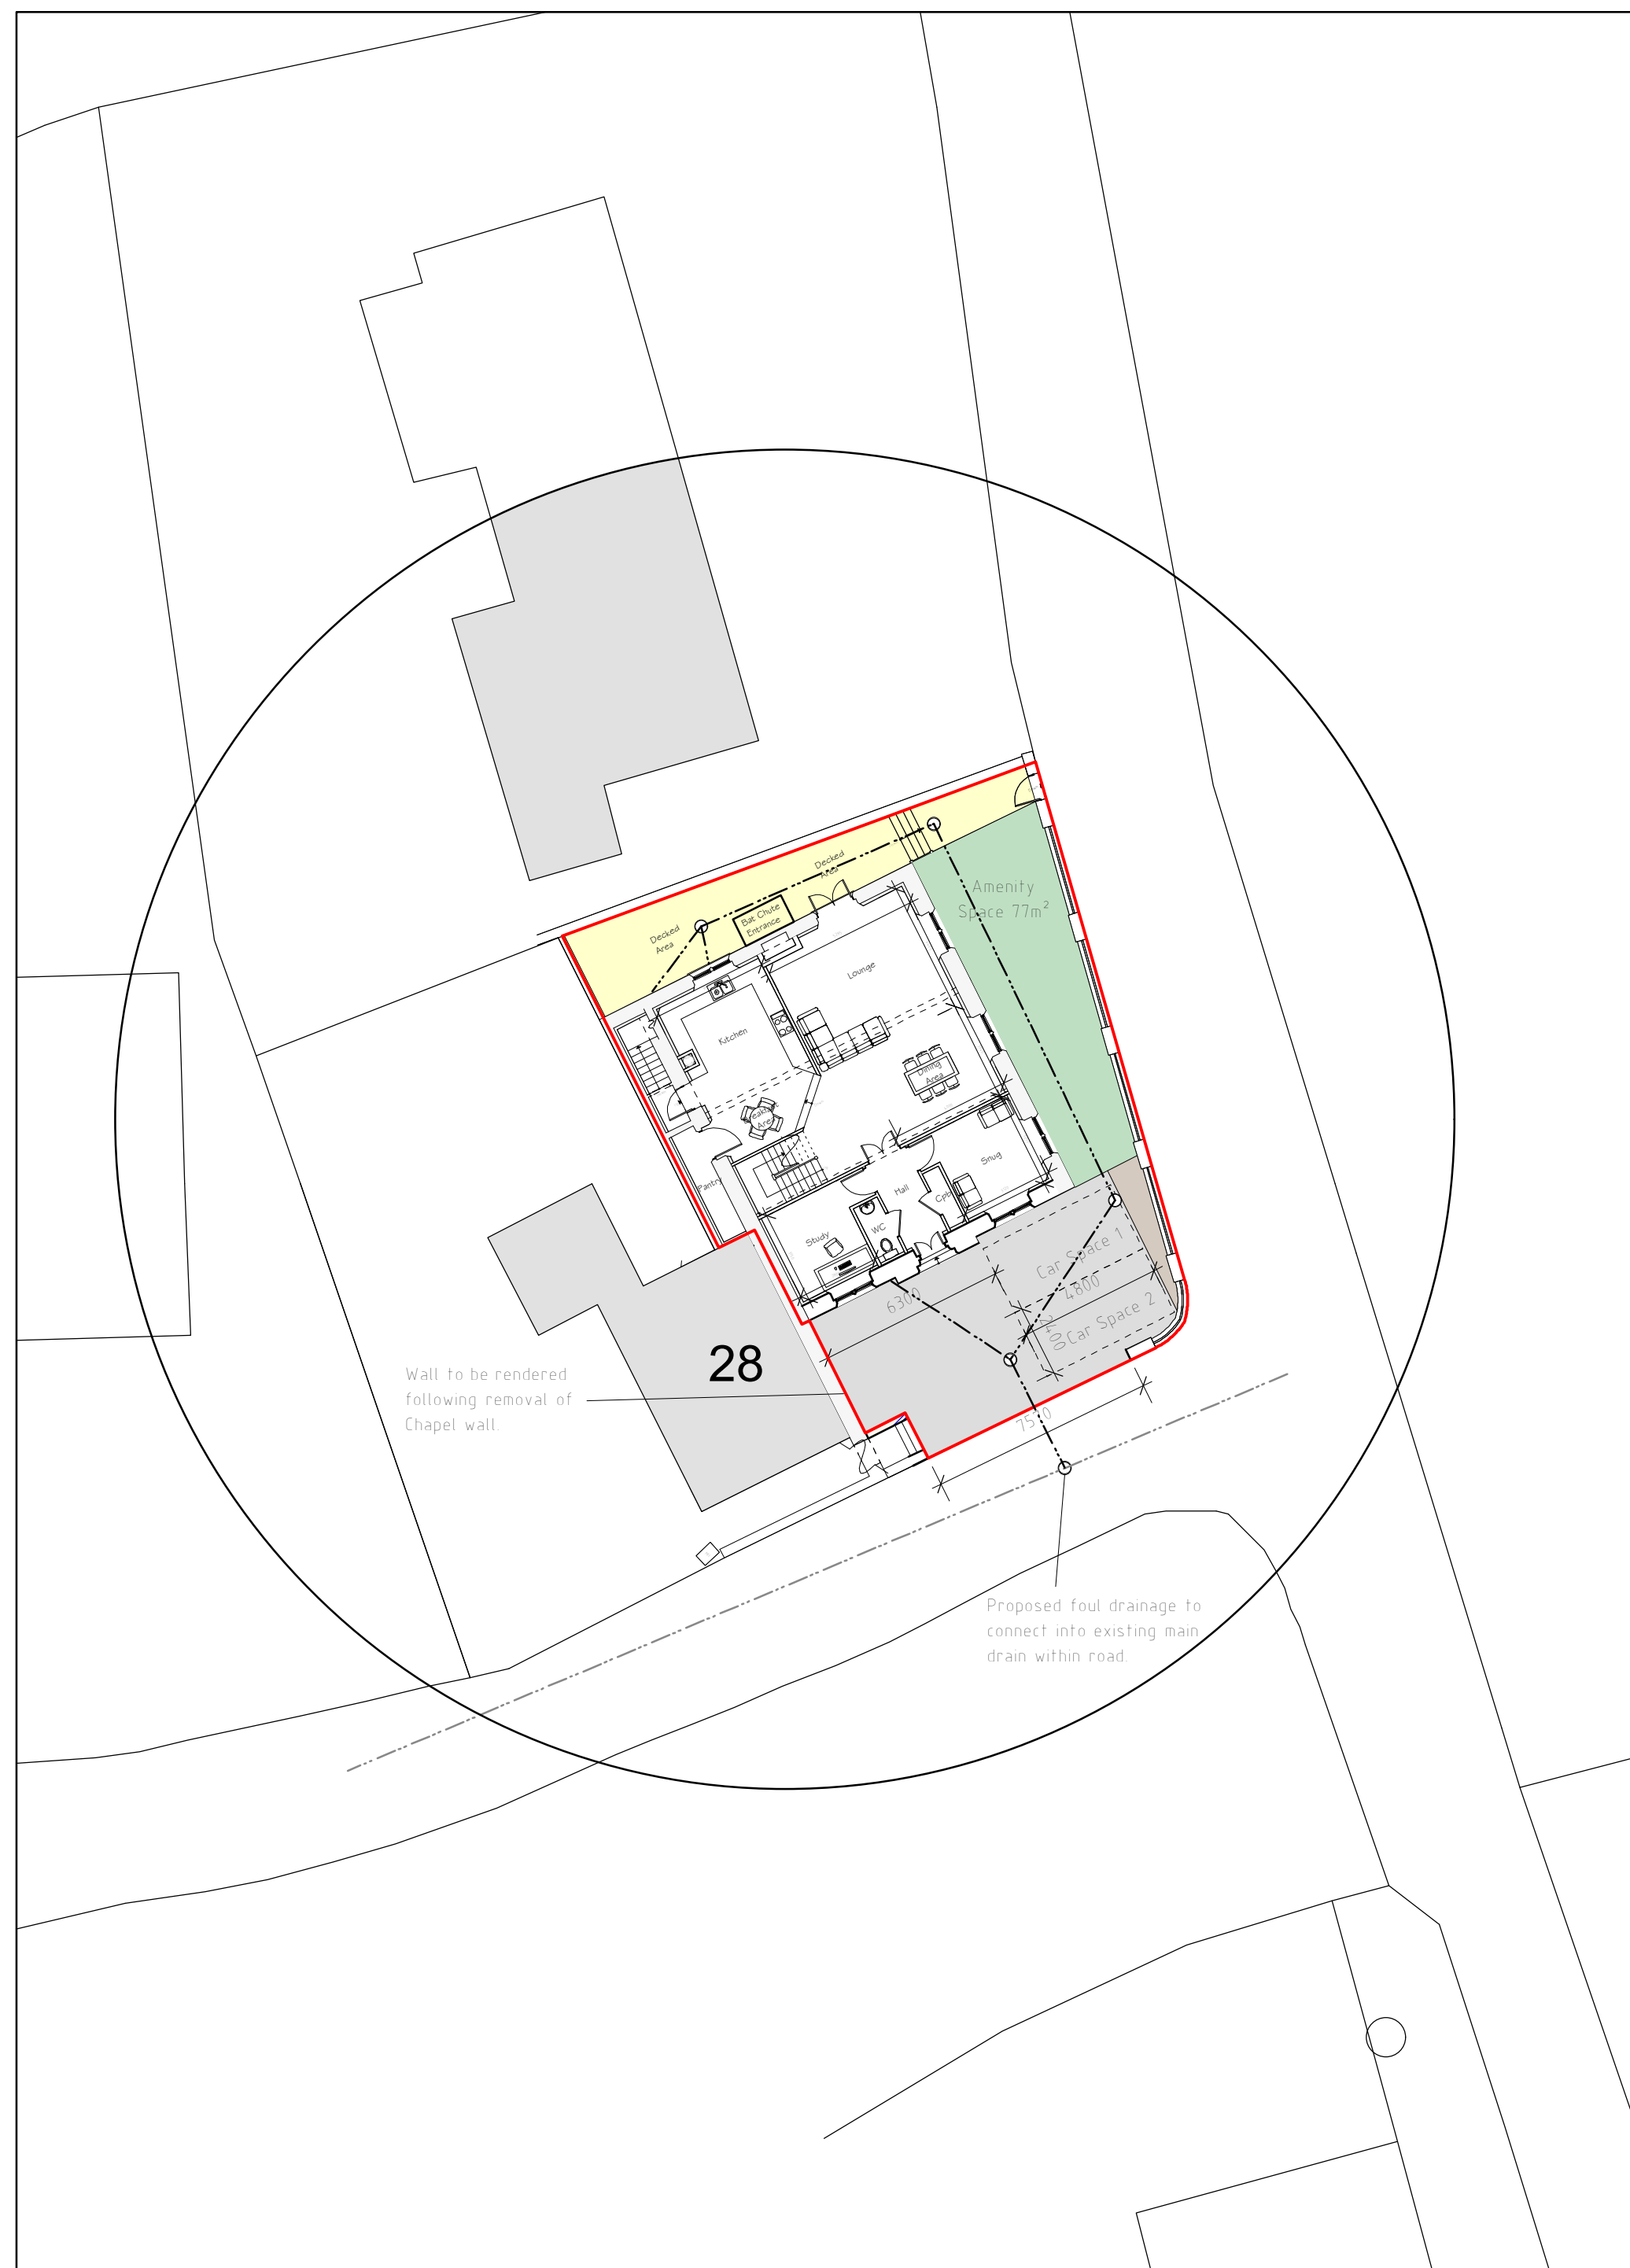

Hard

Driveway to be formed with tarmacadam finish to provide good quality surface for occupants to satisfaction of the Local Authority.


Boundary Treatments.

Existing boundaries are to remain as existing where possible. The altered front boundary wall is to be made good where applicable.

Landscaping

All garden areas to side and rear of dwelling to be laid to seed prior to completion, to provide a good quality grassed lawn.

Low level shrub planting to be used to complement lawn at the discretion of the occupier.

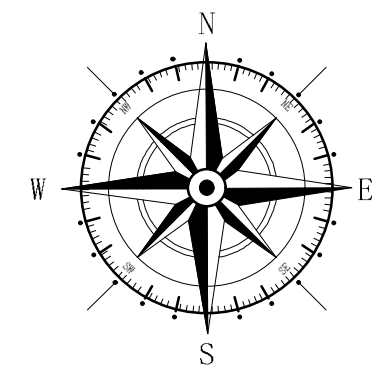

Key

	Surrounding Buildings
	Proposed Site
	Approximate position of existing main sewerage system
	Proposed layout of new foul drainage

A	02/24	Design Amends	D J E
Rev	Date	Detail	Initial

Project:
Proposed development at
Salem Chapel,
Pentre Broughton,
Wrexham,
LL11 6DB

Title:	Scale: (A2)
Planning Site &	1:200 &
Location Plan	1:1250

Drawn By: D.J.Edwards	Date: August 2023
--------------------------	----------------------

Drawing No: E083/003	Sheet: of
-------------------------	----------------



Office 3K4,
Redwither Business Tower,
Wrexham. LL13 9XT
Tel: 01978 356500
www.blueprintarchitectural.com

© copyright all rights reserved