



Drawing No. 981/4	Revisions
Date: JUNE 2023	Scale As shown

PROPOSED REMOVAL OF EXISTING HEDGE AND THE ERECTION OF A NEW 1.8M HIGH SANDSTONE WALL AT NEW BROUGHTON FARM, SOUTHSEA ROAD, NEW BROUGHTON, LL14 6TD

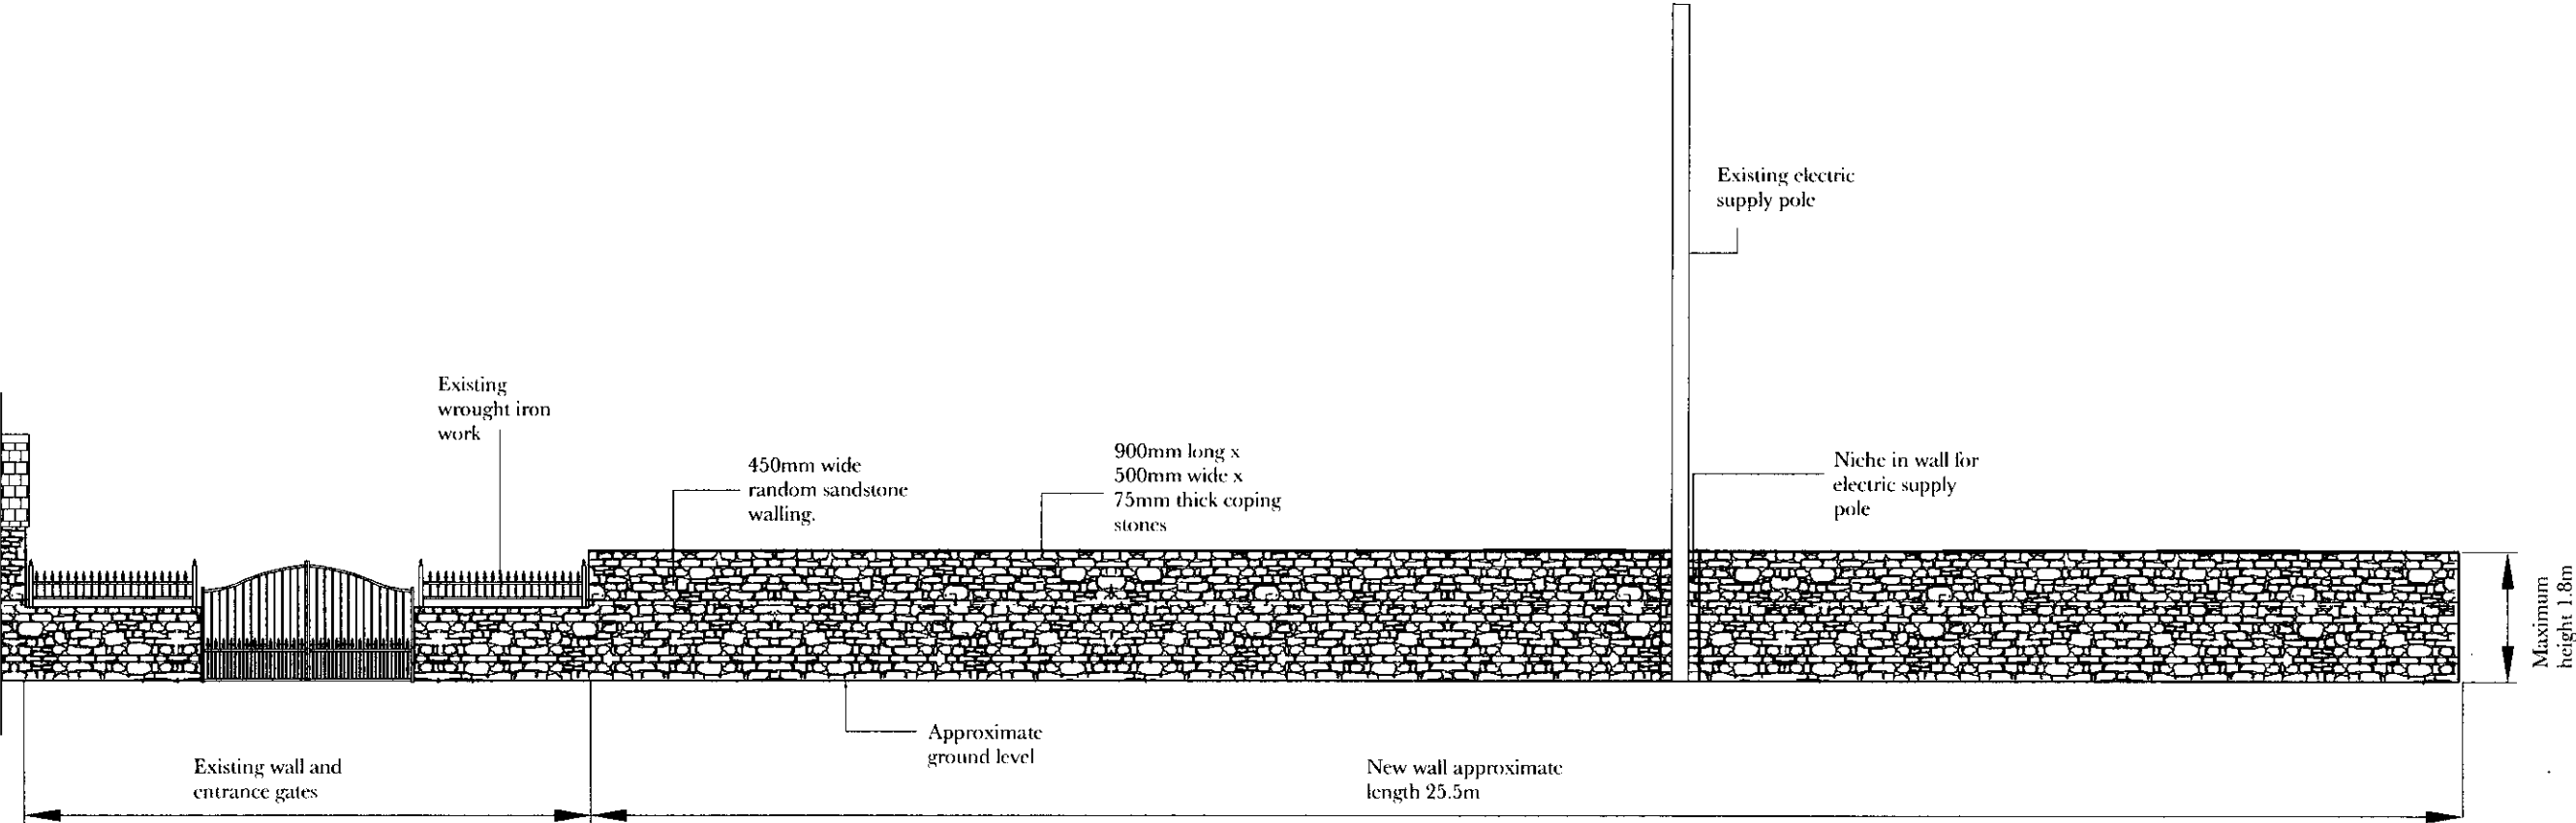

PROPOSED

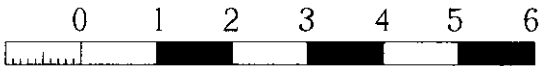

Scale 1 : 100 @ A3