


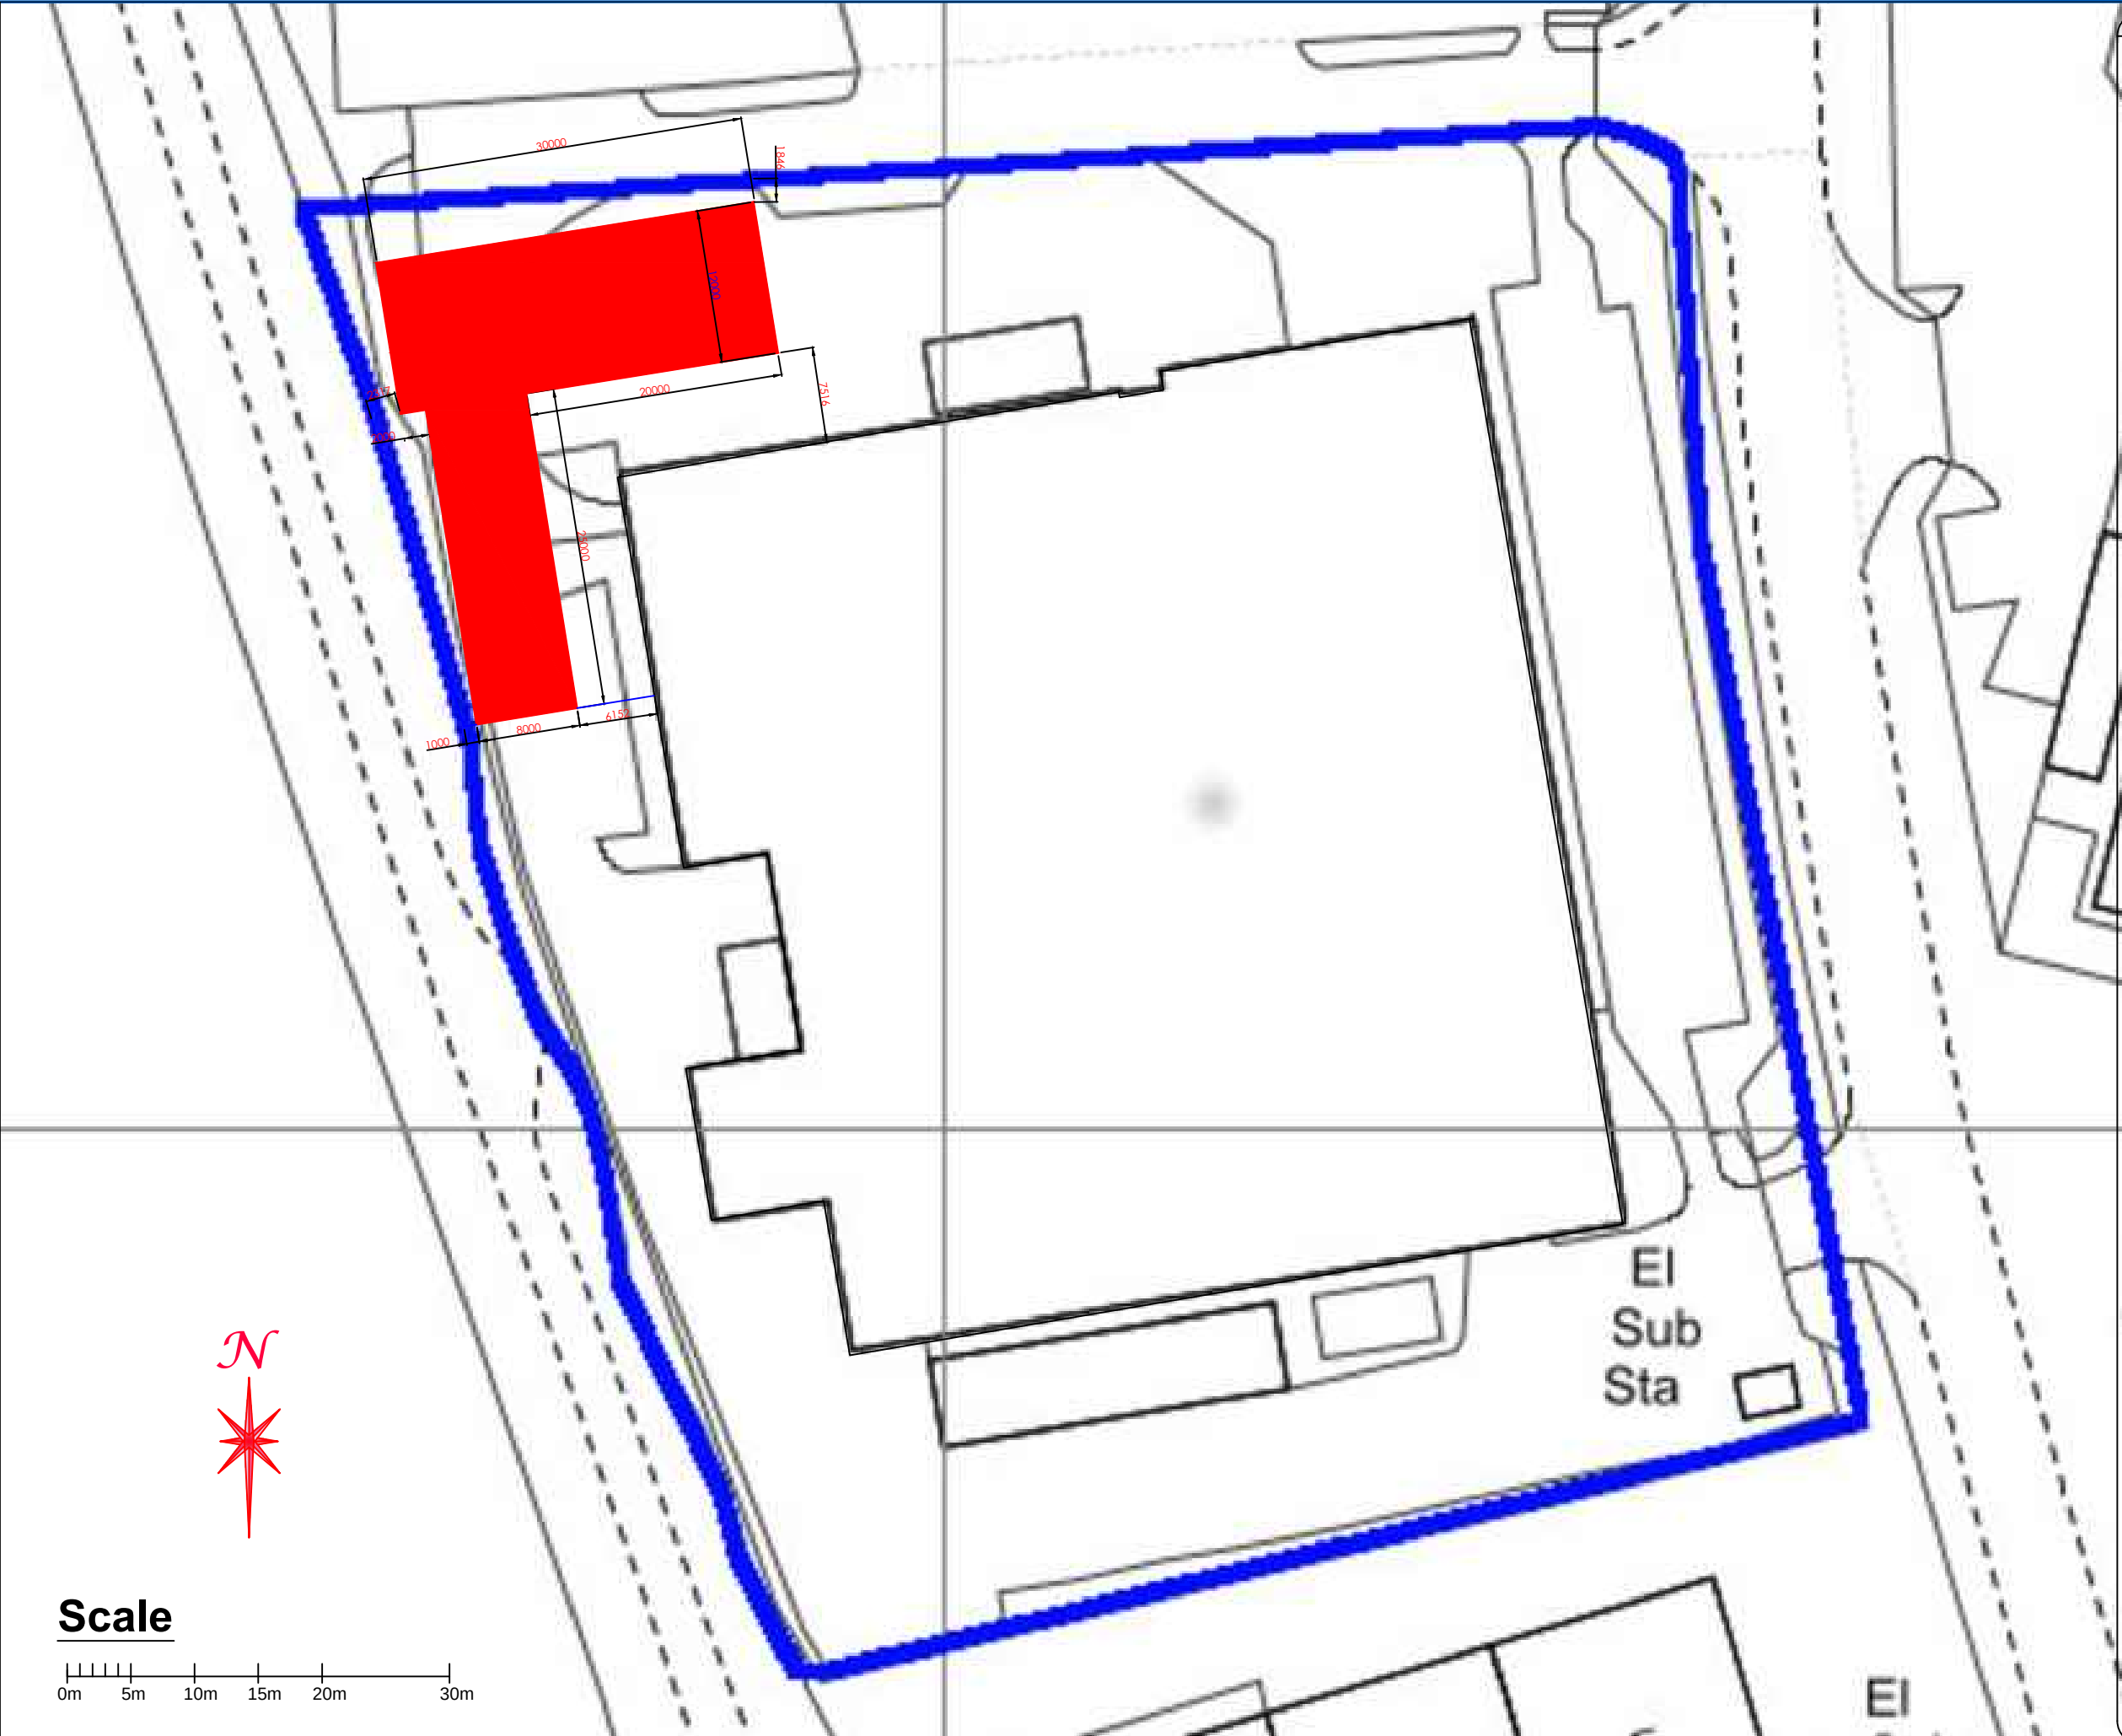

- Notes:**
1. THE COPYRIGHT OF THIS DRAWING IS VESTED IN YourSpreadsheets AND IT MAY NOT BE REPRODUCED IN WHOLE OR PART OR USED FOR THE MANUFACTURE OF ANY ARTICLE WITHOUT THE EXPRESS PERMISSION OF THE COPYRIGHT HOLDERS.
 2. WORK TO FIGURED DIMENSIONS ONLY.
 3. THIS DRAWING IS TO BE READ IN CONJUNCTION WITH ALL RELEVANT ARCHITECTS, SERVICE ENGINEER'S AND YourSpreadsheets DRAWINGS AND SPECIFICATIONS.

C			
B			
A		ST	
REV:	DESCRIPTION:	BY:	DATE:



Planatron
Development
Advisory Service
07775 654368

CLIENT: Topwood Ltd
36 Abenbury Way
Wrexham
LL13 9UZ

ARCHITECT: Planatron
Shrayley Brook Road
Halmerend
Stoke-on-Trent, ST7 8AH

DRAWN: ST

CHECKED: ST

DATE: 15/6/23

REVISION:

PROJECT NAME: Proposed New Bailing (Paper) Shed

DRAWING TITLE: Block Plan

SCALE: 1:500

SHEET SIZE: A3

SHEET NO: 1 of 1

PROJECT NO: TW00023

STATUS: Planning

DRAWING NO: ST230095