


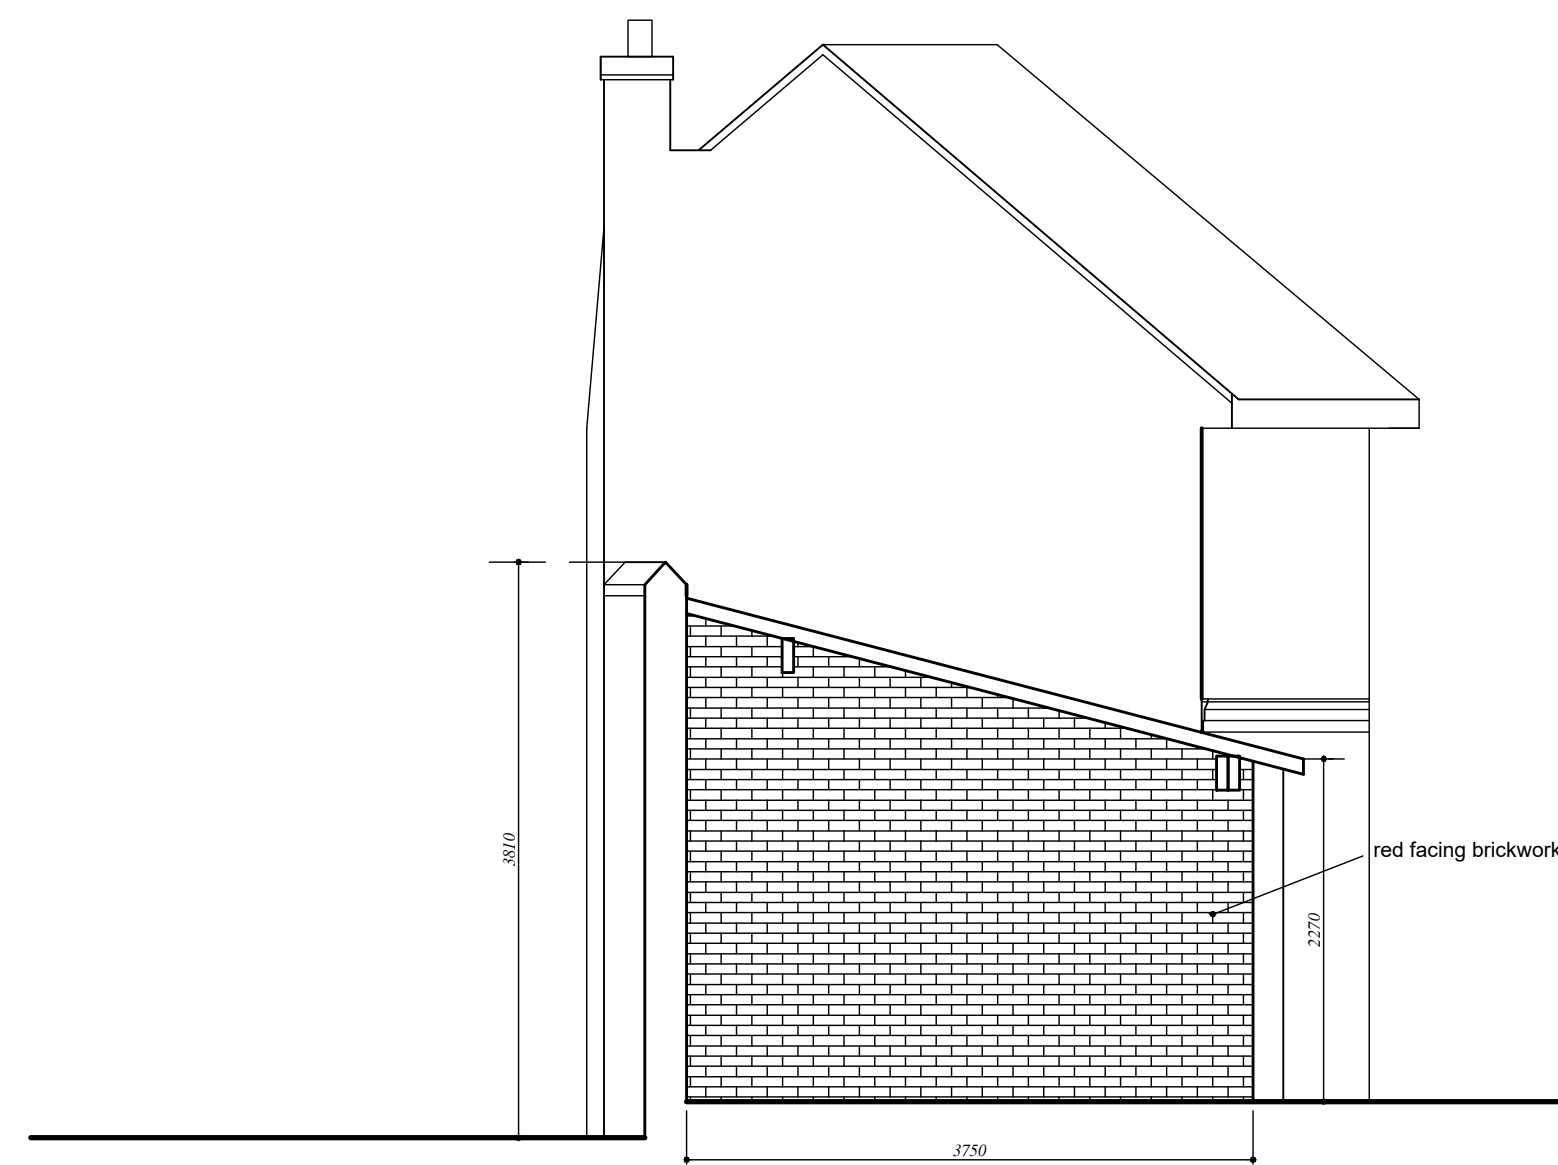


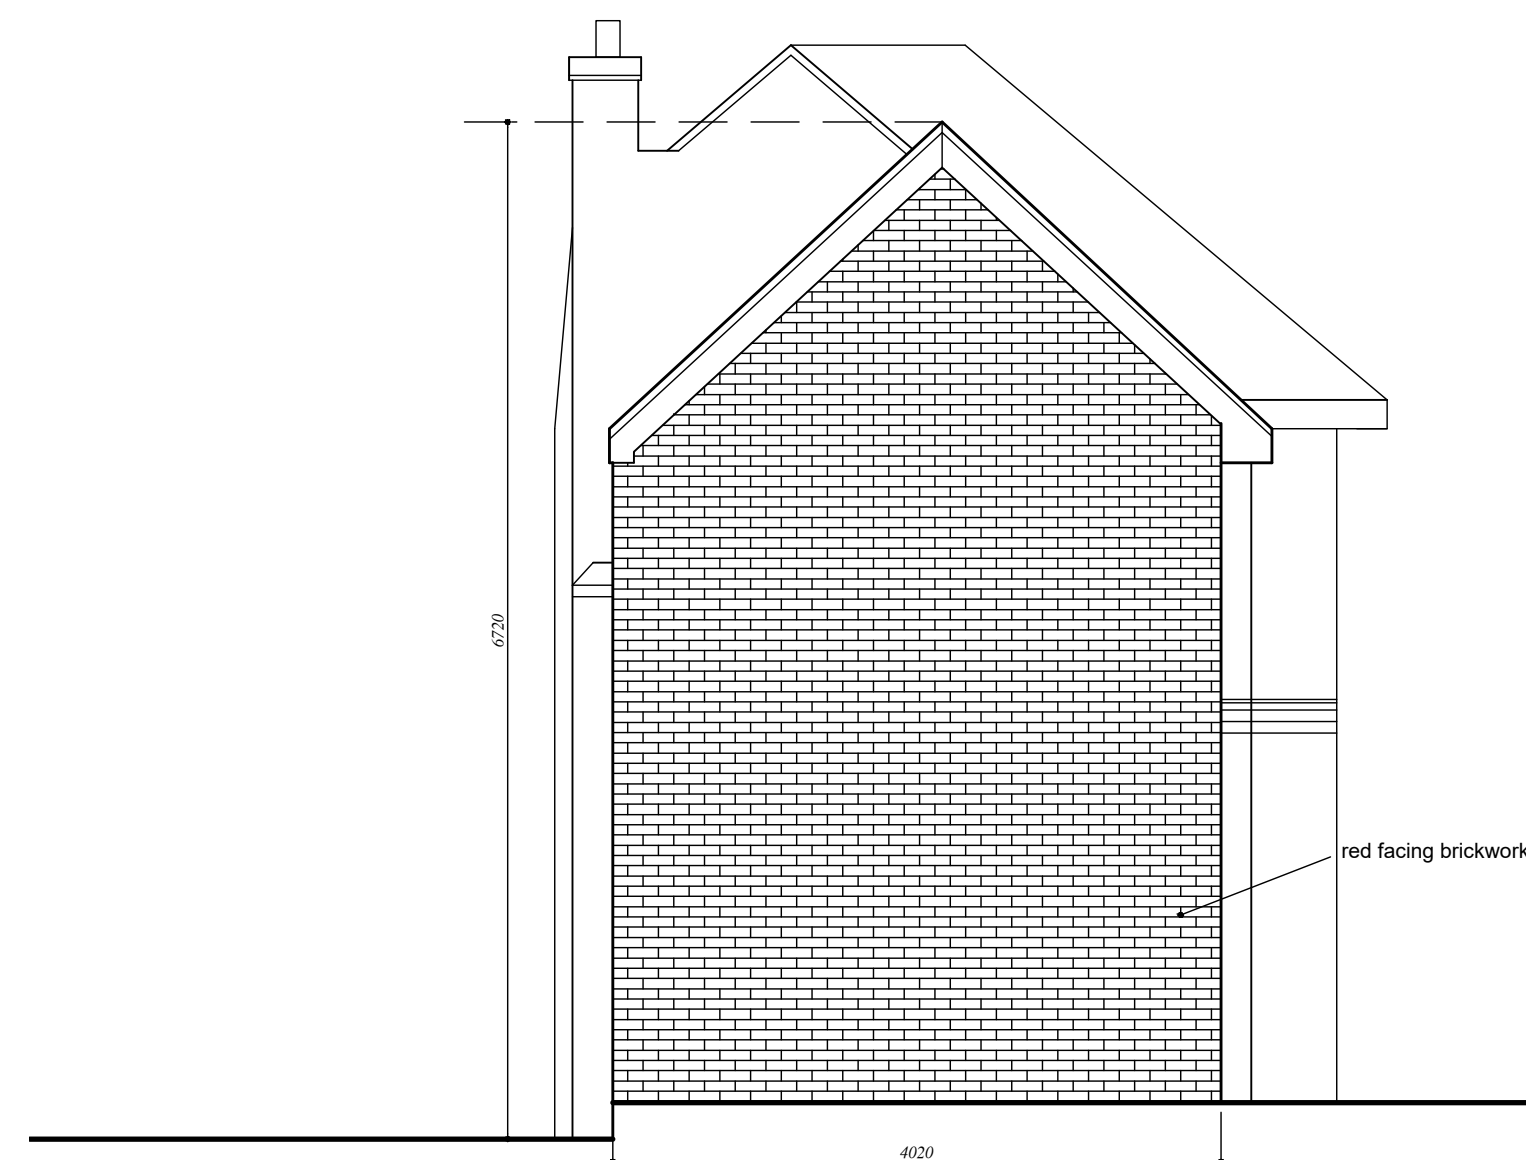

EXISTING REAR (NORTH WEST FACING)
ELEVATION 2 1:50

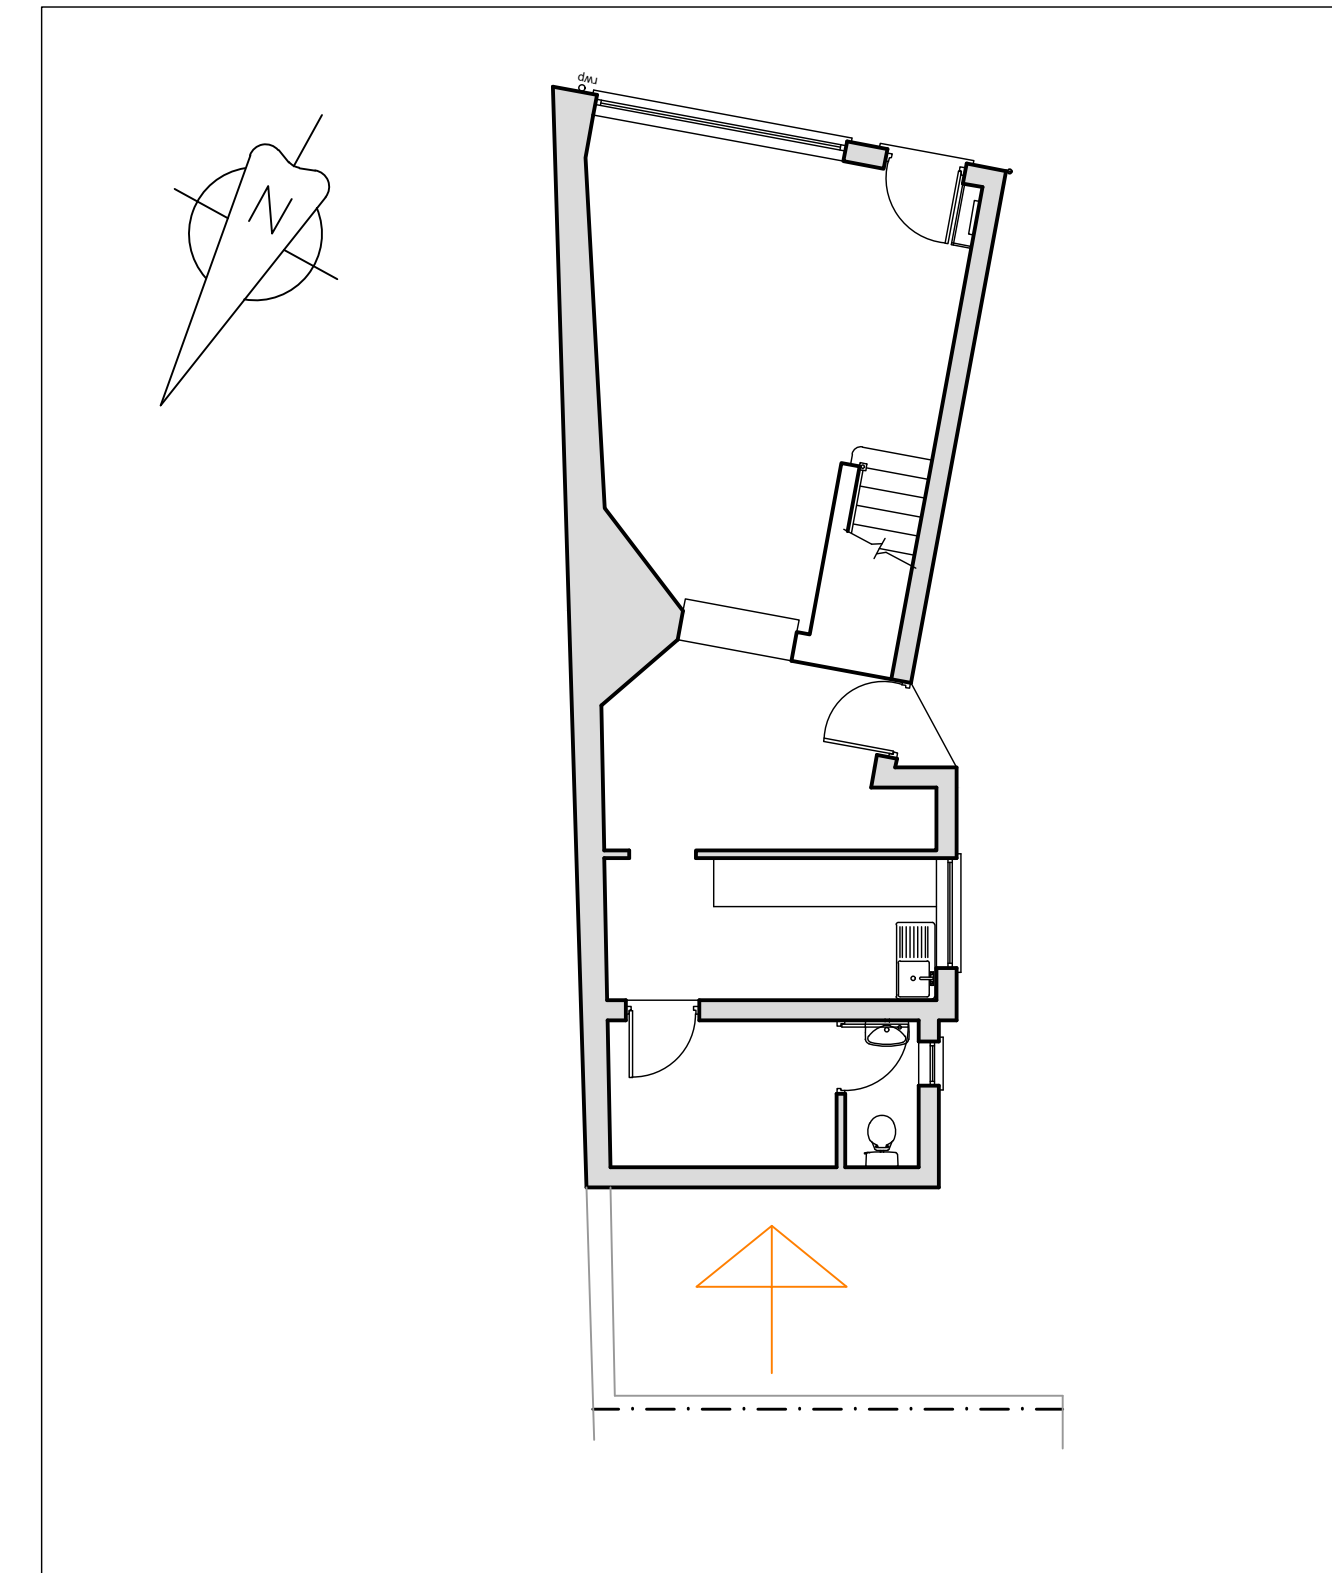

PROPOSED REAR (NORTH WEST FACING)
ELEVATION 2 1:50

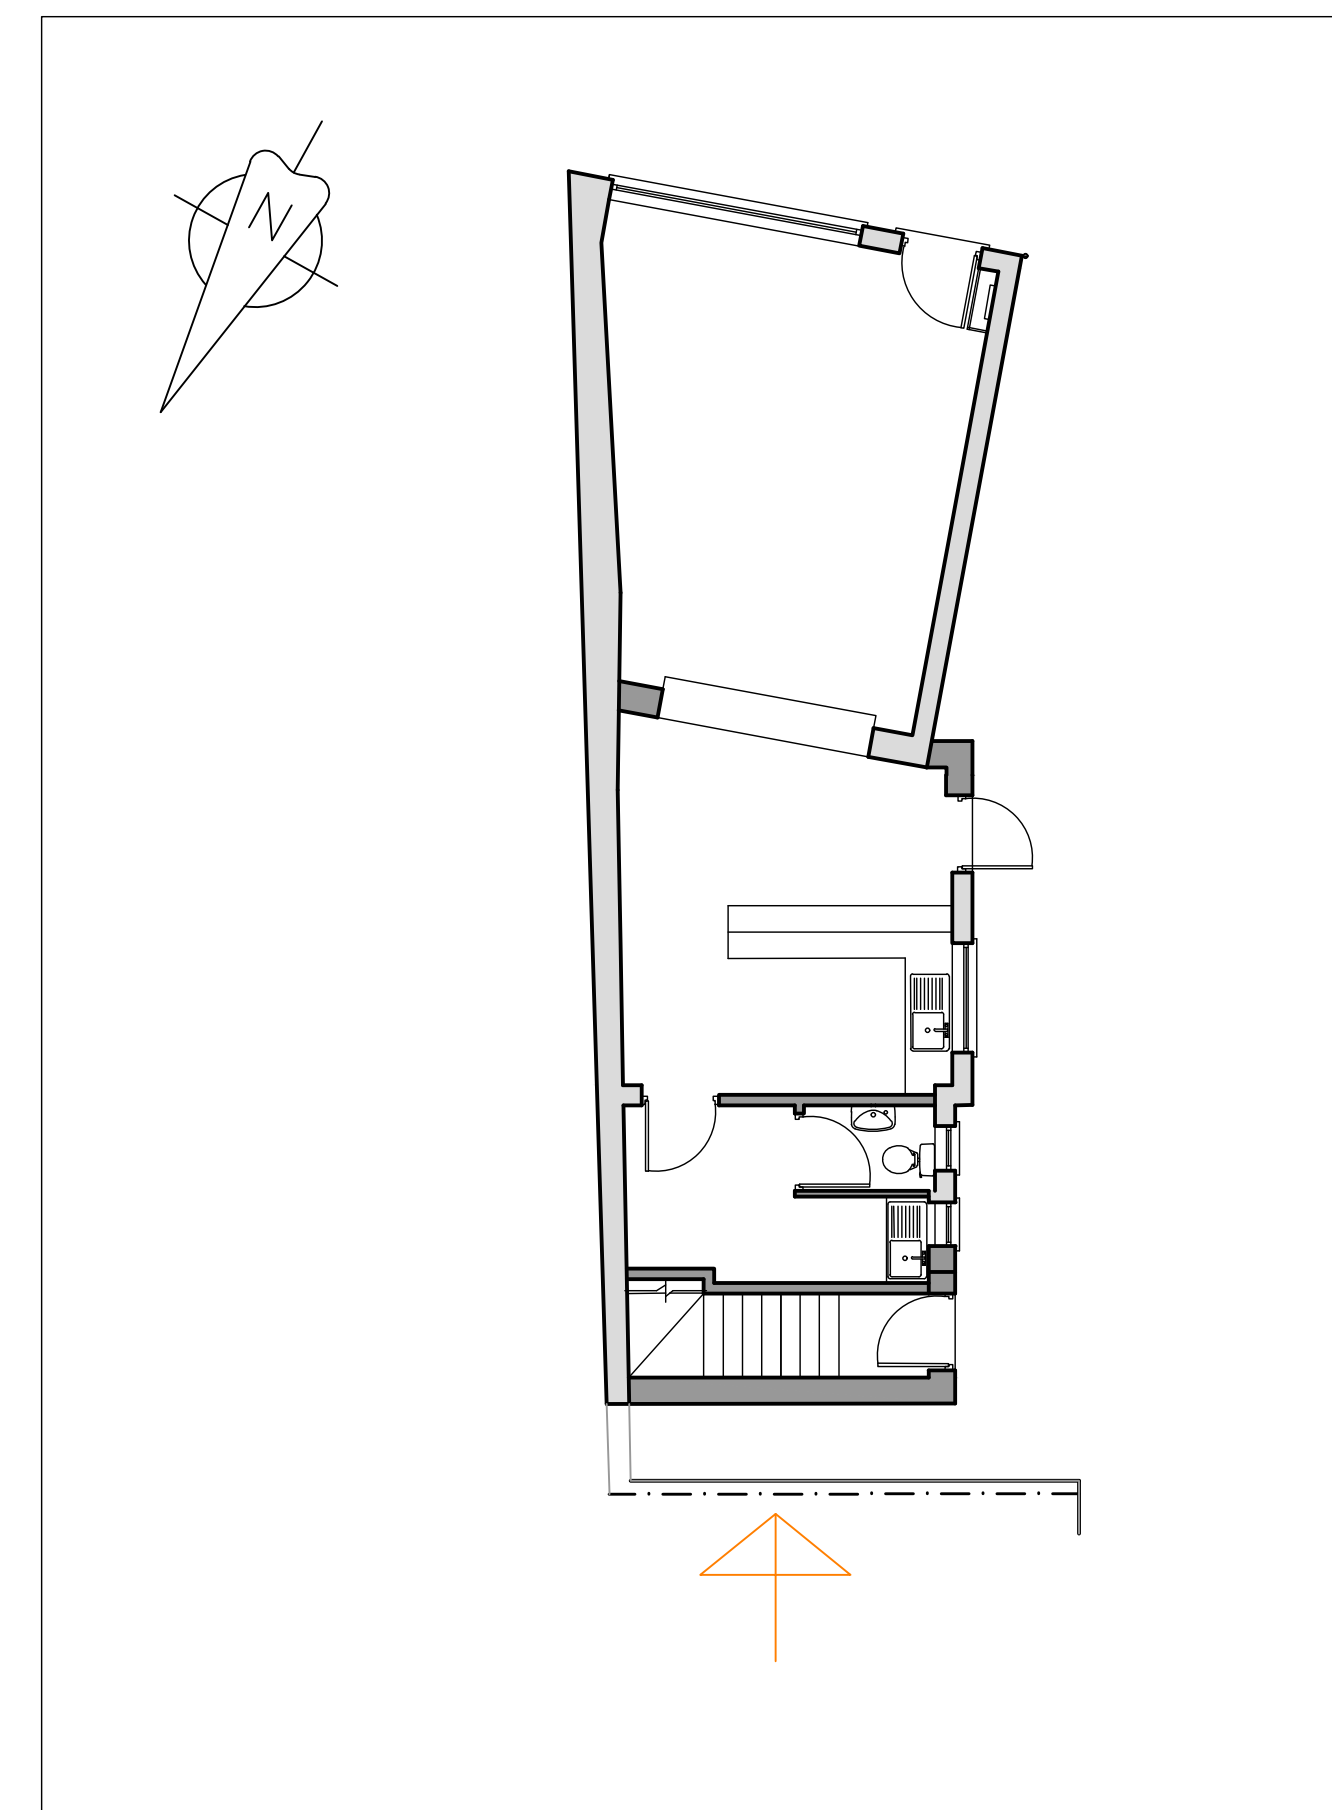

0 1 2 3 4 5 m
SCALE 1 : 50

Revision A: 26.11.22- Layout revised to
comply with Planning requirements

1. GENERAL NOTE
These drawings are have been produced for
the purpose of obtaining Planning Permission
and/or Building Regulations approval; Not for
construction.



CFI DESIGN

Project	Rossett Pharmacy, Wrexham LL12 0HN.
Drawing	Remodelling Works Existing & Proposed Elevations (7)
Scale 1:50	Drawing Number
Drawn F.B	CFI2212_PL11
Date 08/2022	
Status Planning	

A