

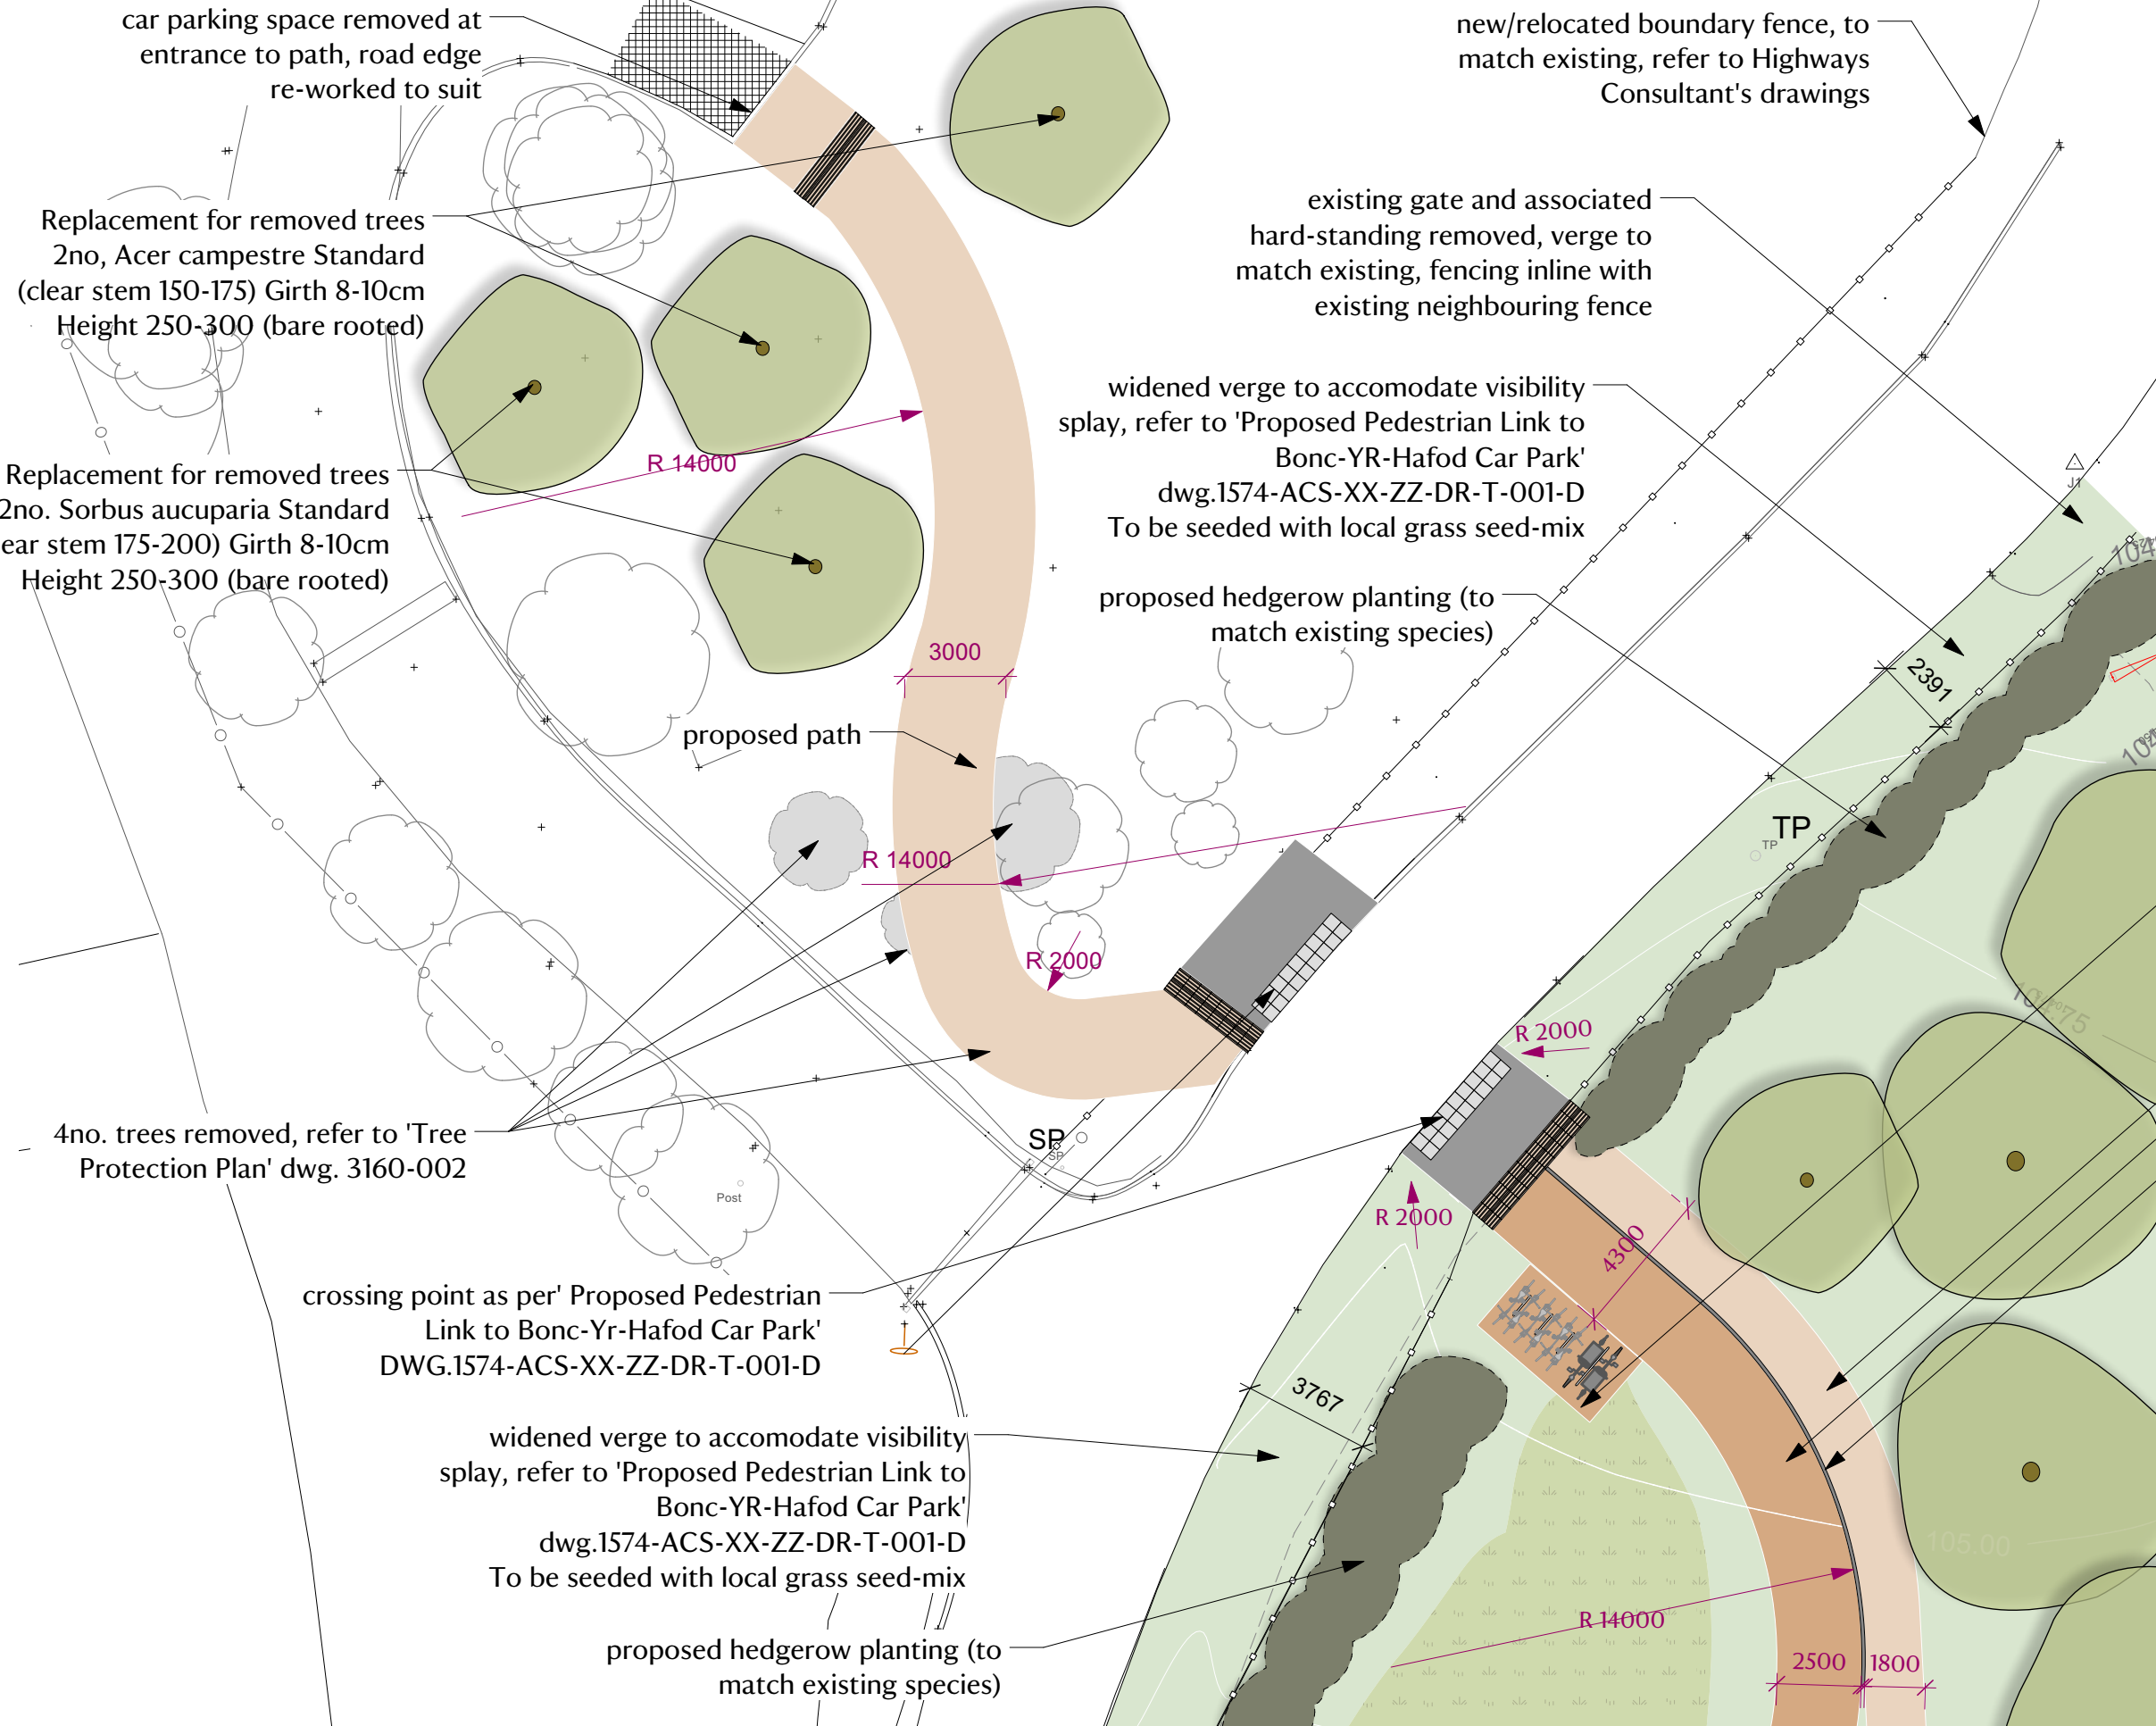
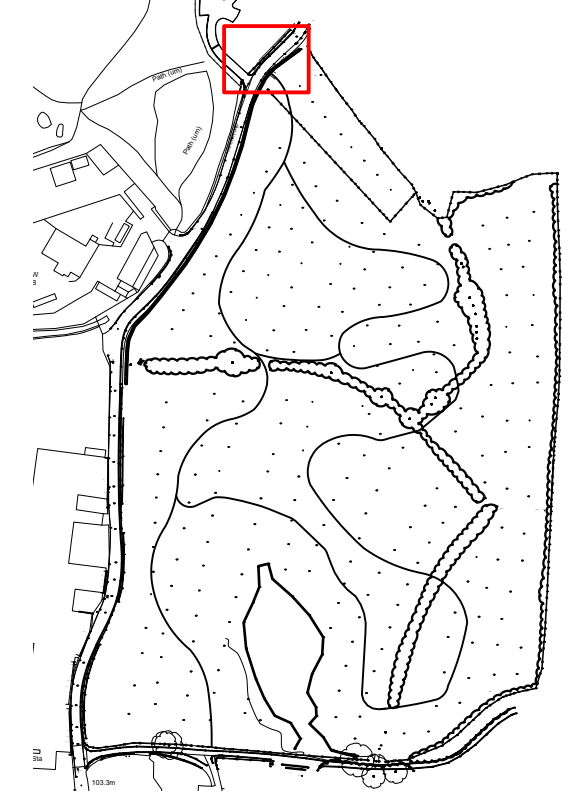


This drawing is the copyright of the National Trust and may not be reproduced except by written permission

Rev	Date	Notes
A	01/02/2023	Revision to crossing following Transport Consultant's feedback

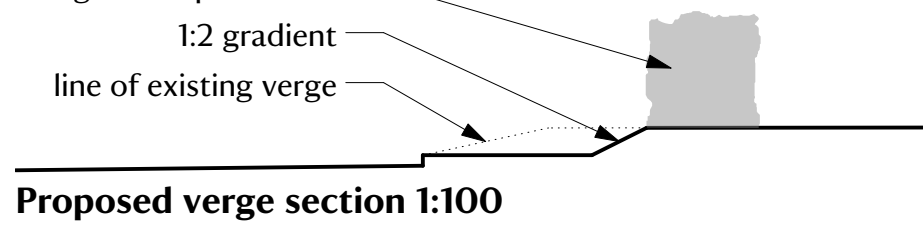

Proposed plan 1:200

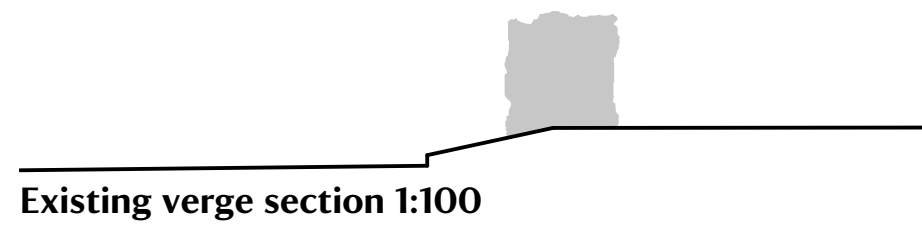

bike stands, space for 6no. standard bikes and 2no. cargo/recumbent bikes refer to 'Proposed Bike Racks' DWG. P06

footpath
active trail
raised kerb



National Trust
Placemaking & Design
Heelis, Kemble Drive, Swindon, Wiltshire, SN2 2NA
www.nationaltrust.org.uk

PROPERTY/PROJECT
Commemorative Woodland
Erddig, Hafod Road, Wrexham, LL14 6ET
STATUS
PLANNING
DRAWING TITLE
PROPOSED Road Crossing

DRAWN BY EPH	DATE 12/01/2023
SCALE 1:200	CHECKED BY -
DRAWING No. P04	REV. A