


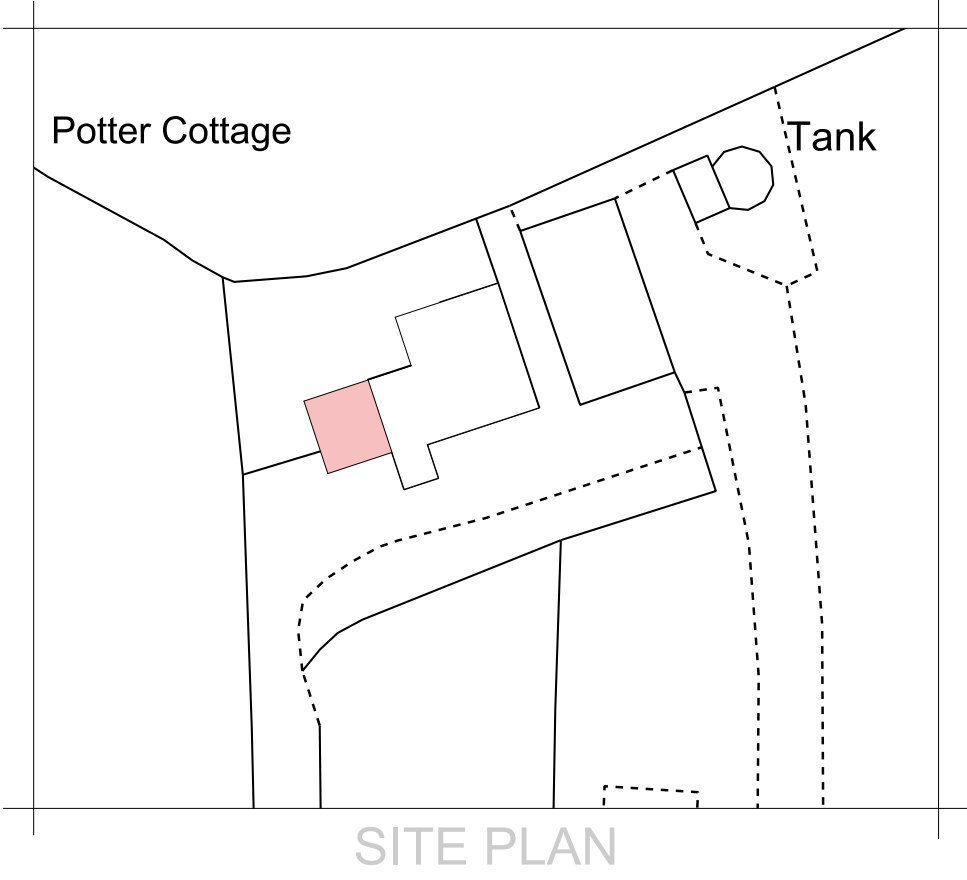

SOUTH



WEST



NORTH





EAST

SCALE 1:100



PROPOSED

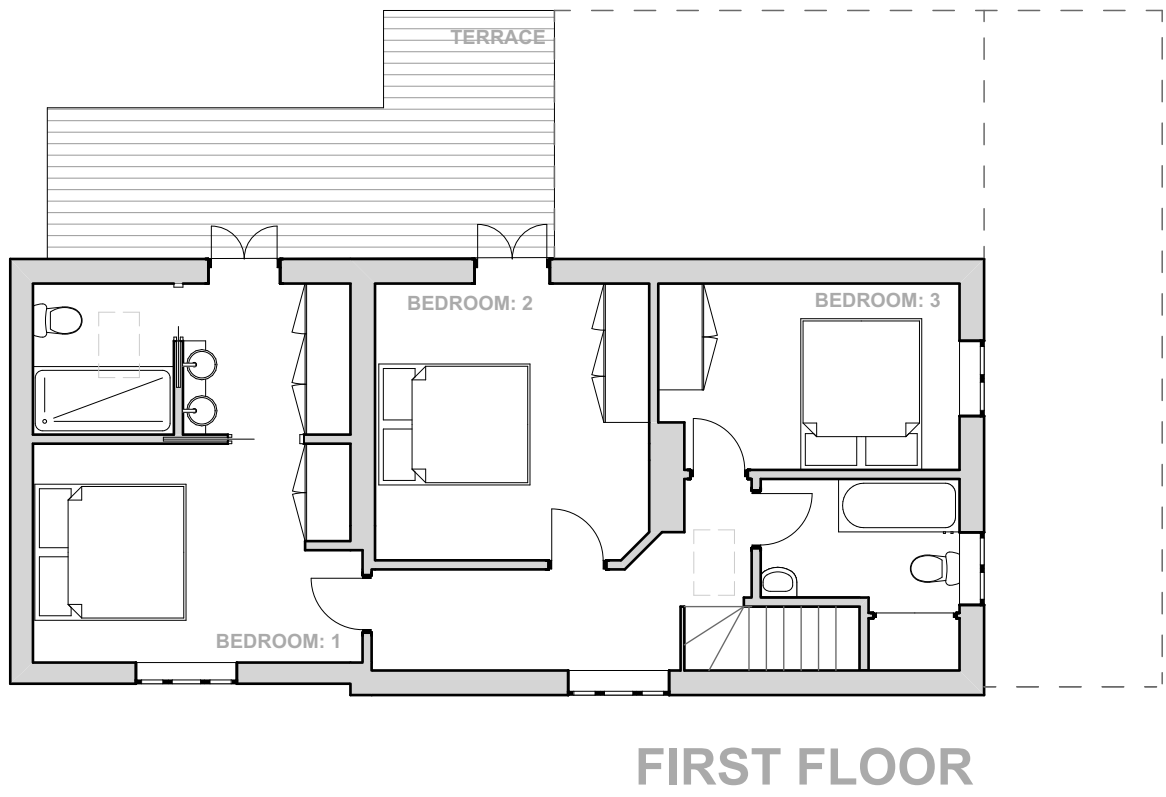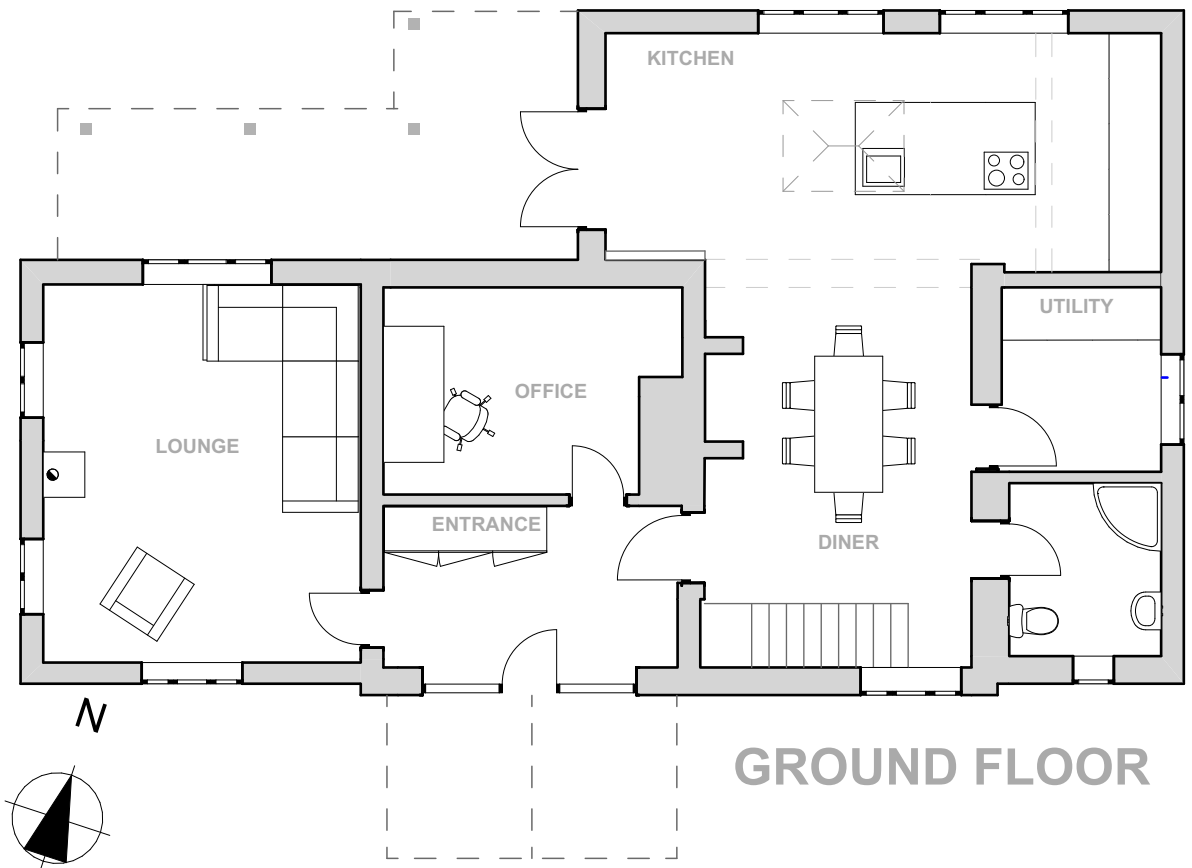

Notes		Job Address		Potters Cottage Bettisfield Whitchurch SY13 2LB		Job Title	
						Potters Cottage Bettisfield	
Drawn By		Date		Drawing Scale		Drawing Name	
Alex Colley		19th March 2023		A2		SIDE EXTENSION & REAR BALCONY	
The copyright of this drawing and all the works described hereon is owned by Initial Designs. Do not scale this drawing. Work to figured dimensions only. Please contact us if you are unsure.							
Dwg No		2		Rev No		2	



initial designs
www.initial-designs.co.uk

Telford Business Hub
Hadley Park East
Telford, TF1 6QJ

tel: 01743 290 391
mob: 07896 852 425
email: info@initial-designs.co.uk