


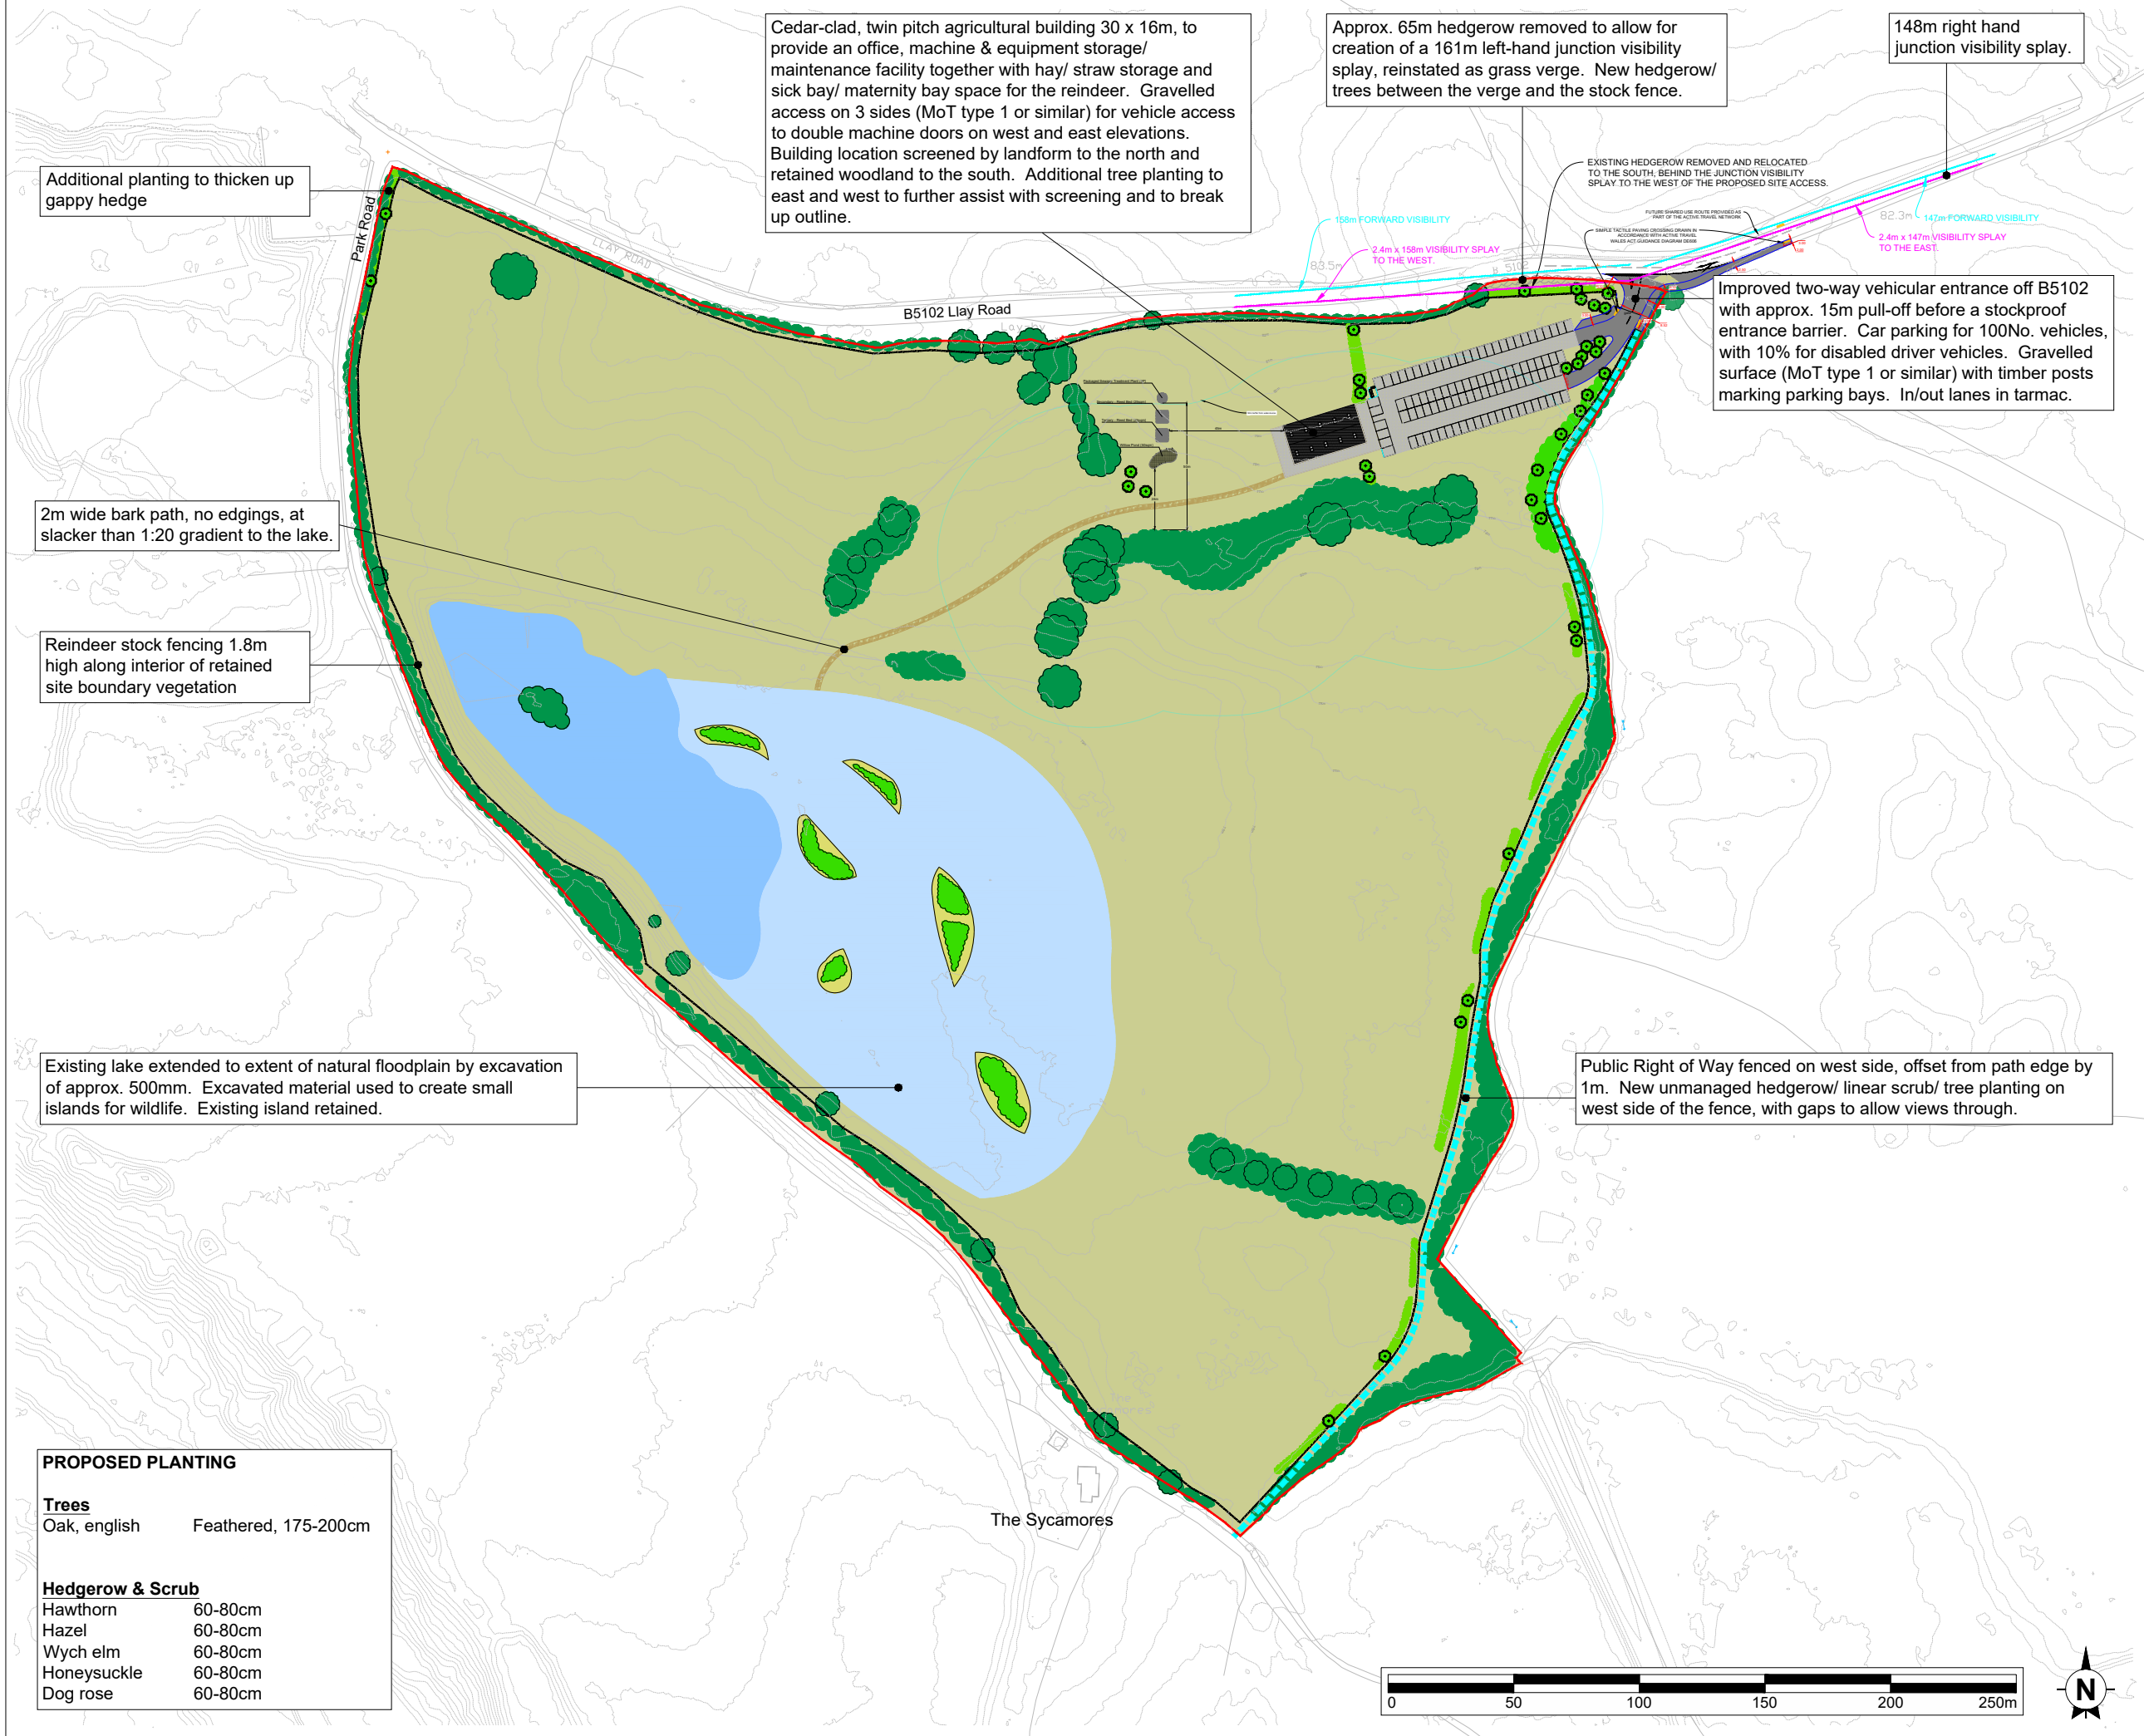

This drawing is the copyright of AXIS P.E.D Limited and may not be loaned, copied or reproduced in any way - or used for any offer, quote, tender or construction purposes without written consent of the company to do so.

Follow any figured dimensions - do not scale for construction purposes. IF IN DOUBT ASK.

Revision History		Date
A	PACKAGE SEWAGE TREATMENT PLANT AND SITE ACCESS LAYOUT REVISED	28.03.23
B	TREATMENT PLANT RELOCATED	29-03-23

Legend:

- Site application boundary
- Public right of way (Llay 12)
- Existing tree, retained
- Existing woodland/hedgerow/ scrub, retained
- Existing hedgerow, removed

Note - the junction visibility splays shown on this drawing are commensurate with the observed 85th percentile design speed of traffic, recorded by ATC in July 2021.

Client		axis
Christmas Farm		
project: Christmas Farm, Llay Road, Cefn-y-Bedd		
drawing title: General Arrangement		
date: 03.08.21	drawn by: AR	checked: LK
drawing number: 3034-01-002	status: Planning	
scale(s): 1:2500@A3	rev: B	
planning environment design		