


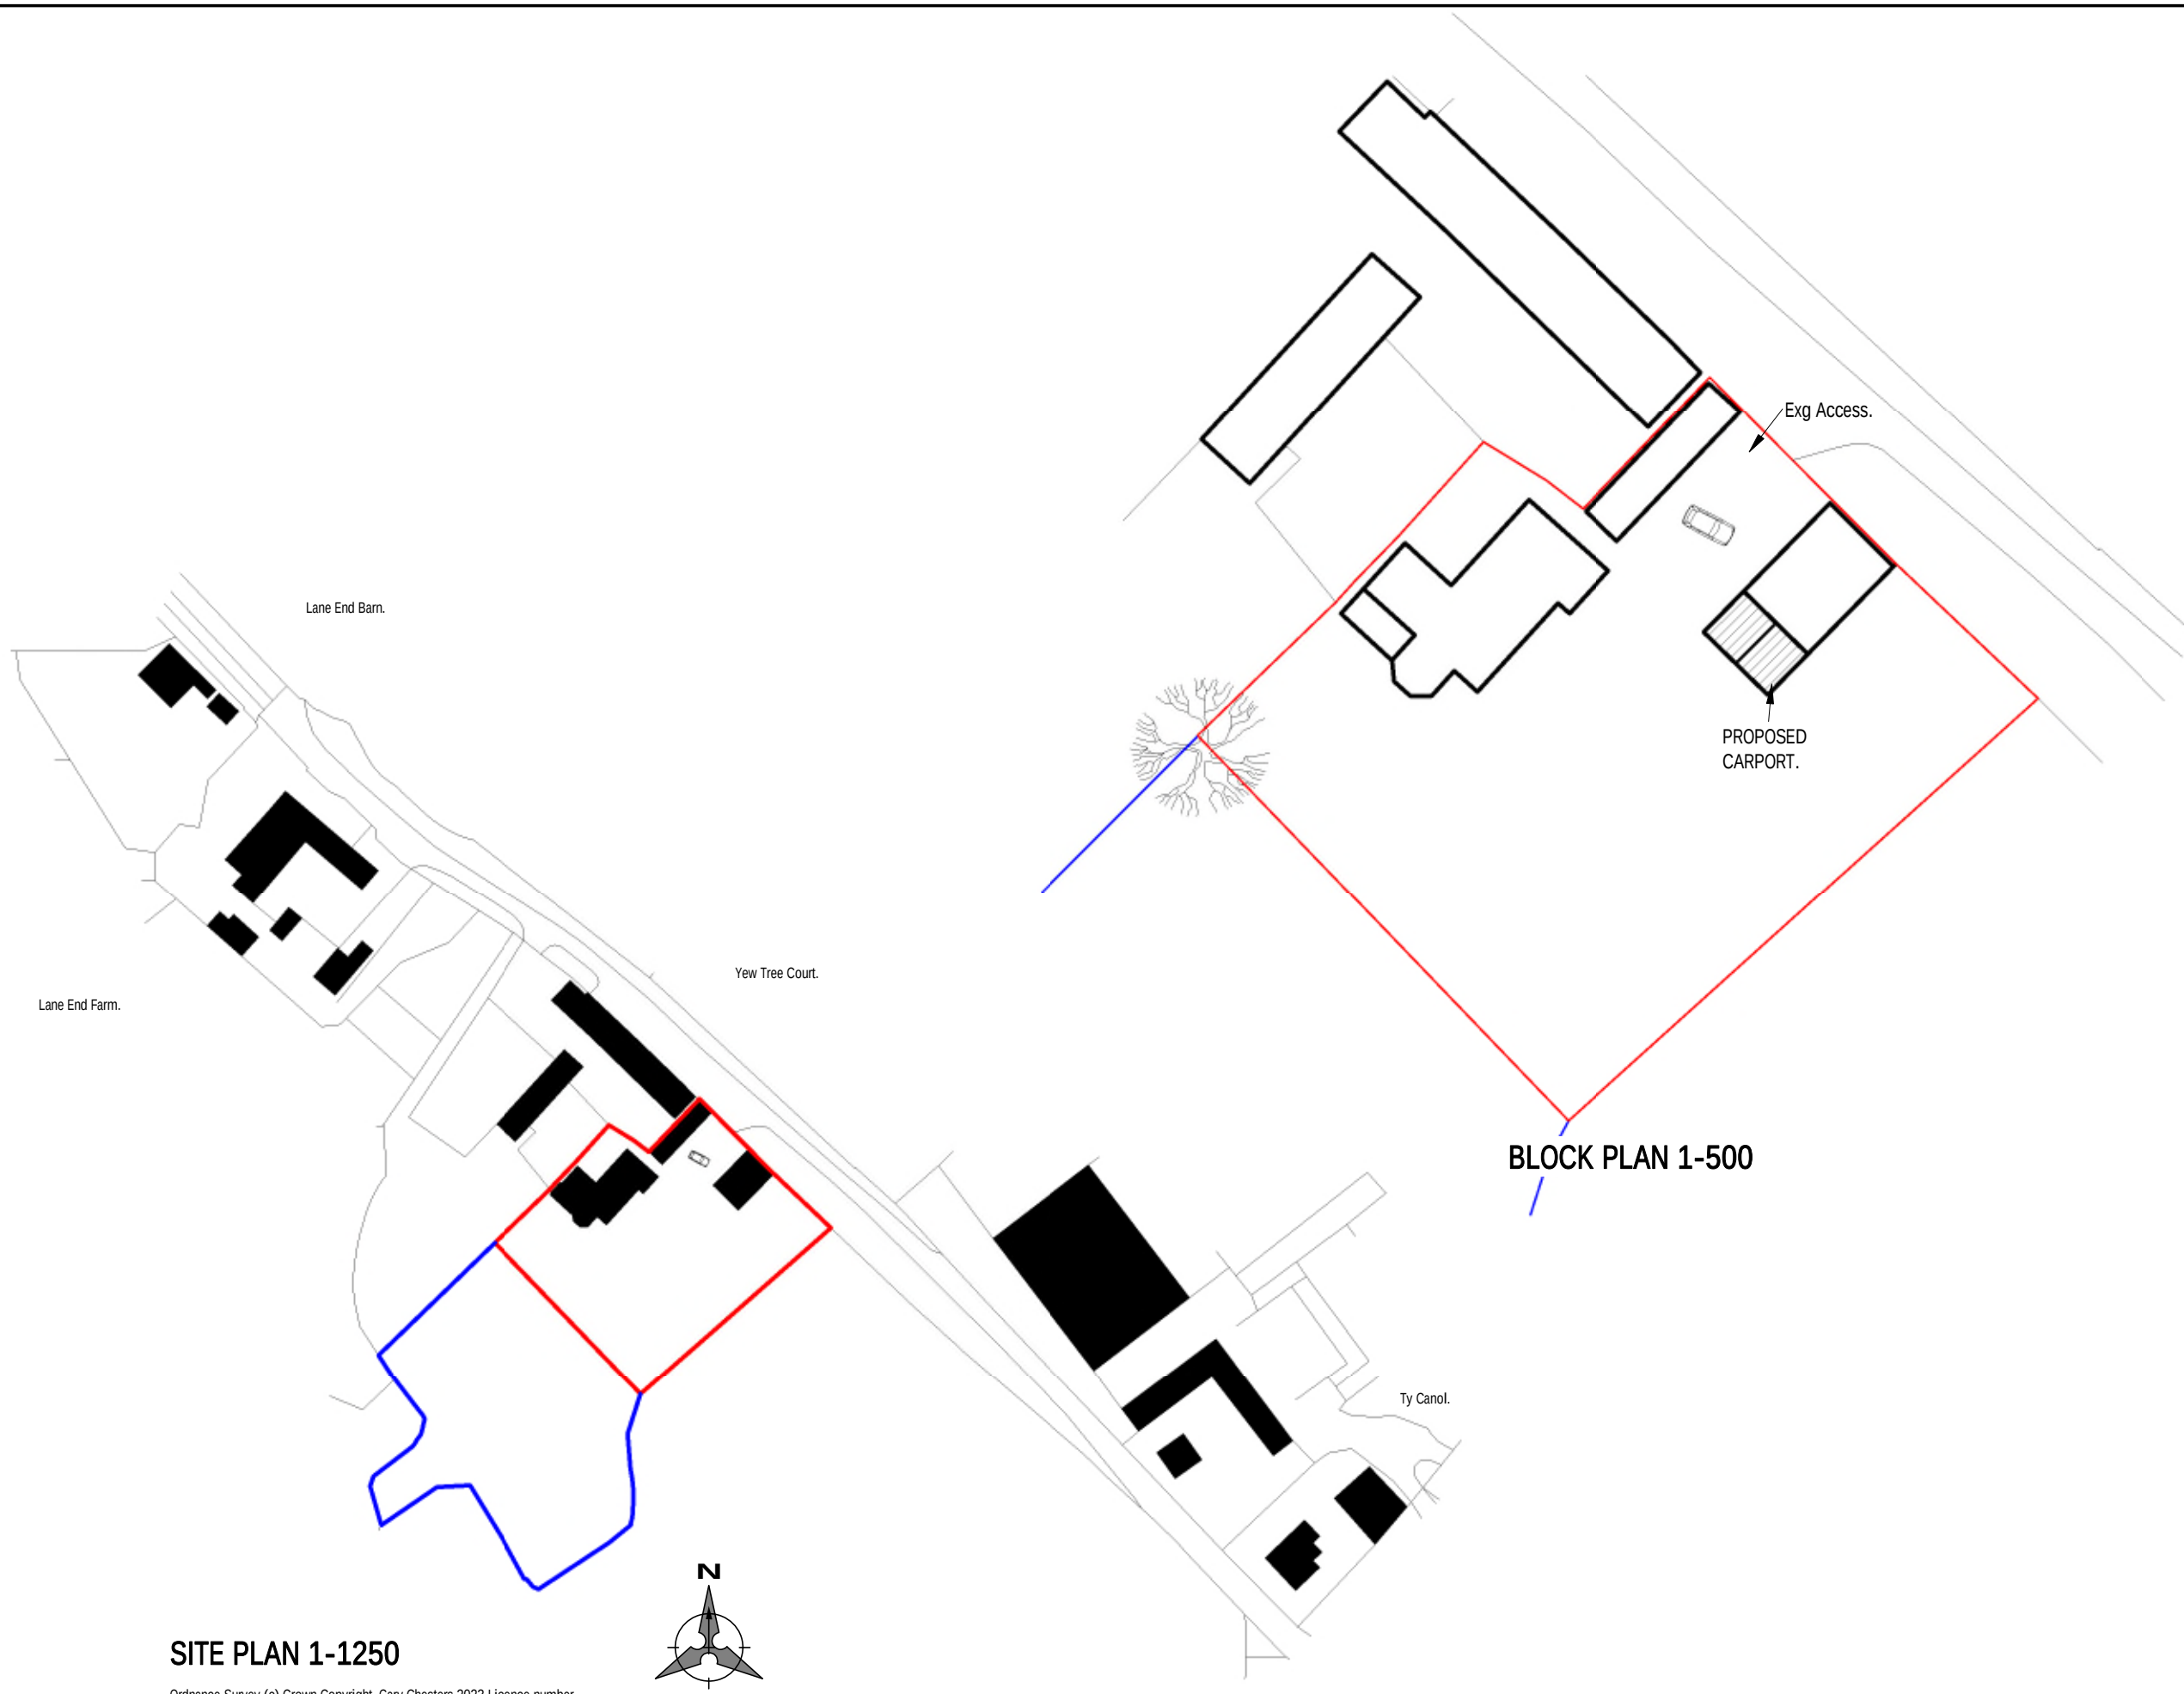

SITE PLAN 1-1250

Ordnance Survey (c) Crown Copyright Gary Chesters 2023 Licence number 100057542
You are not permitted to copy, sub-license, distribute, sell or otherwise make available the Licensed Data to third parties in any form. Third party rights to enforce the terms of this licence shall be reserved to OS

GARY CHESTERS BSc MRICS
CHARTERED BUILDING SURVEYOR

 **RICS**

email

nook-lane@hotmail.co.uk

tel

07817 148692

web

garychesters.co.uk

**PLANNING
ARCHITECTURAL
PARTY WALL SURVEYOR**

DRAWING
STATUS

PLANNING APPLICATION DRAWING
JUNE 2023

PROJECT

PROPOSED CARPORT.

ADDRESS

YEW TREE FARM OLD HALL, HANMER,
WHITCHURCH, SY13 3BX

CLIENT

Mr & Mrs E & S FITZGERALD.

SCALE (@ A3)
1-500 & 1-1250

DATE
JUNE 2023

GARY CHESTERS APPOINTMENT IS RESTRICTED TO TERMS AS SET OUT IN LETTER OF ENGAGEMENT AND UNLESS AGREED OTHERWISE HAS NO SITE ROLE.

COPYRIGHT OF THIS DRAWING IS HELD BY GARY CHESTERS AND IT MAY ONLY BE COPIED BY CLIENT FOR HIS/HER SOLE USE IN CONNECTION WITH THIS PROJECT. OTHER COPIES OR USAGES MUST NOT BE MADE WITHOUT PRIOR WRITTEN CONSENT OF GARY CHESTERS.
ANY REFERENCE TO CLIENT MEANS **Mr & Mrs E & S FITZGERALD.**

ALL DIMENSIONS TO BE CHECKED ON SITE PRIOR TO COMMENCEMENT OF WORKS.
DO NOT SCALE OFF THIS DRAWING. ANY ERRORS OR DISCREPANCIES FOUND MUST BE REPORTED TO GARY CHESTERS FOR CLARIFICATION AND/OR CORRECTION

Rev	Description	Date

DRAWING
NUMBER

23-127b

REV