


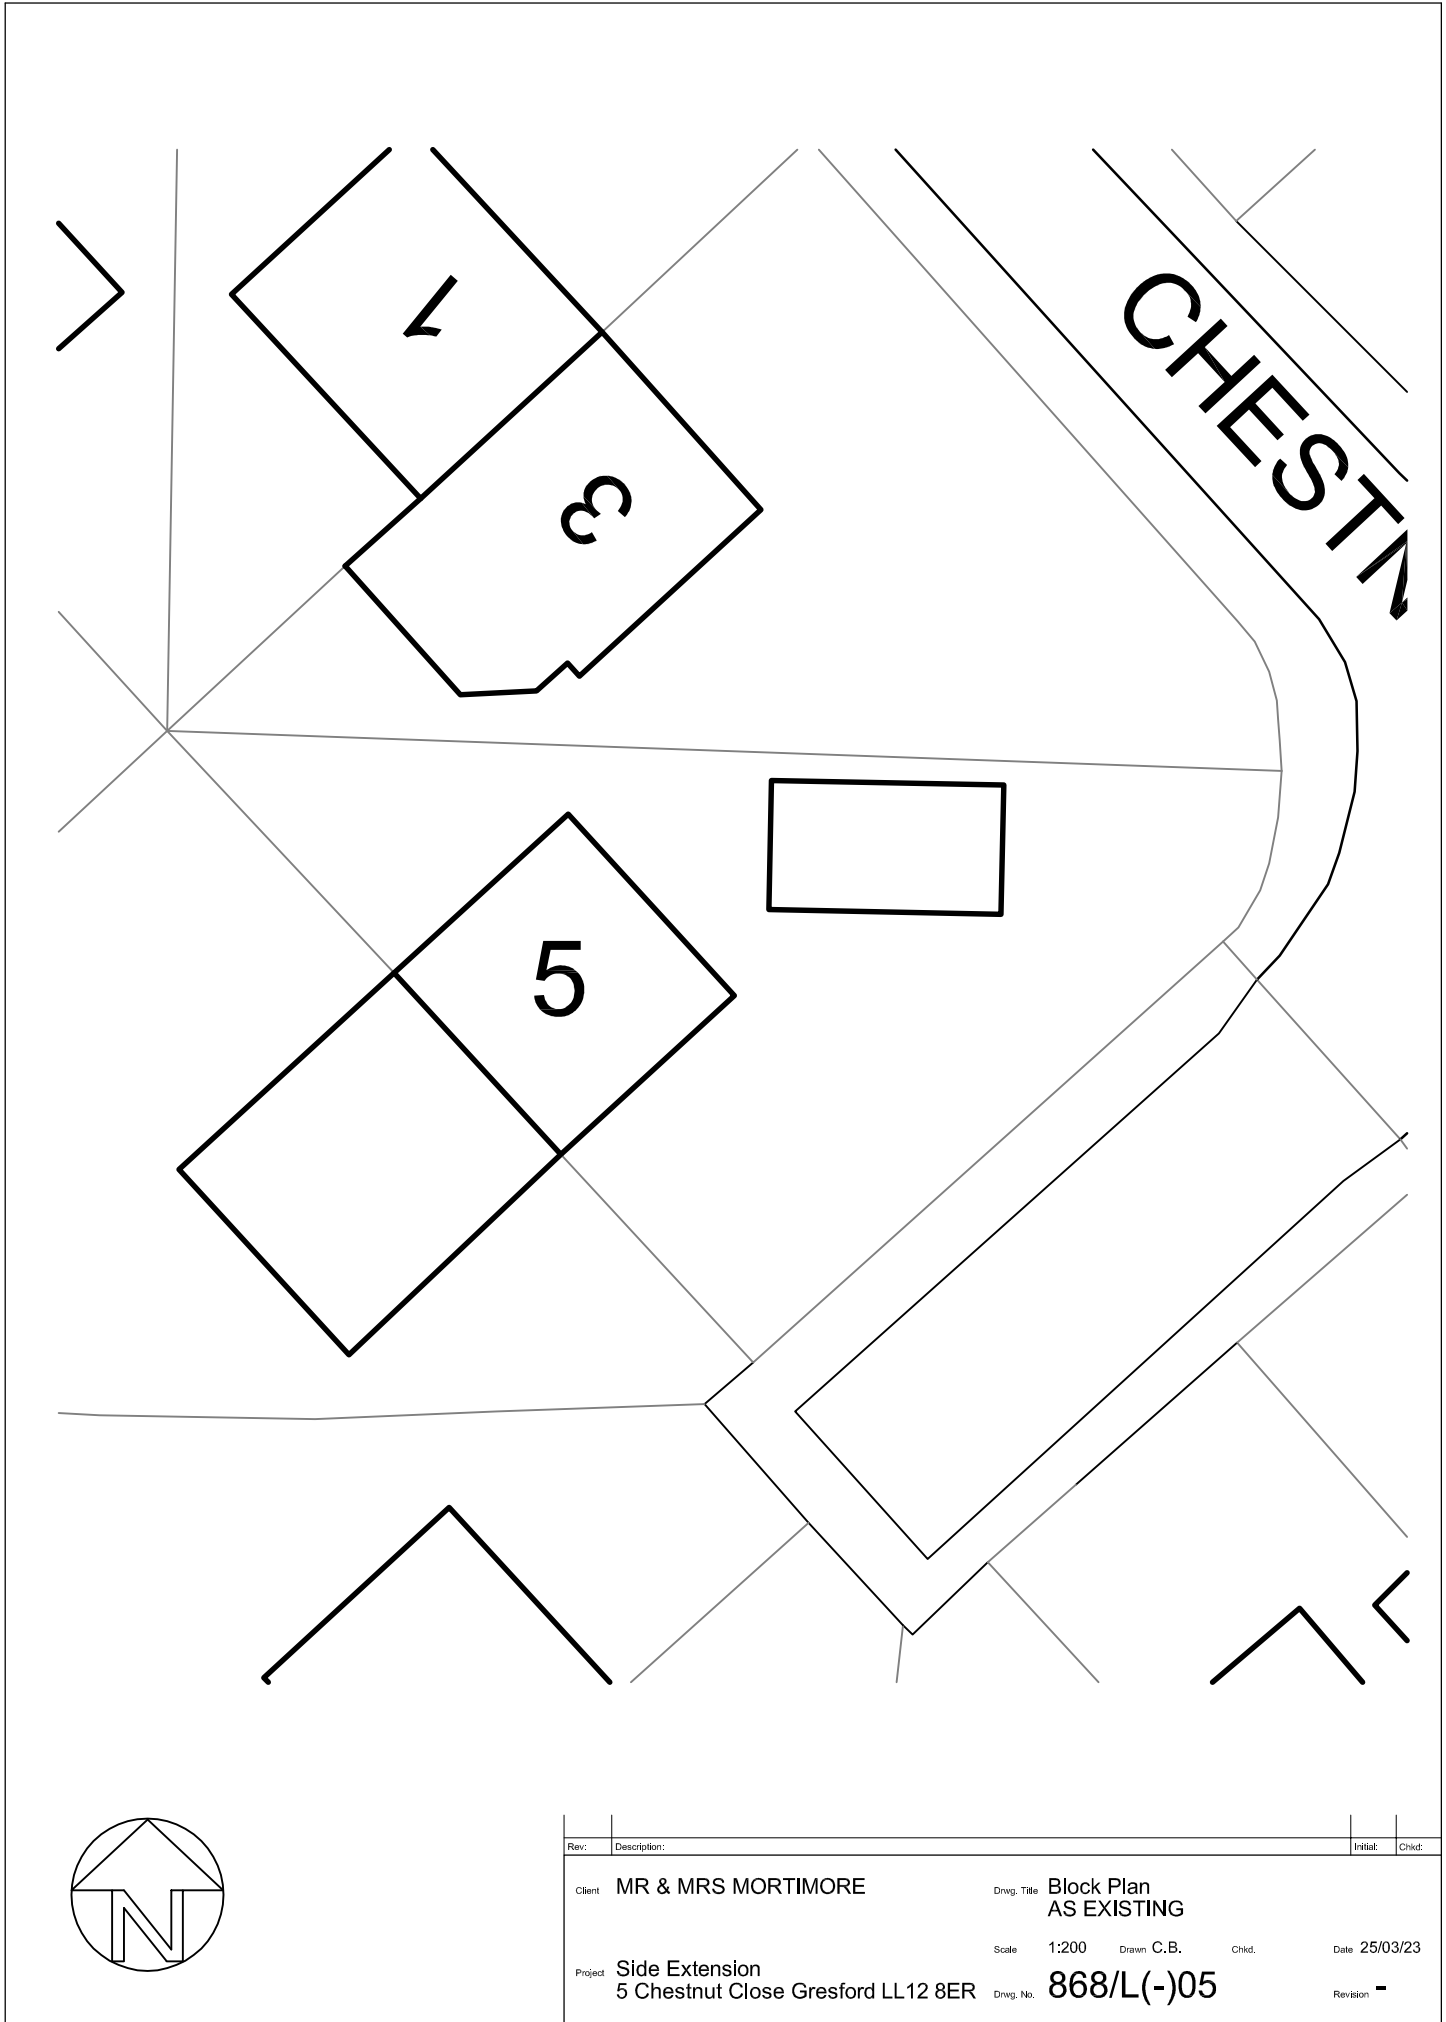

0 10 20 50mm NATURAL SCALE

ORIGINAL DRAWING SIZE 297 x 210 (A4)

Rev.	Description:	Initial	Chkd.
	Client MR & MRS MORTIMORE		
	Project Side Extension		
	5 Chestnut Close Gresford LL12 8ER		
	Drwg. Title Block Plan		
	AS EXISTING		
	Scale 1:200	Drawn C.B.	Chkd.
	Drwg. No. 868/L(-)05	Date 25/03/23	
		Revision -	