



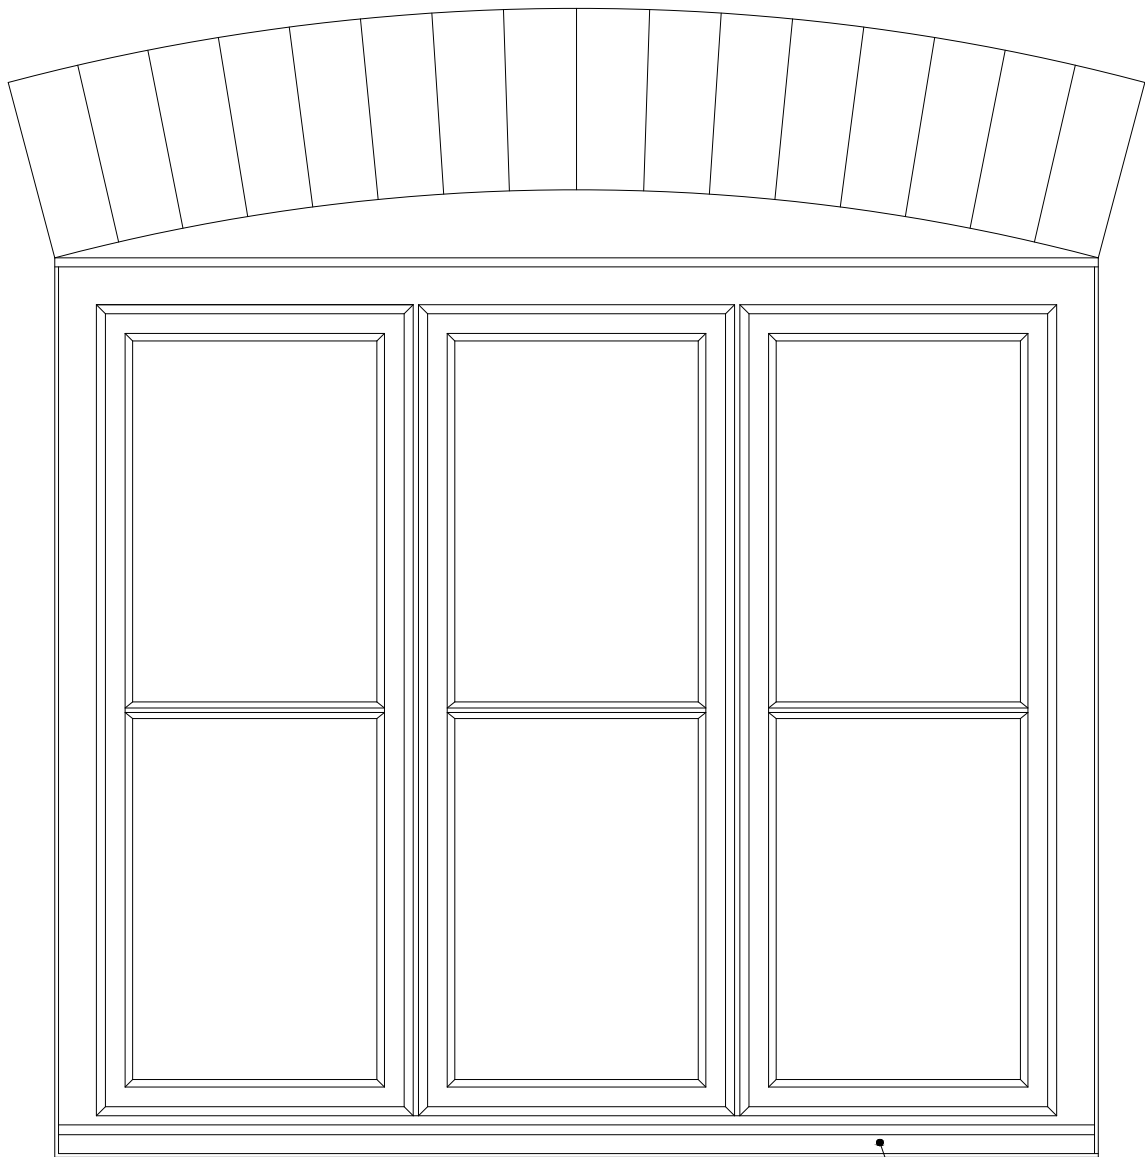


ELEVATION
GW01 & GW04

hardwood subcill

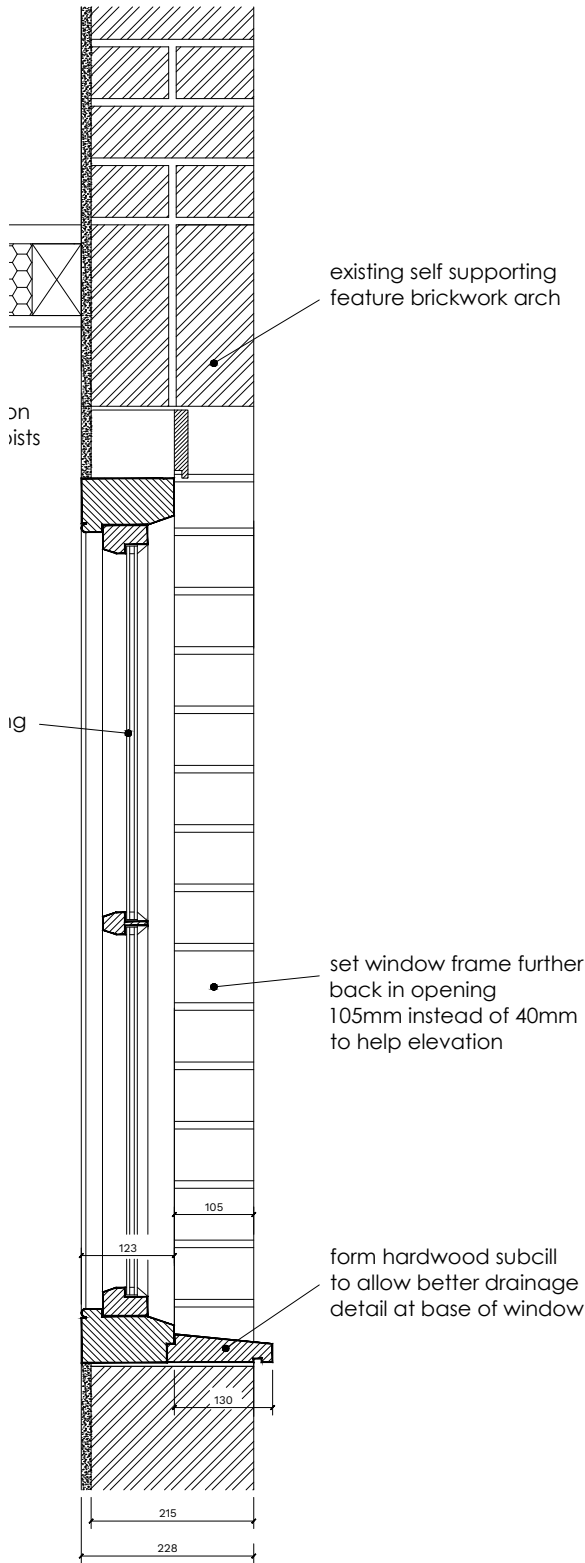

SECTION

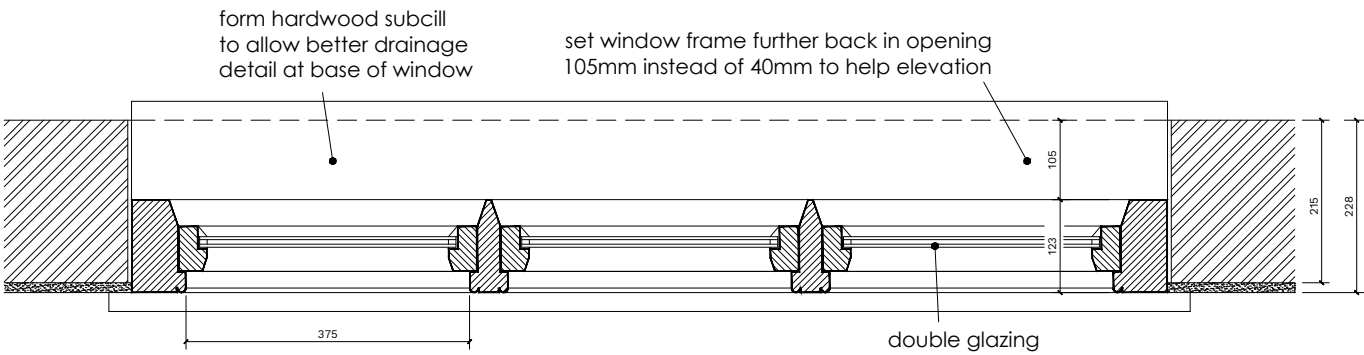

PLAN

CLIENT: CLARE GRICE		STATUS: PLANNING				BERRYS BEECH HOUSE SHREWSBURY BUSINESS PARK SHREWSBURY SHROPSHIRE SY2 6FG TEL: 01743 271697 shrewsbury@berrys.uk.com www.berrys.uk.com ORIGINATING OFFICE:		RIBA Chartered Practice		REV DESCRIPTION		DATE	BY	CHKD
PROJECT: MOSS VILLA, CHAPEL LANE BRONINGTON, WHITCHURCH SHROPSHIRE SY3 3HR		SCALE @ A3: 1:10	DRAWN BY: OH	CHKD BY: PF	DATE: 04.04.23			DO NOT SCALE THIS DOCUMENT - USE FIGURED DIMENSIONS ONLY ALL DIMENSIONS MUST BE CHECKED ON SITE PRIOR TO COMMENCEMENT OF ANY RELATED WORKS. THIS DOCUMENT IS COPYRIGHT OF THE ORIGINATOR, IT MUST NOT BE ALTERED, REPRODUCED OR DISTRIBUTED WITHOUT PRIOR CONSENT. THIS DOCUMENT MUST BE READ IN CONJUNCTION WITH ALL SUPPORTING DOCUMENTS PRODUCED BY THE ORIGINATOR AND OTHER PROJECT DISCIPLINES. OS MAPPING OBTAINED FROM PROMAP LICENCE No. 100022432 REPRODUCED BY BERRYS UNDER OS LICENCE No. 100003668						
DRAWING: JOINERY DETAILS PROPOSED WINDOWS GW01 & GW04		DRAWING No: SA47065 -BRY-XX - DT- A - 005 _A		REVISION:				NORTH POINT:		DISCLAIMER NOTES:				