


Tim Pluves
Blaenau Uchaf
Froncysyllte
Nr Llangollen
LL20 7RY

07714695205

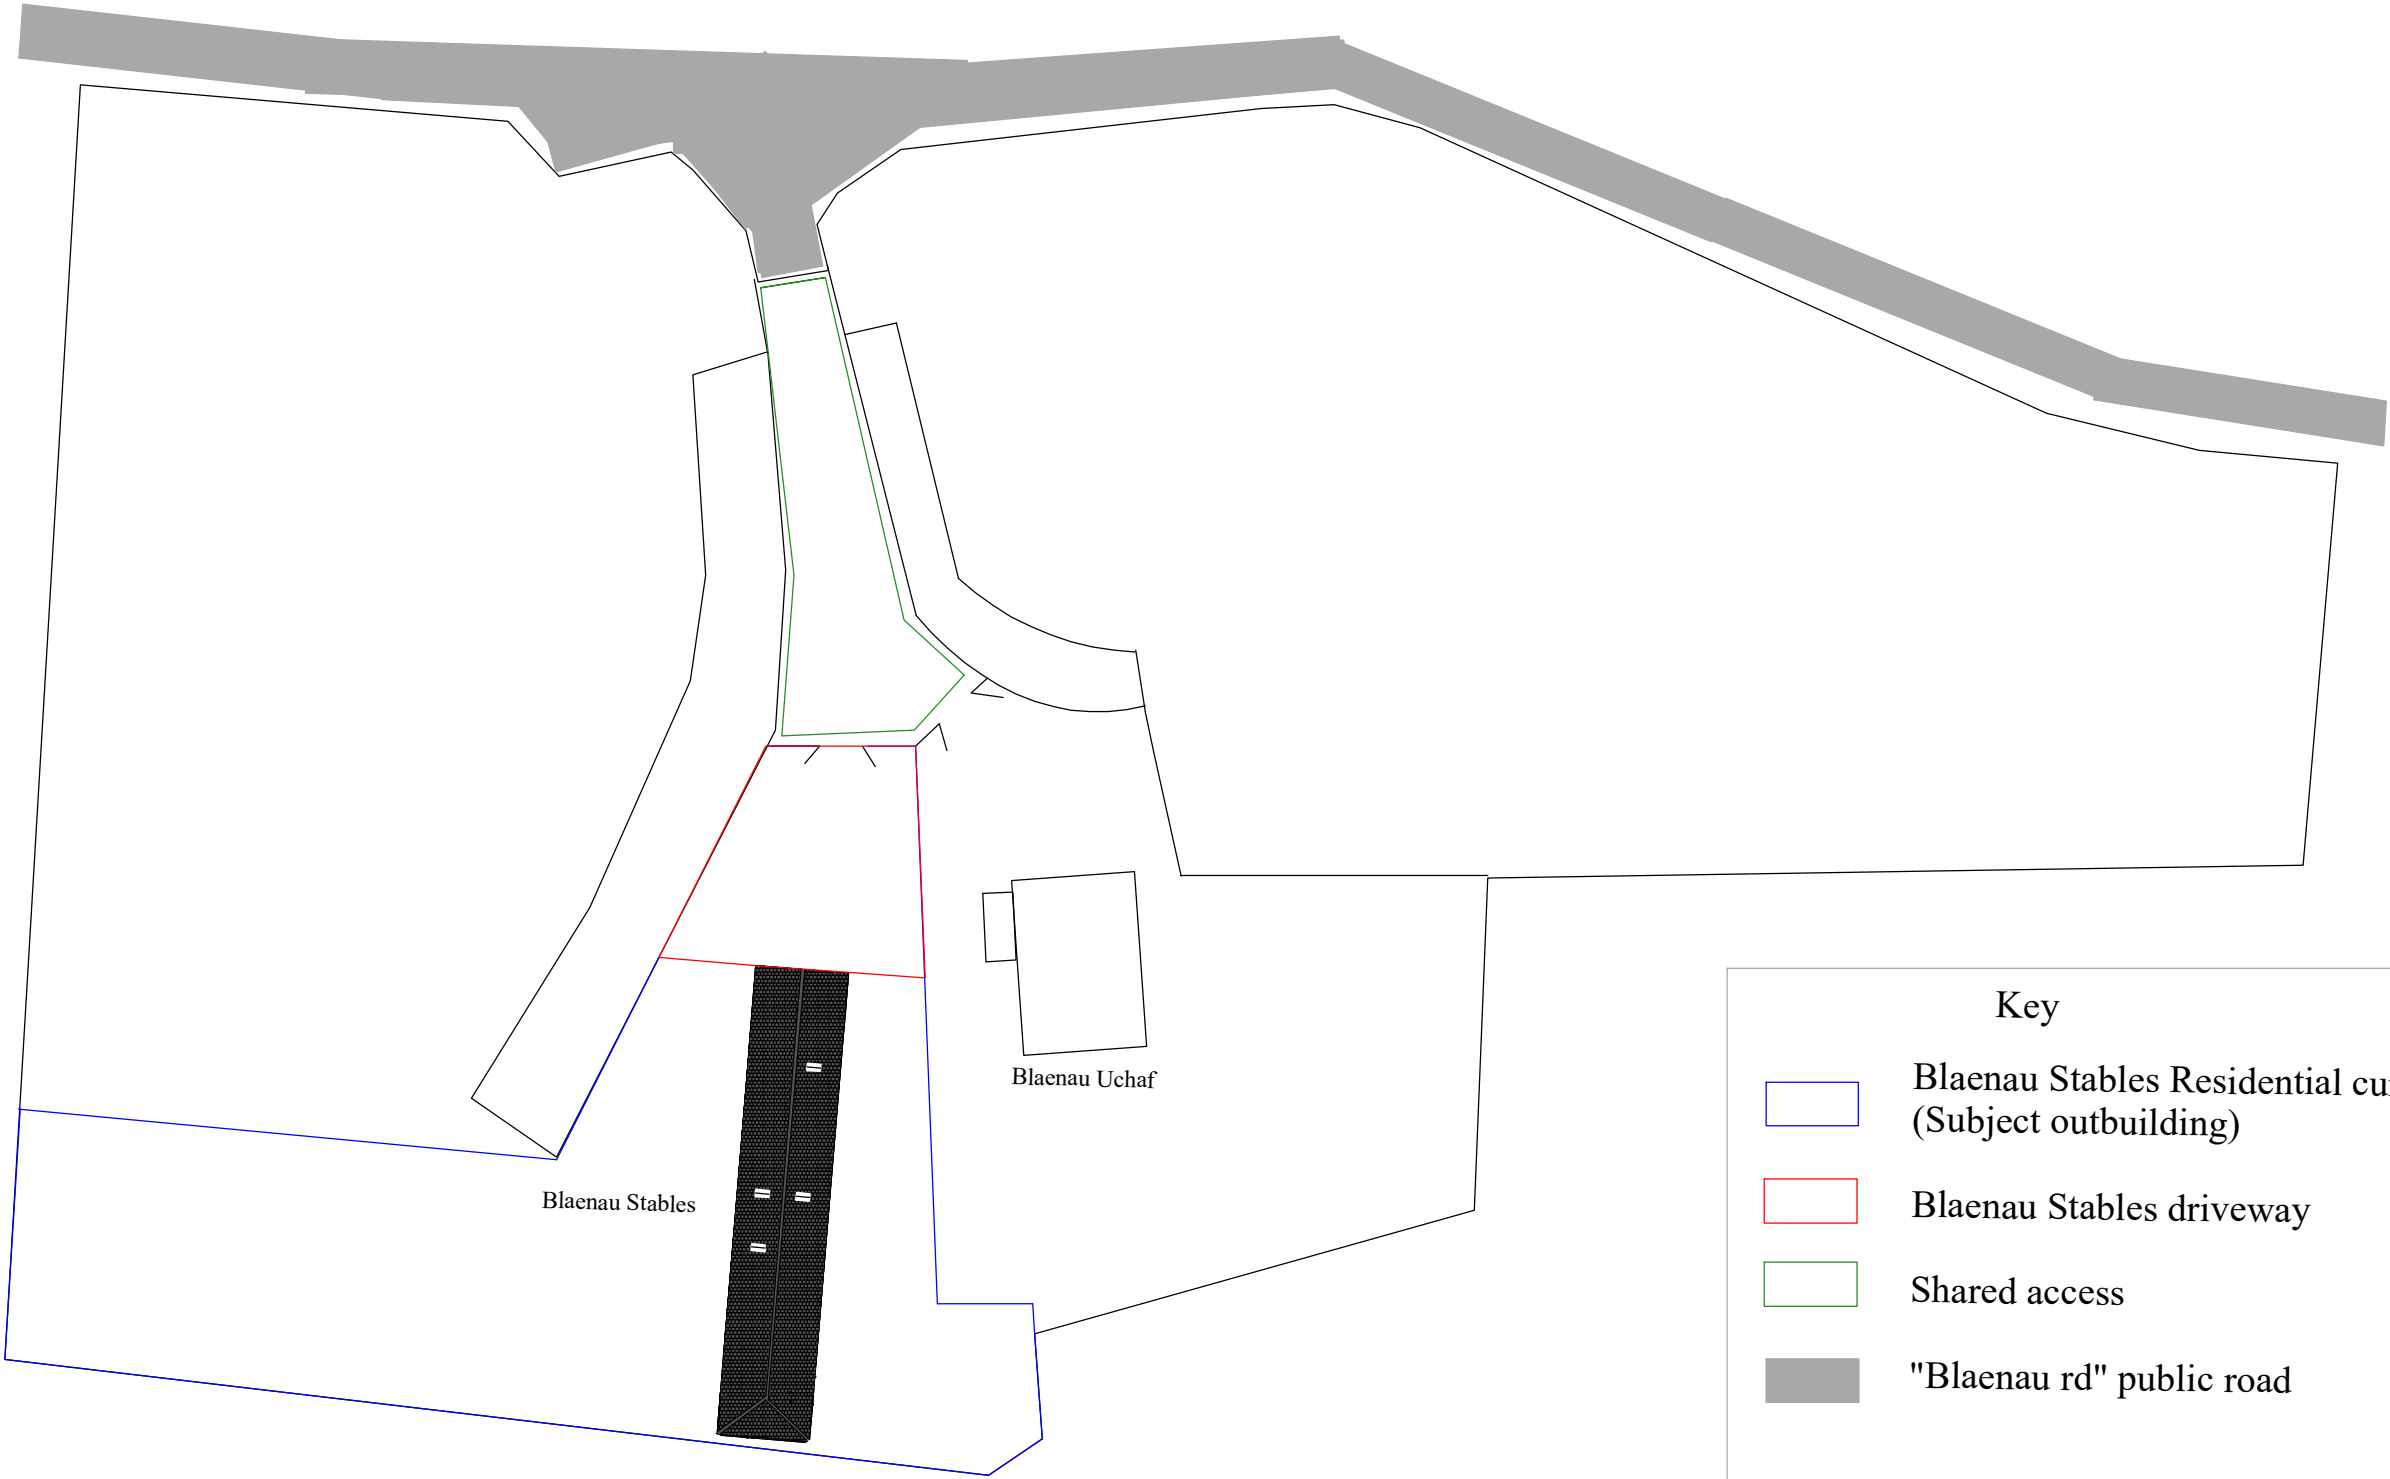

Key

-  Blaenau Stables Residential curtilage (Subject outbuilding)
-  Blaenau Stables driveway
-  Shared access
-  "Blaenau rd" public road



Site plan
1:500 @A3
24/03/2023
Ref : 277