
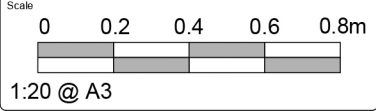


1

External Door Elevation


Scale: 1 : 20

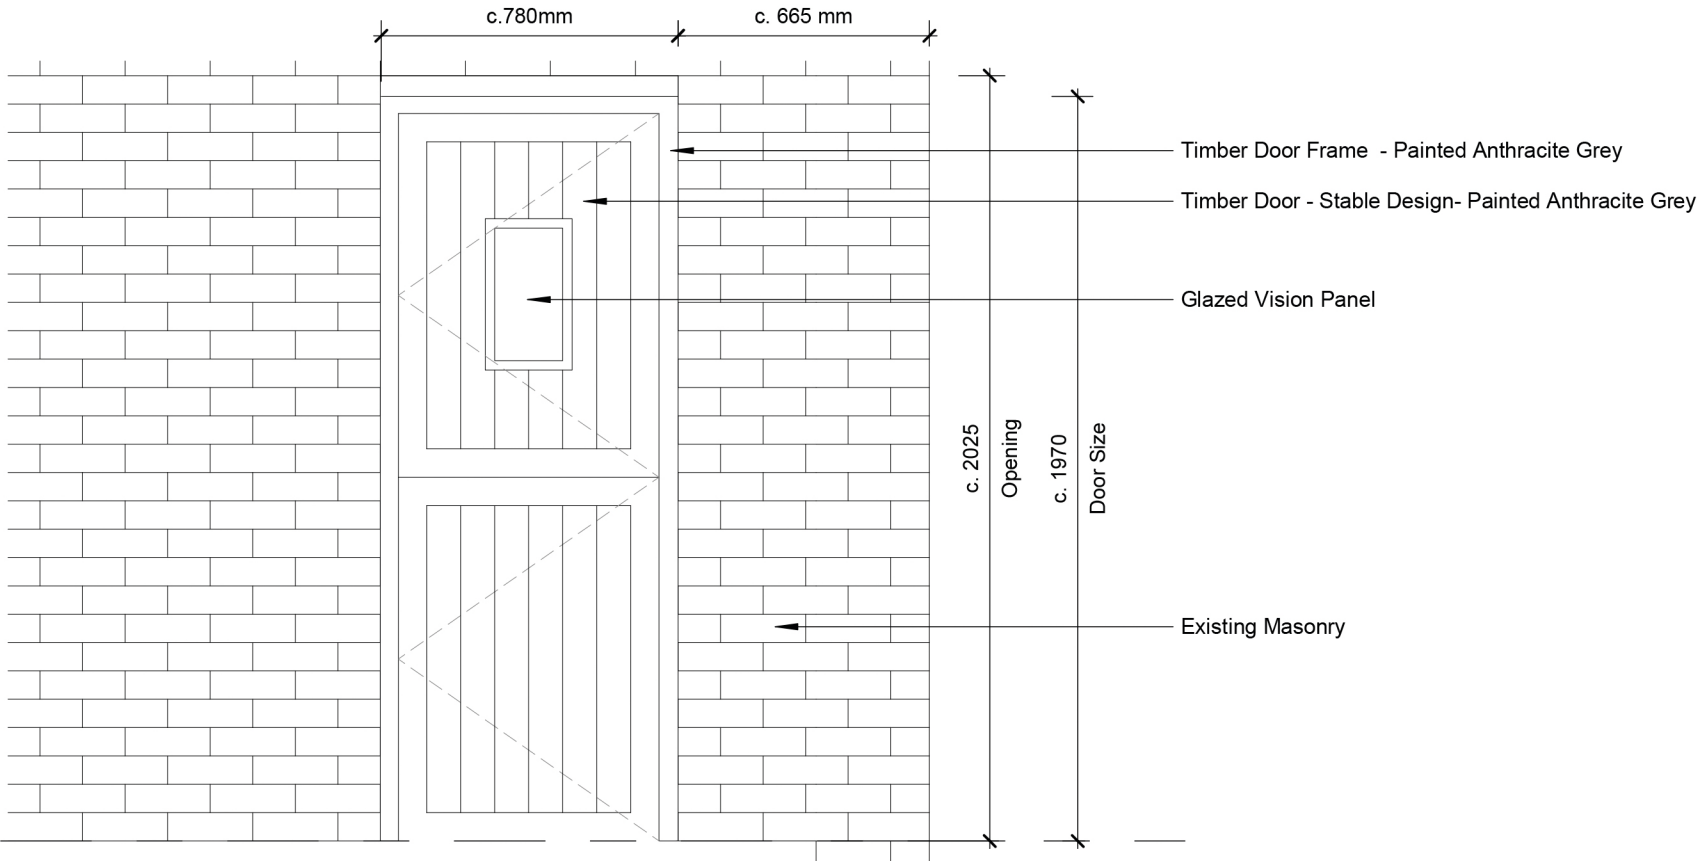

2

Internal Door Elevation

Scale: 1 : 20

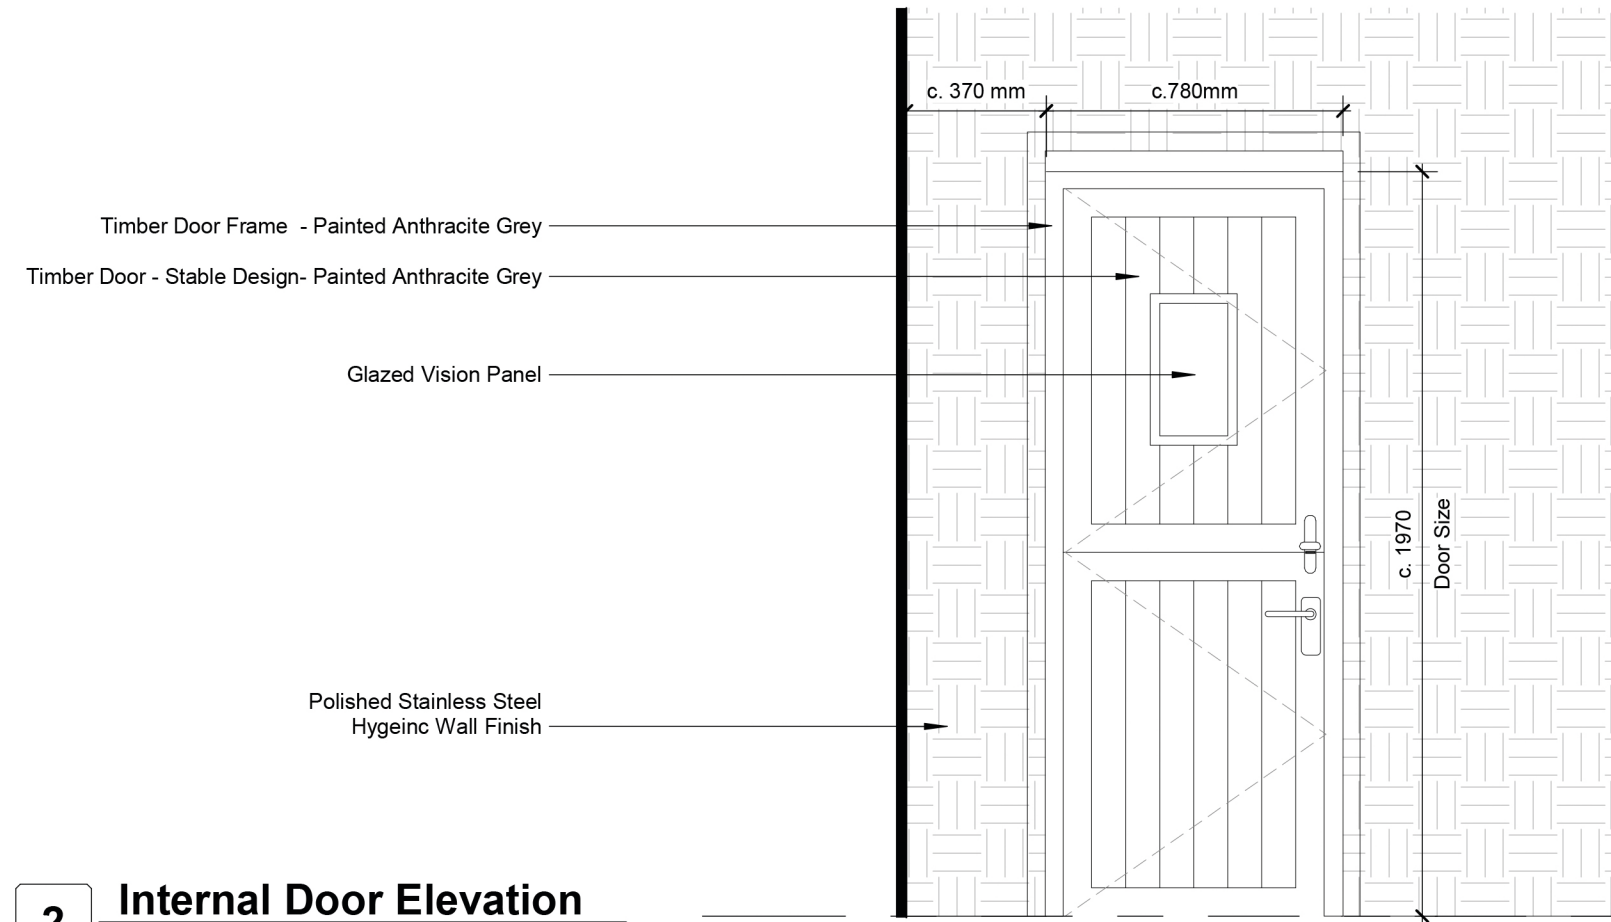

Project Name

Divine Thai

Drawing Title

External Door Elevations_1-20