

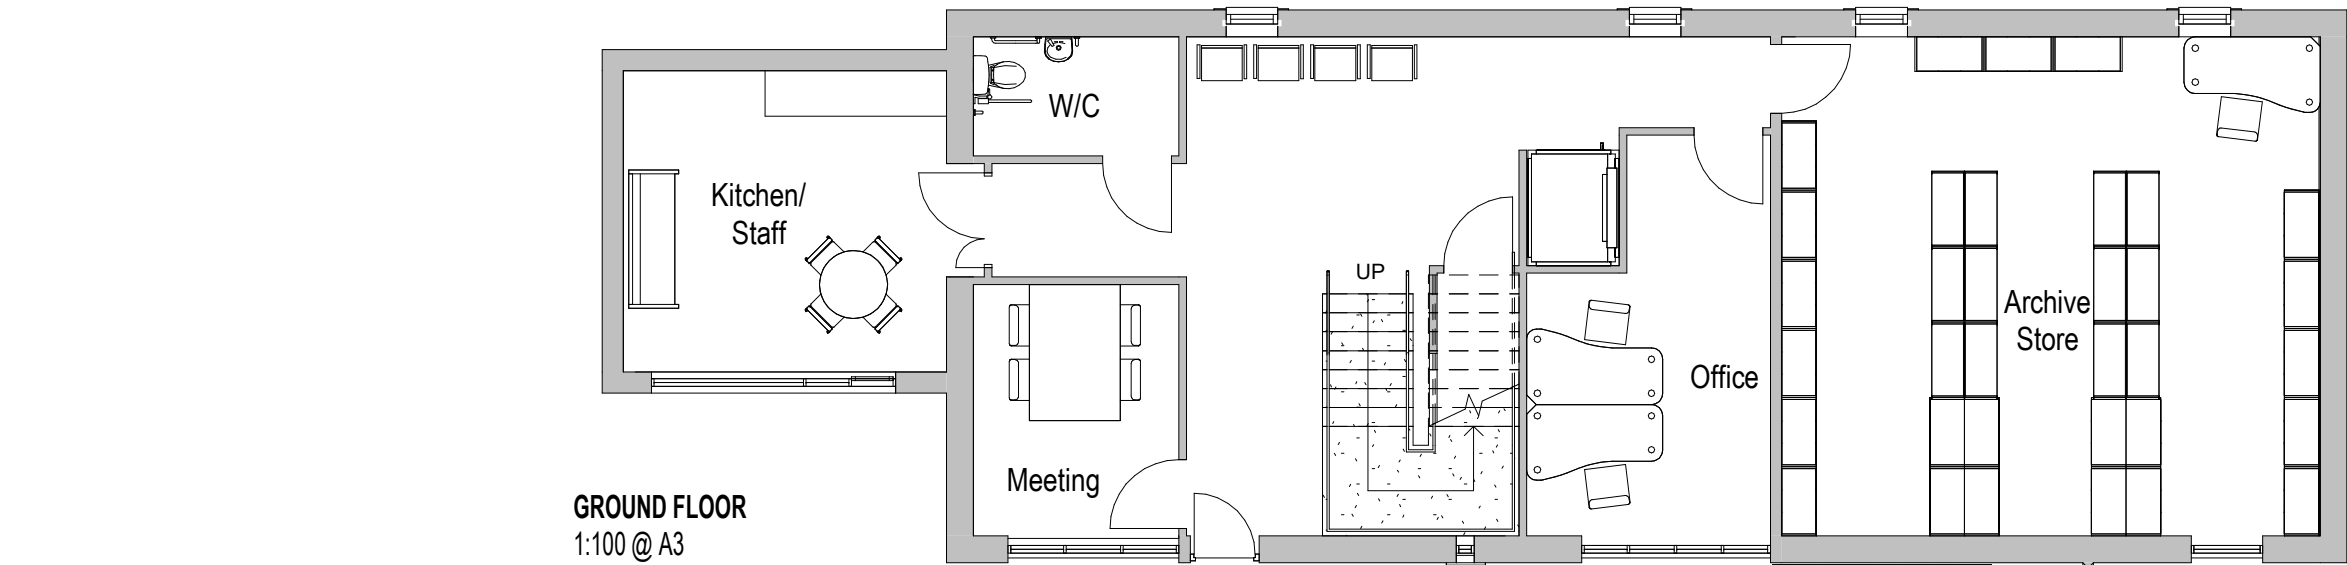


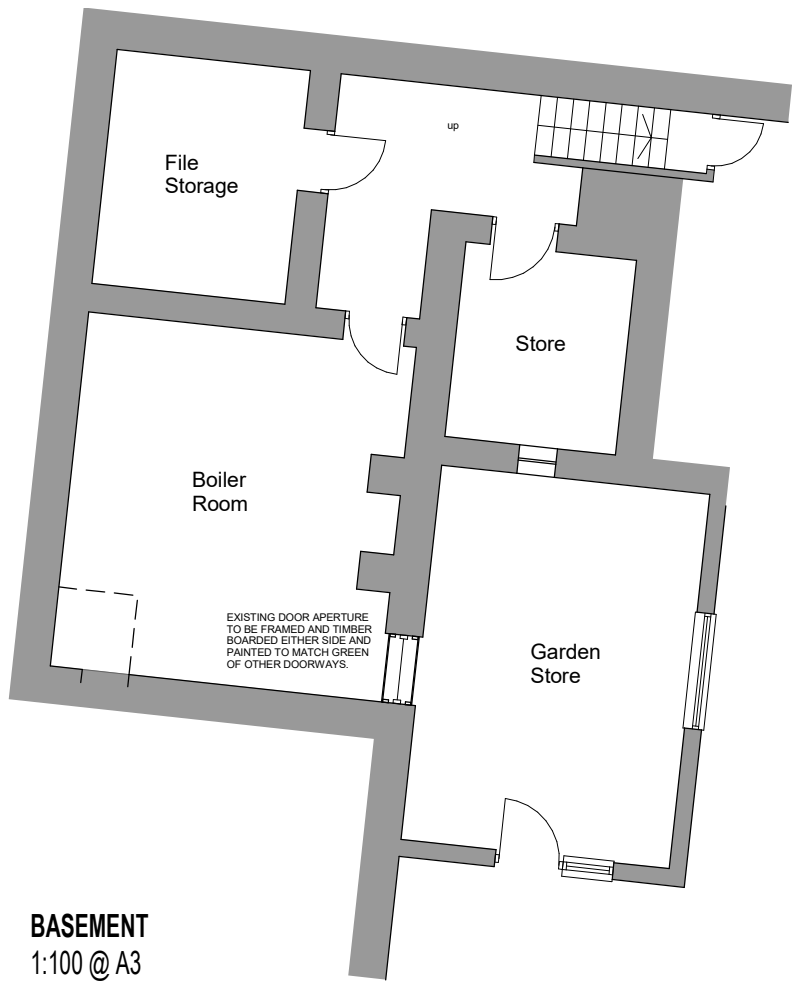

Construction (Design and Management) Regulations

Design risk assessments are carried out throughout the design stage of this project in accordance with company procedures and manuals. Where reasonably possible all areas of risk applicable to design and end use of the construction have been identified and then eliminated, mitigated or recorded as a residual risk. Note that general risks of which a competent designer or contractor should be aware are not included. This drawing is to be read in conjunction with the Pre-construction Information and all related documents prepared in accordance with the current Construction (Design and Management) Regulations 2015 and all applicable Health and Safety legislation as currently amended.

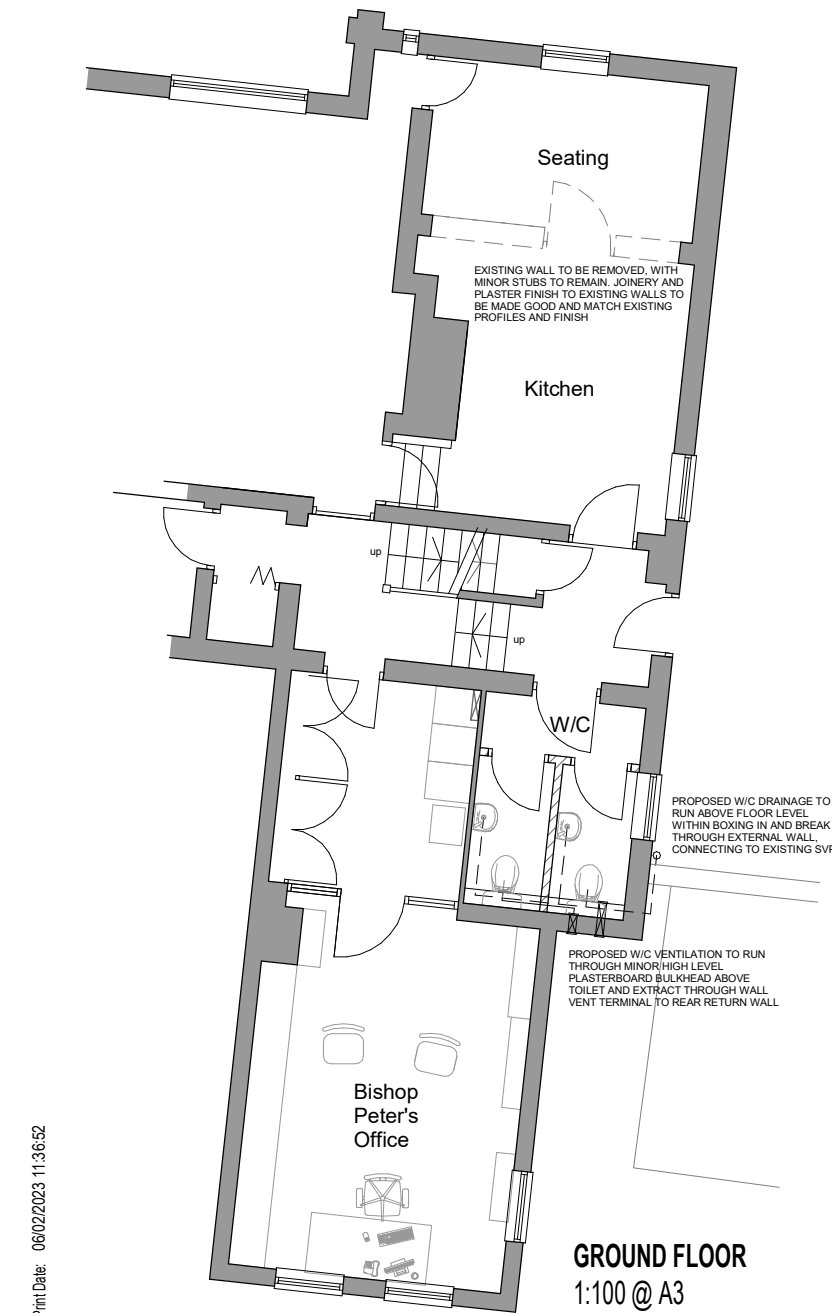

P4	Revised for planning P/2022/0857 and 0856 JW	06.02.23
P3	Revised design following planning feedback TB	01.04.19
P2	Revised design following conservation feedback TB	19.09.18
P1	Initial issue TB	28.04.18
REV	DESCRIPTION DRAWN BY CHECKED BY APPROVED BY	DATE
RIBA PLAN OF WORK 2013	LEVEL OF MODEL DEFINITION	
PURPOSE OF ISSUE - SUITABLE	BS1192 +A1:2015 STATUS	

lawray architects
penseiri

CARDIFF 029 2052 8140
LONDON 0207 138 3560
WREXHAM 01978357 887
www.lawray.co.uk

CLIENT
Diocese Of Wrexham

PROJECT
DoWCurialOfficesWrexham

DRAWING
Proposed BF & GF Plans - Option 1

PROJECT 1817	SCALE @ A3 1 : 100
DRAWING (BS1192:2007 +A2:2016)	PROJECT - ORIGINATOR - VOLUME - LEVEL - TYPE - ROLE - CLASSNUMBER WCO-LAW-X-X-DFP-AR-061003
	REVISIO P4

DO NOT SCALE. Any discrepancy or query concerning this drawing should be referred to the Architect.

Copyright © LAWRAY LIMITED
Registered Office: Greenmeadow Springs, 1 Cae Gwydd, Tongwynlais, CARDIFF CF15 7AB
Reg. Co. No. 2724178, VAT Reg. No. 134 2146 06