


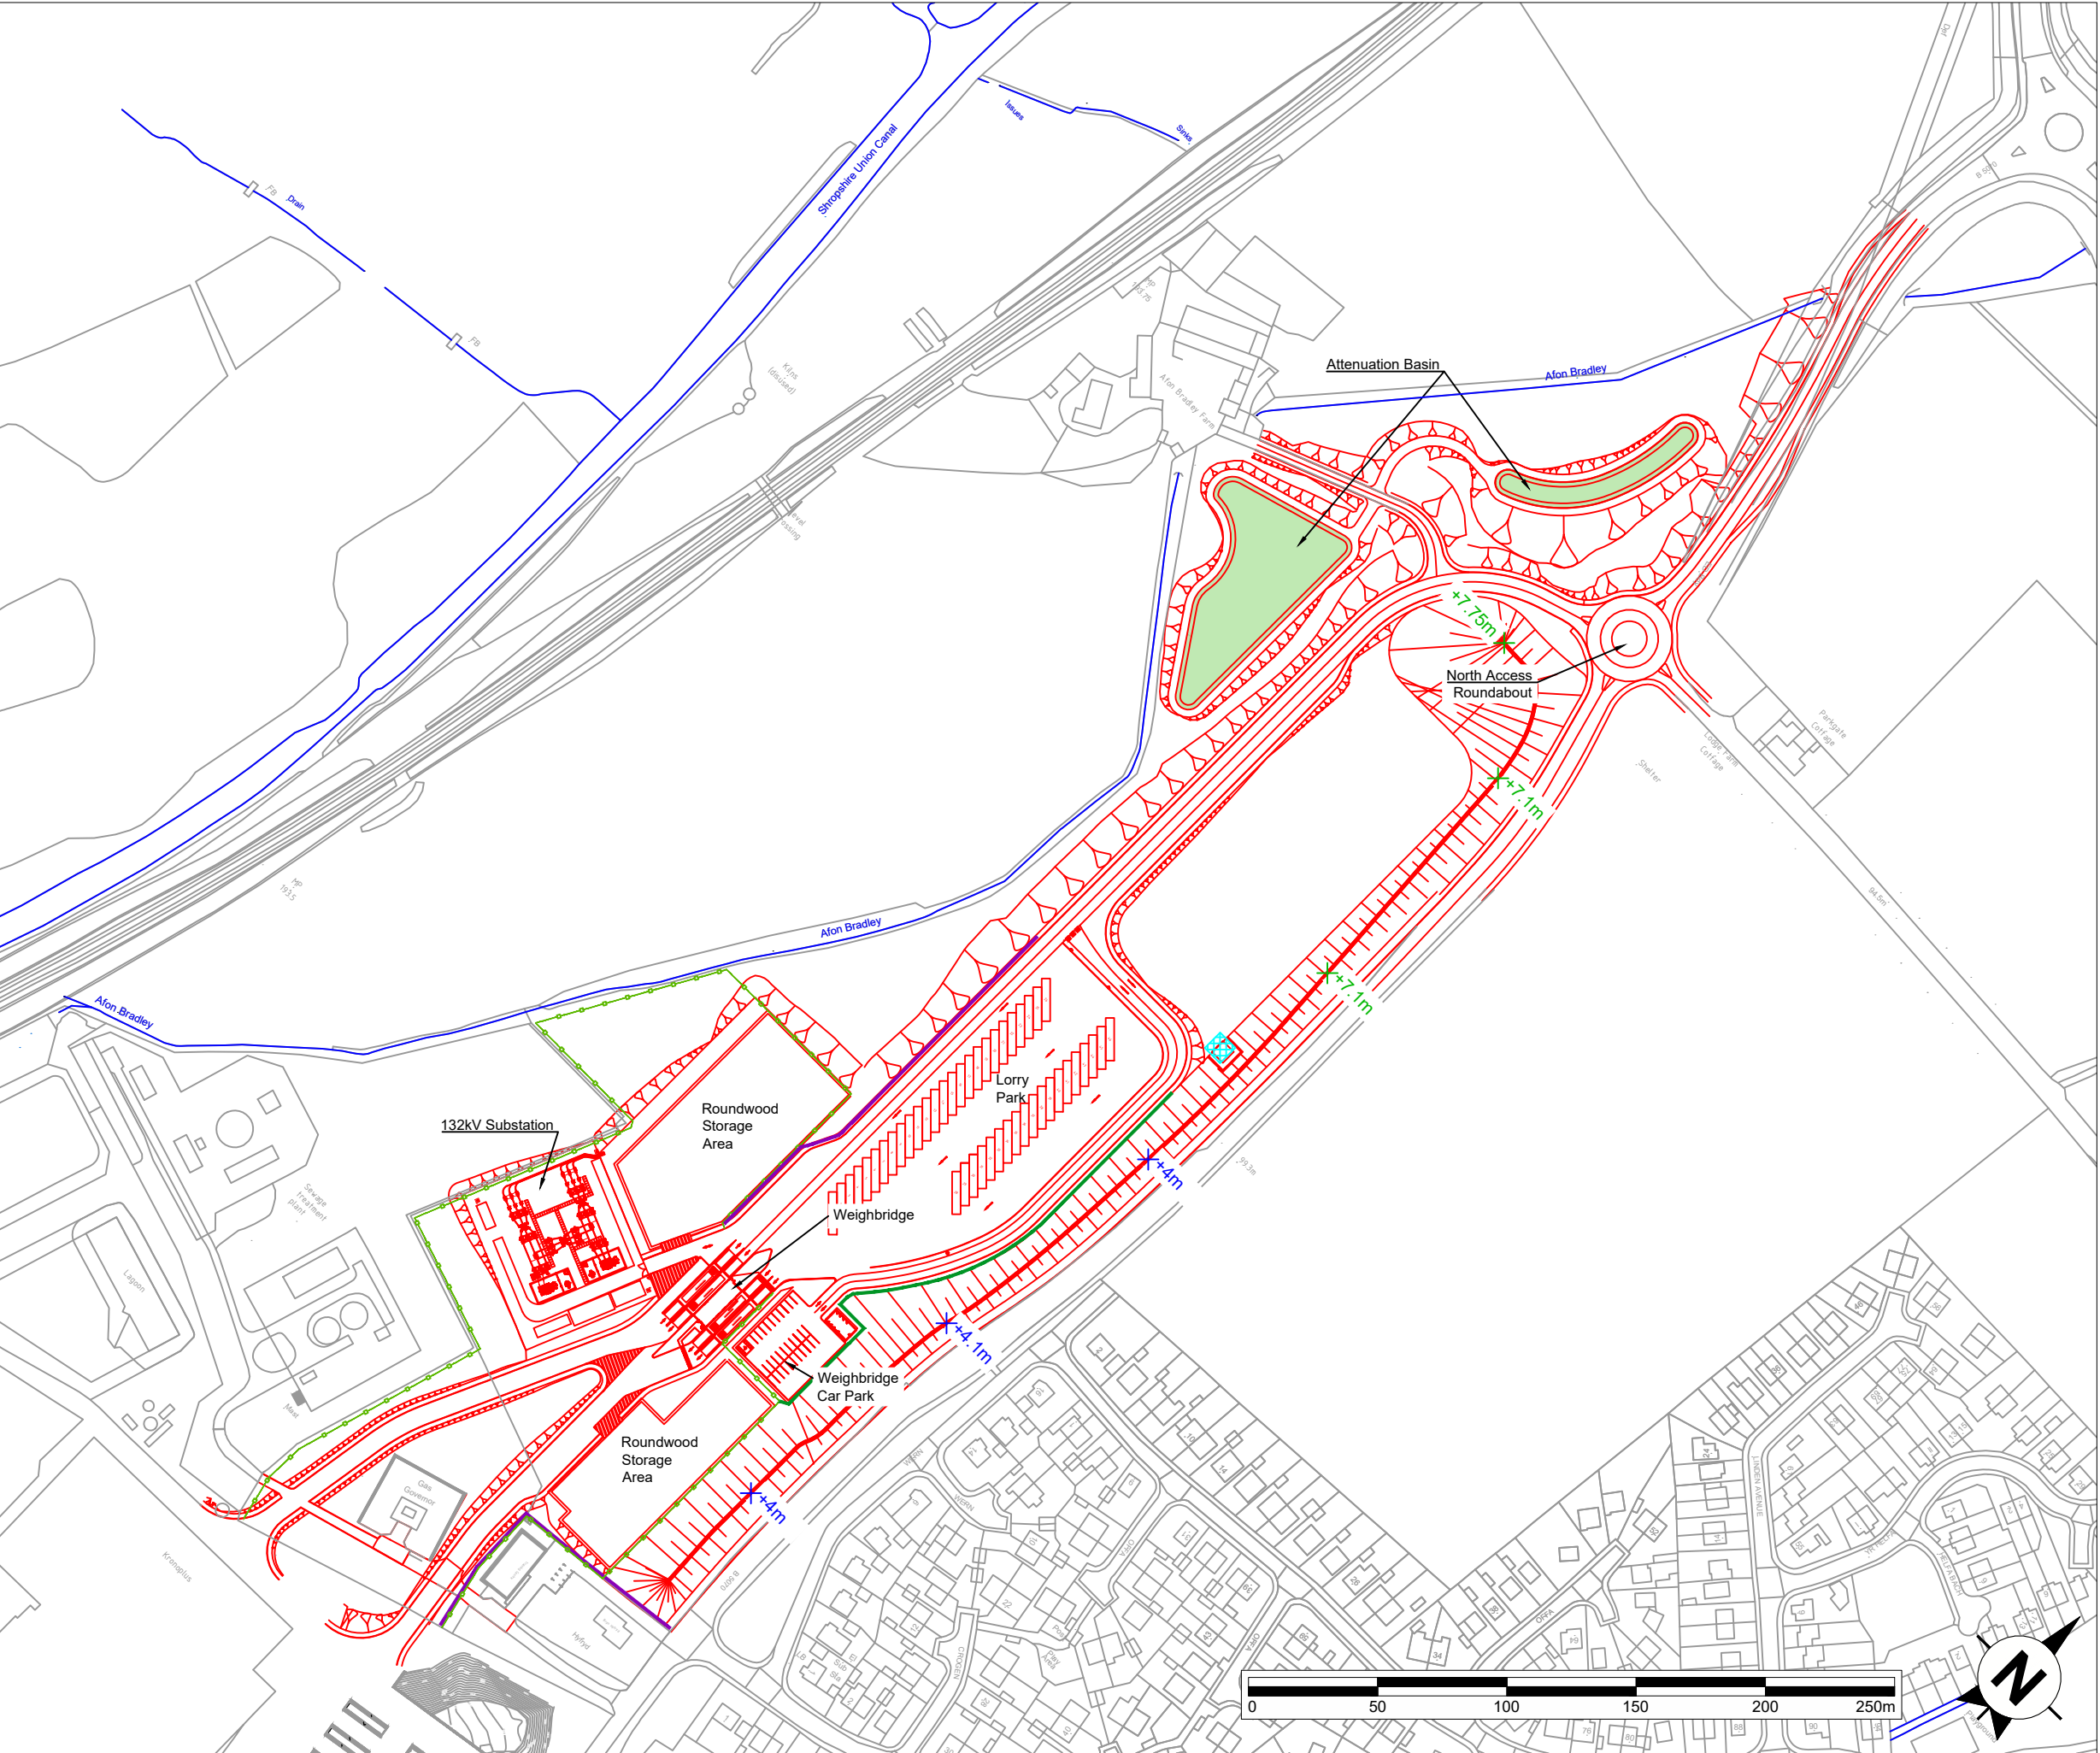

Reproduced by permission of Ordnance Survey on behalf of HMSO. © Crown copyright & database right 2022. All rights reserved. Ordnance Survey Licence number AL 100031673.

axis

Key

Proposed Development

Proposed Security Fence

Proposed 5m Acoustic Fence

Proposed 3m Acoustic Fence

Attenuation Basin

Detailed design to include measures to protect lime kiln from construction damage

X+4m

Height of proposed bund above proposed development platform

X+7.1m

Height of proposed bund above proposed access road

KRONOSPAN NORTH ACCESS ROAD

Figure 4.1_revA

Proposed Development - General Arrangement

Scale
1:2,500@A3

Date
July 2023