


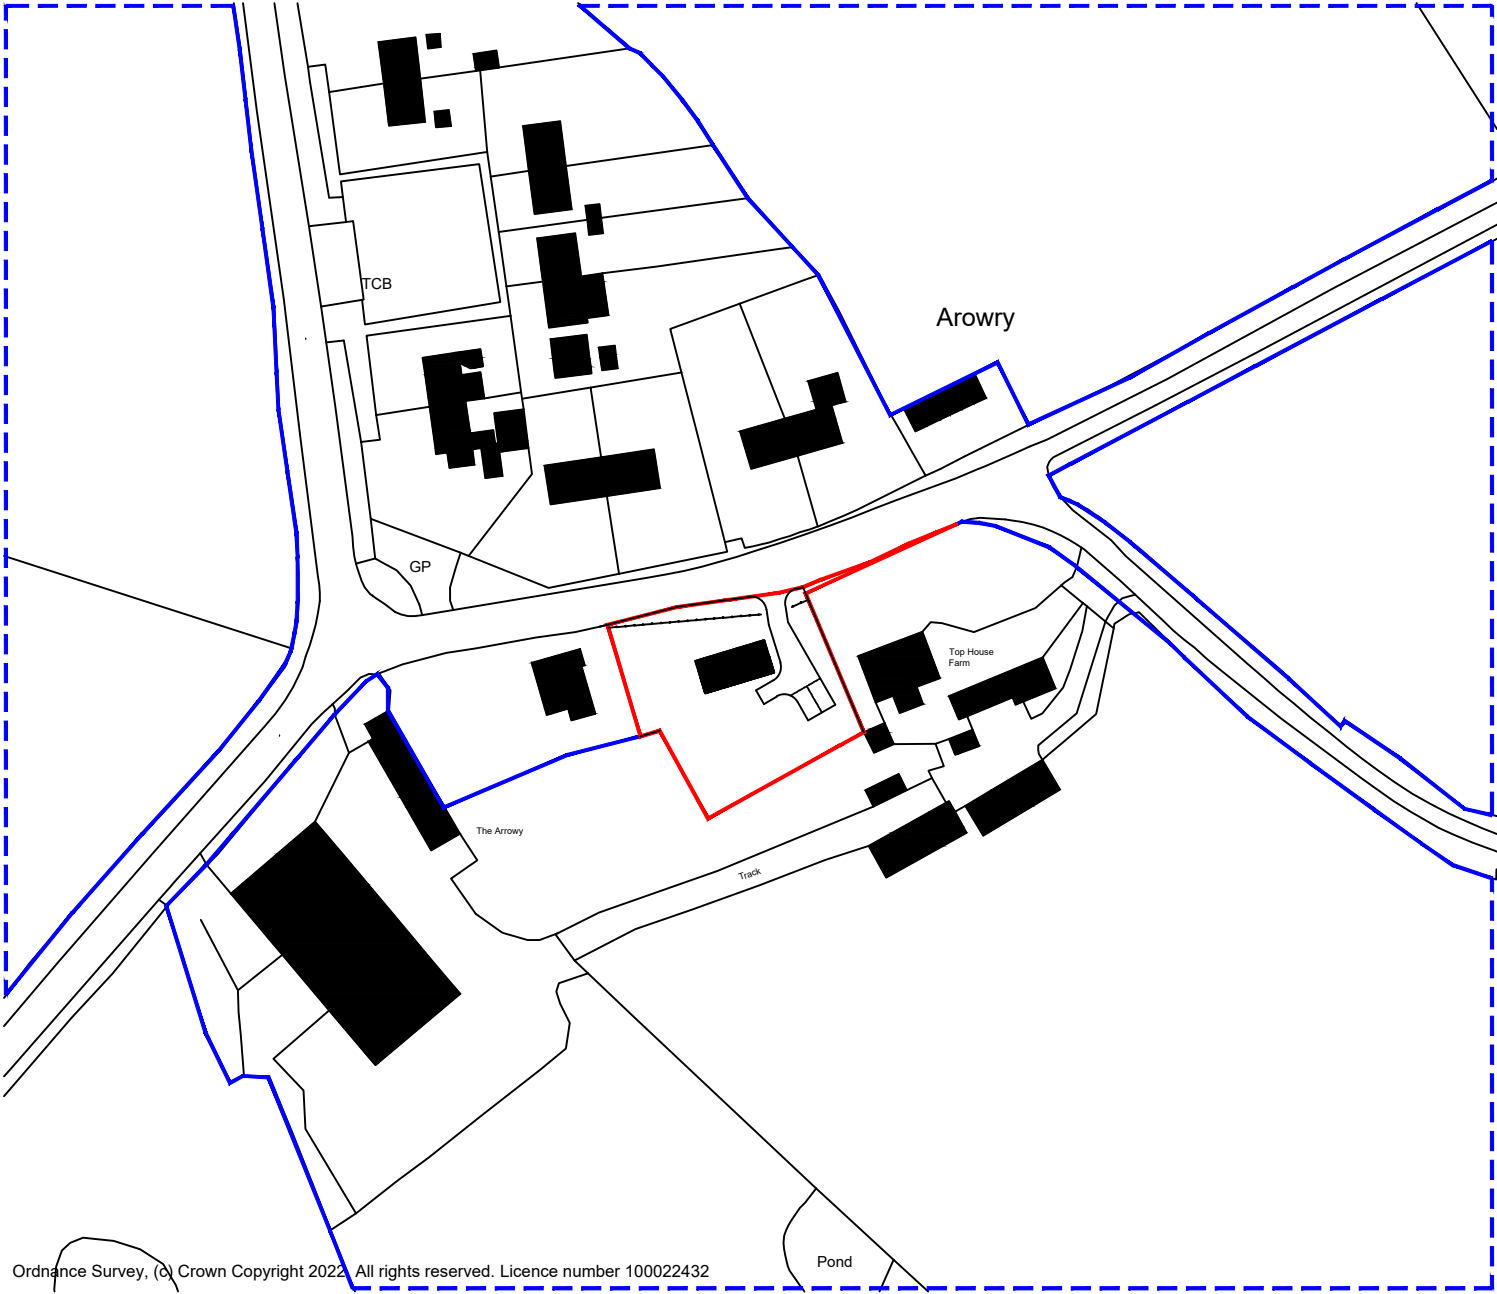

Ordnance Survey, (c) Crown Copyright 2022. All rights reserved. Licence number 100022432

THIS DRAWING IS TO BE READ IN CONJUNCTION WITH ALL RELATED DRAWINGS. ALL DIMENSIONS MUST BE CHECKED AND VERIFIED ON SITE BEFORE COMMENCING ANY WORK OR PRODUCING SHOP DRAWINGS. THE ORIGINATOR SHOULD BE NOTIFIED IMMEDIATELY OF ANY DISCREPANCY. THIS DRAWING IS COPYRIGHT AND REMAINS THE PROPERTY ROGER PARRY & PARTNERS.

Rev	Description	Date	By
A	Red line amended	26/10/2023	NB



Residential - Agricultural - Commerical

Project;	Proposed Agricultural Building Conversion (Timber Shed)		
Drawing Title;	Location Plan as Proposed		
Location;	Top House Farm, Arowy, Wrexham. SY13 3EQ		
Client;	Mr T. Hanmer		
Scale;	1:1250 @ A3		
Drawing No;	HAN001 / PL / 002	Rev;	-
Drawn By;		Date;	2022/02/04

HOGSTOW HALL, MINSTERLEY
SHREWSBURY, SHROPSHIRE. SY5 0HZ
Tel: 01743 791336 Fax: 01743 792770
E-mail: mail@rogerparry.net
Web address: www.rogerparry.net
Roger Parry & Partners LLP partnership no.OC312203
Registered Office Hogstow Hall, Minsterley, Shrewsbury, SY5 0HZ
Registered in England and Wales.
A list of members of the LLP is available at the above address.