


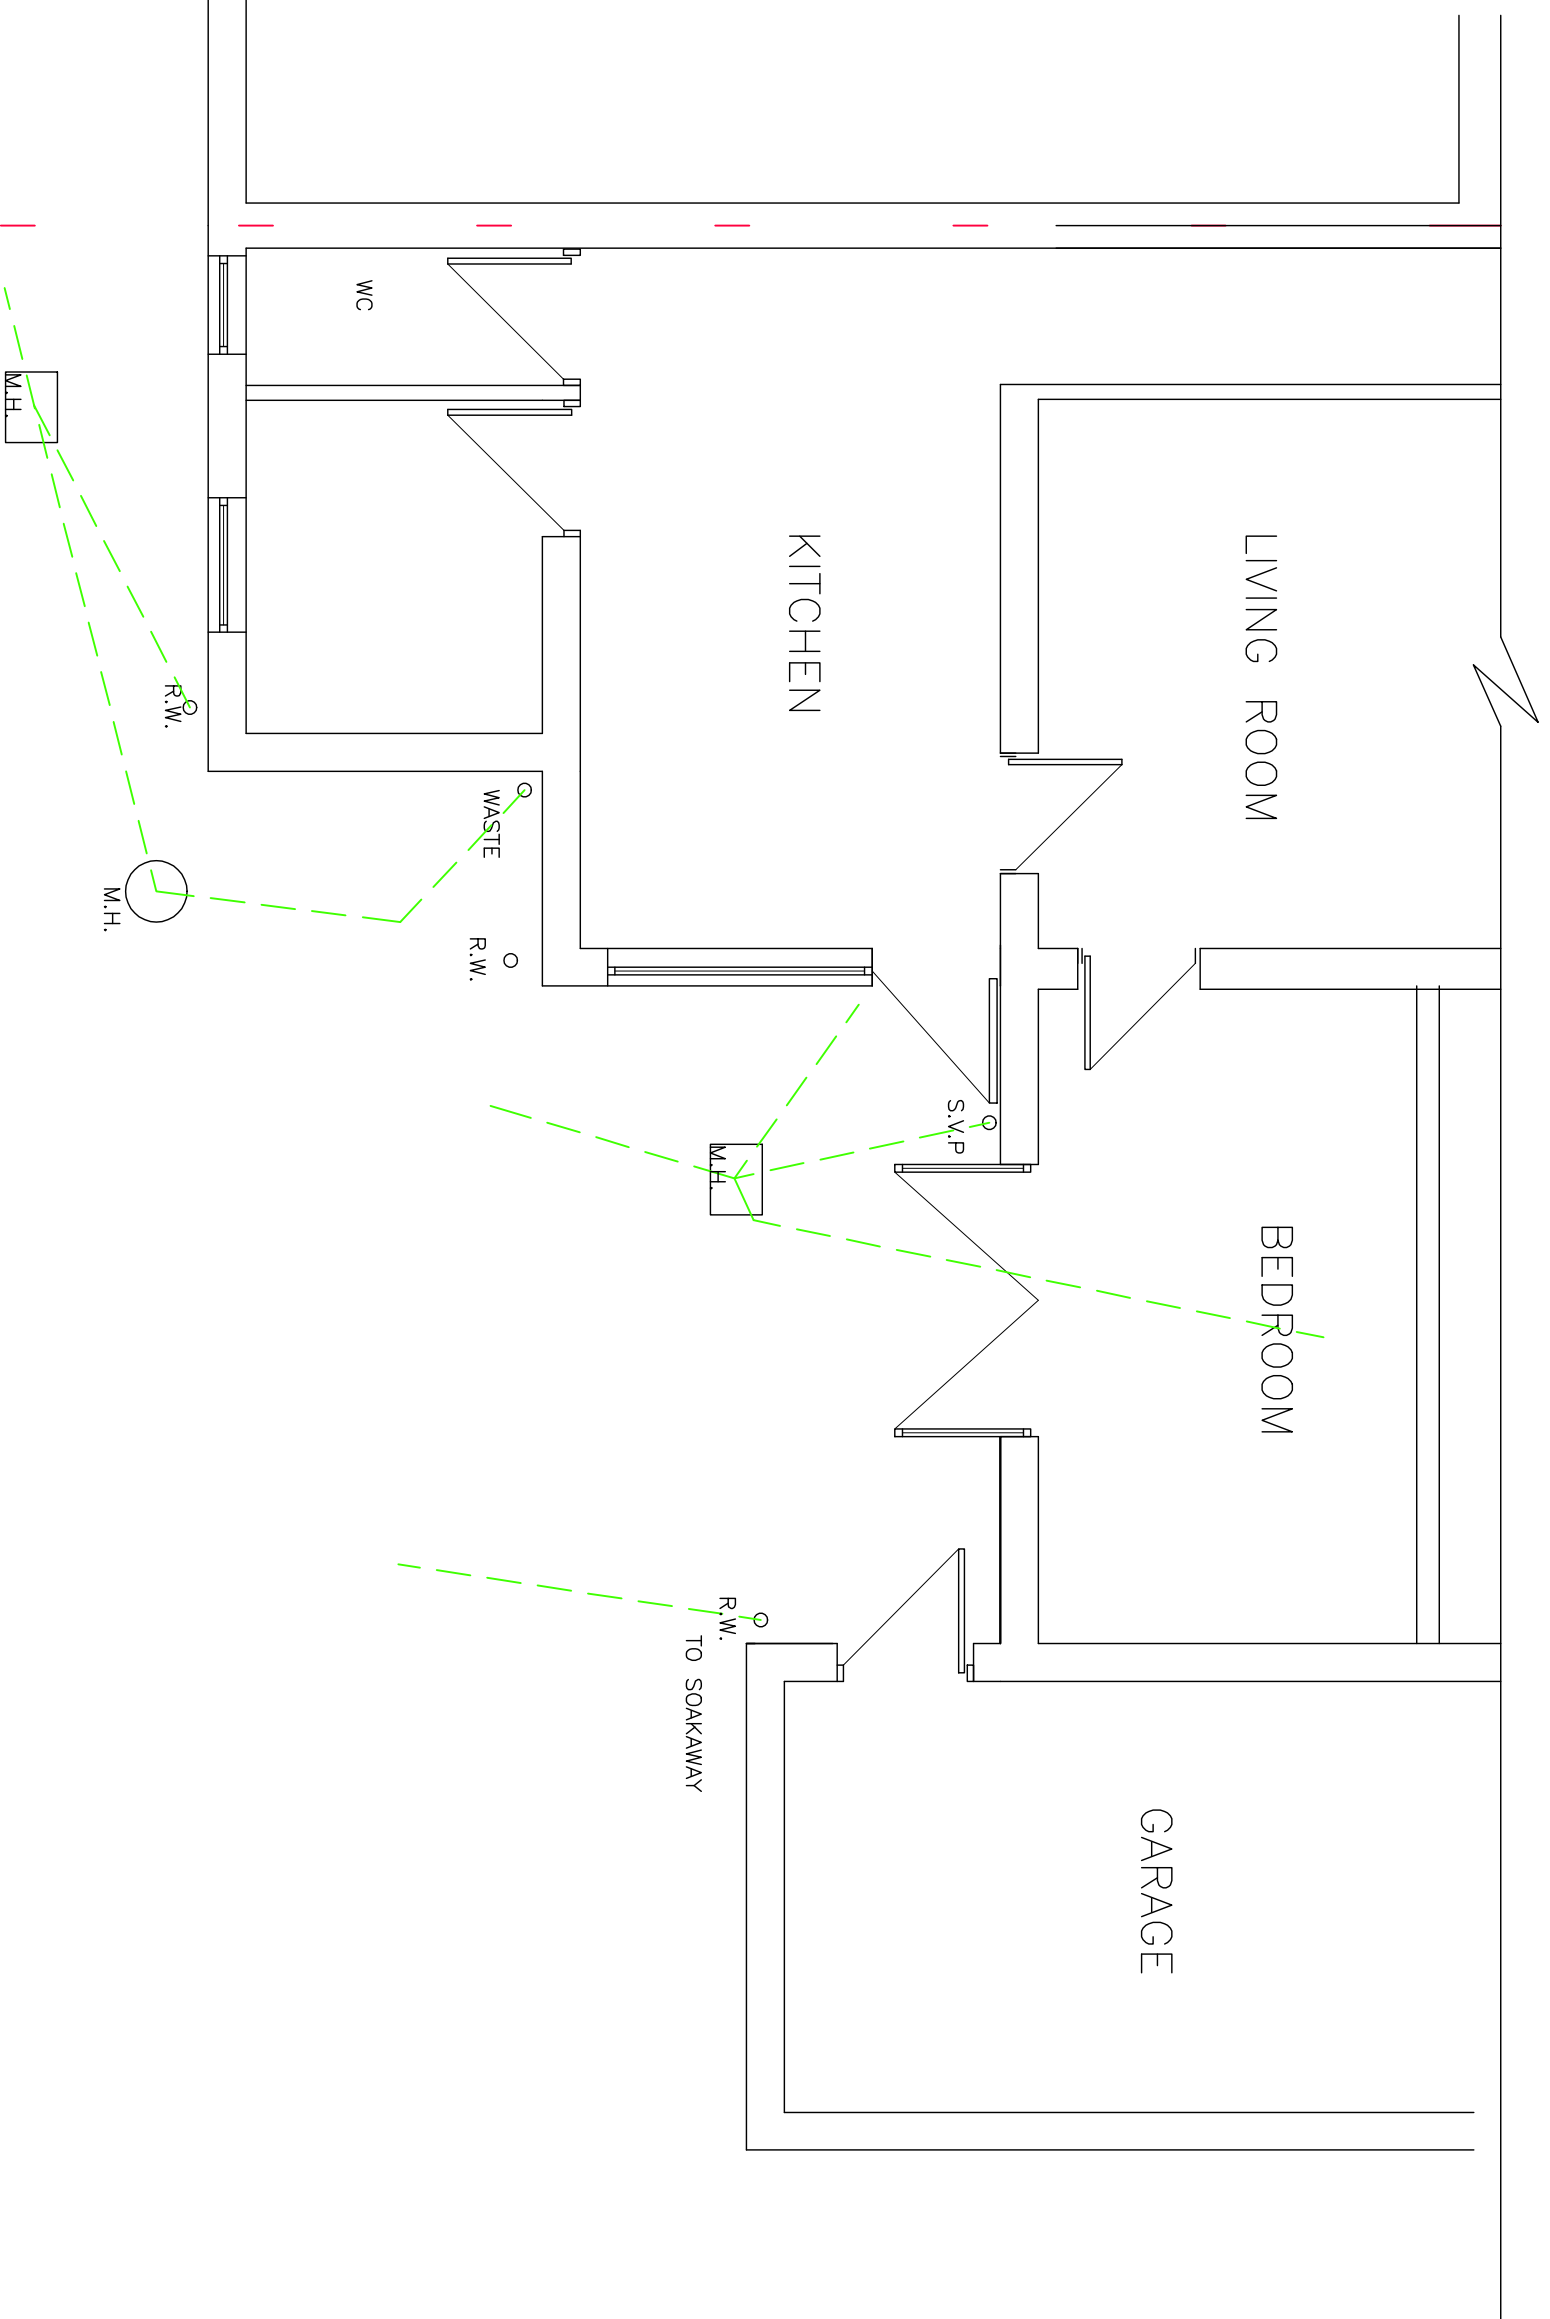

EXISTING GROUND FLOOR

Hunt Planning Services Ltd.

REVISIONS		
NO.	DETAILS	DATE

24 Manor Park Great Barrow Chester CH3 7LH Tel. (01829) 741158	CLIENT: BIRKINSHAW
--	--------------------

DRAWING NO. (1) 13/06/2023

SCALE 1:50