



Photograph View V1




Photograph View V2



Photograph View V3



Photograph View V4

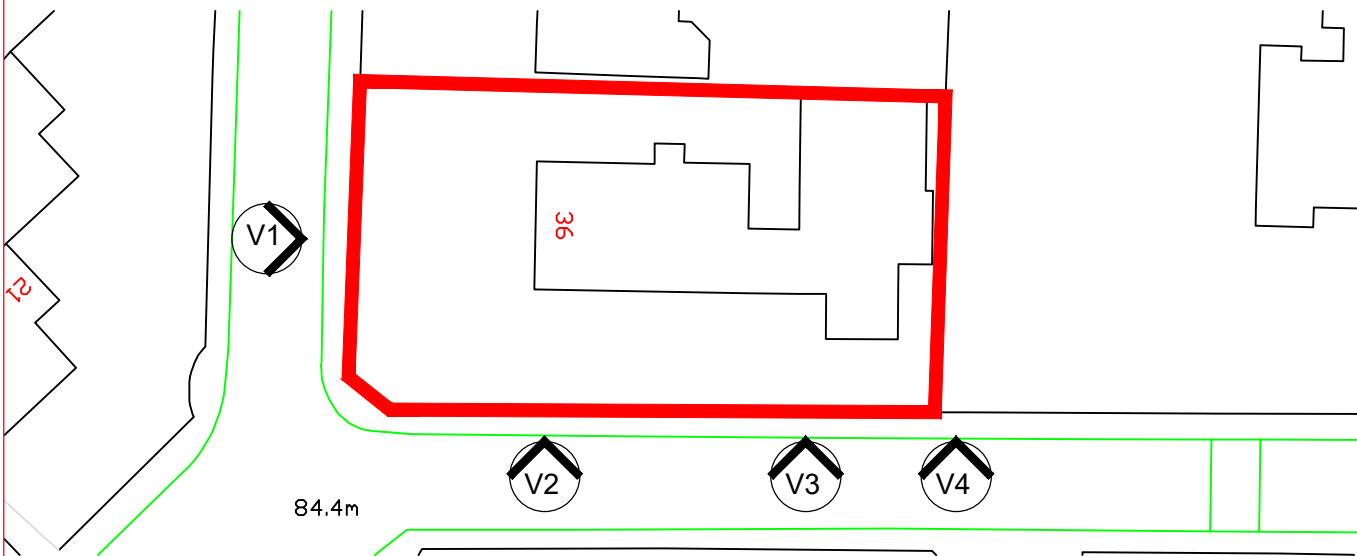

Photograph Locations

Revisions:

WREXHAM COUNTY BOROUGH COUNCIL.
 JULIE M FRANCIS
 CHIEF OFFICER HOUSING
 RUTHIN ROAD,
 WREXHAM, LL13 7TU.
 Tel: (01978) 315620 Fax: (01978) 315320

Project: The Groves, 36 Chester Road, Wrexham
 LL11 2SD

Detail: External Photographs - no change
 scale as shown when printed at A3

Drawn/Checked: BH	Date: Oct. 2021	AutoCad File Ref:	
Scale: NTS	Project No: PS/2021/17	Dwg No: PLN/04	Rev: