




Historical Photograph 4 Henblas Street




Existing Photograph 4 Henblas Street - Gate Opening Decorative Panel

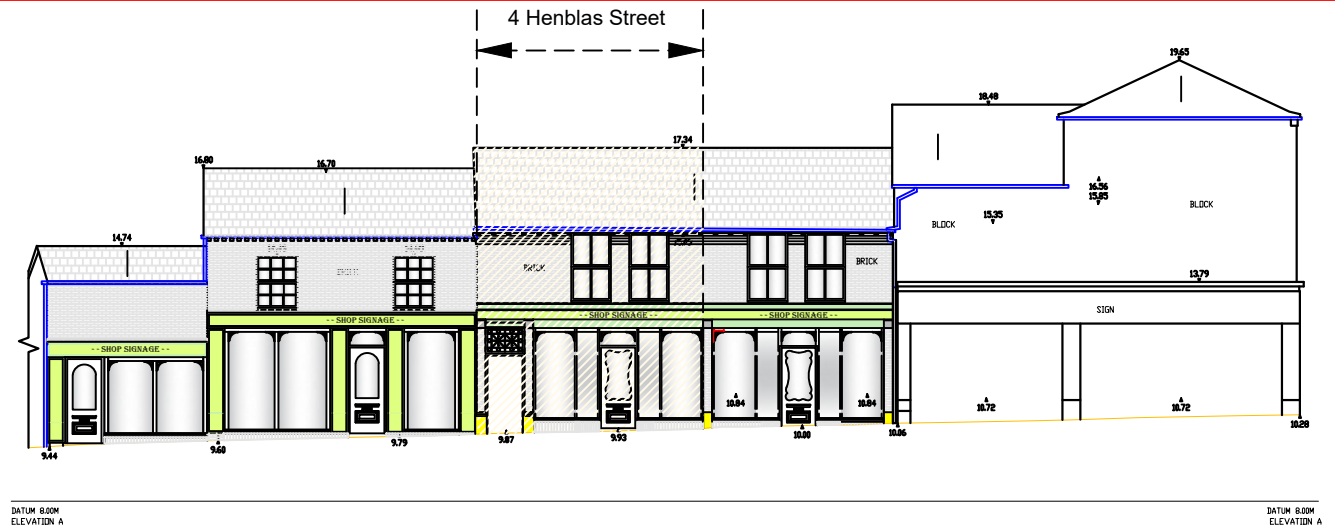


4 Henblas Street - Key Elevation

0 2m 4m 6m
scale bar - 1:200

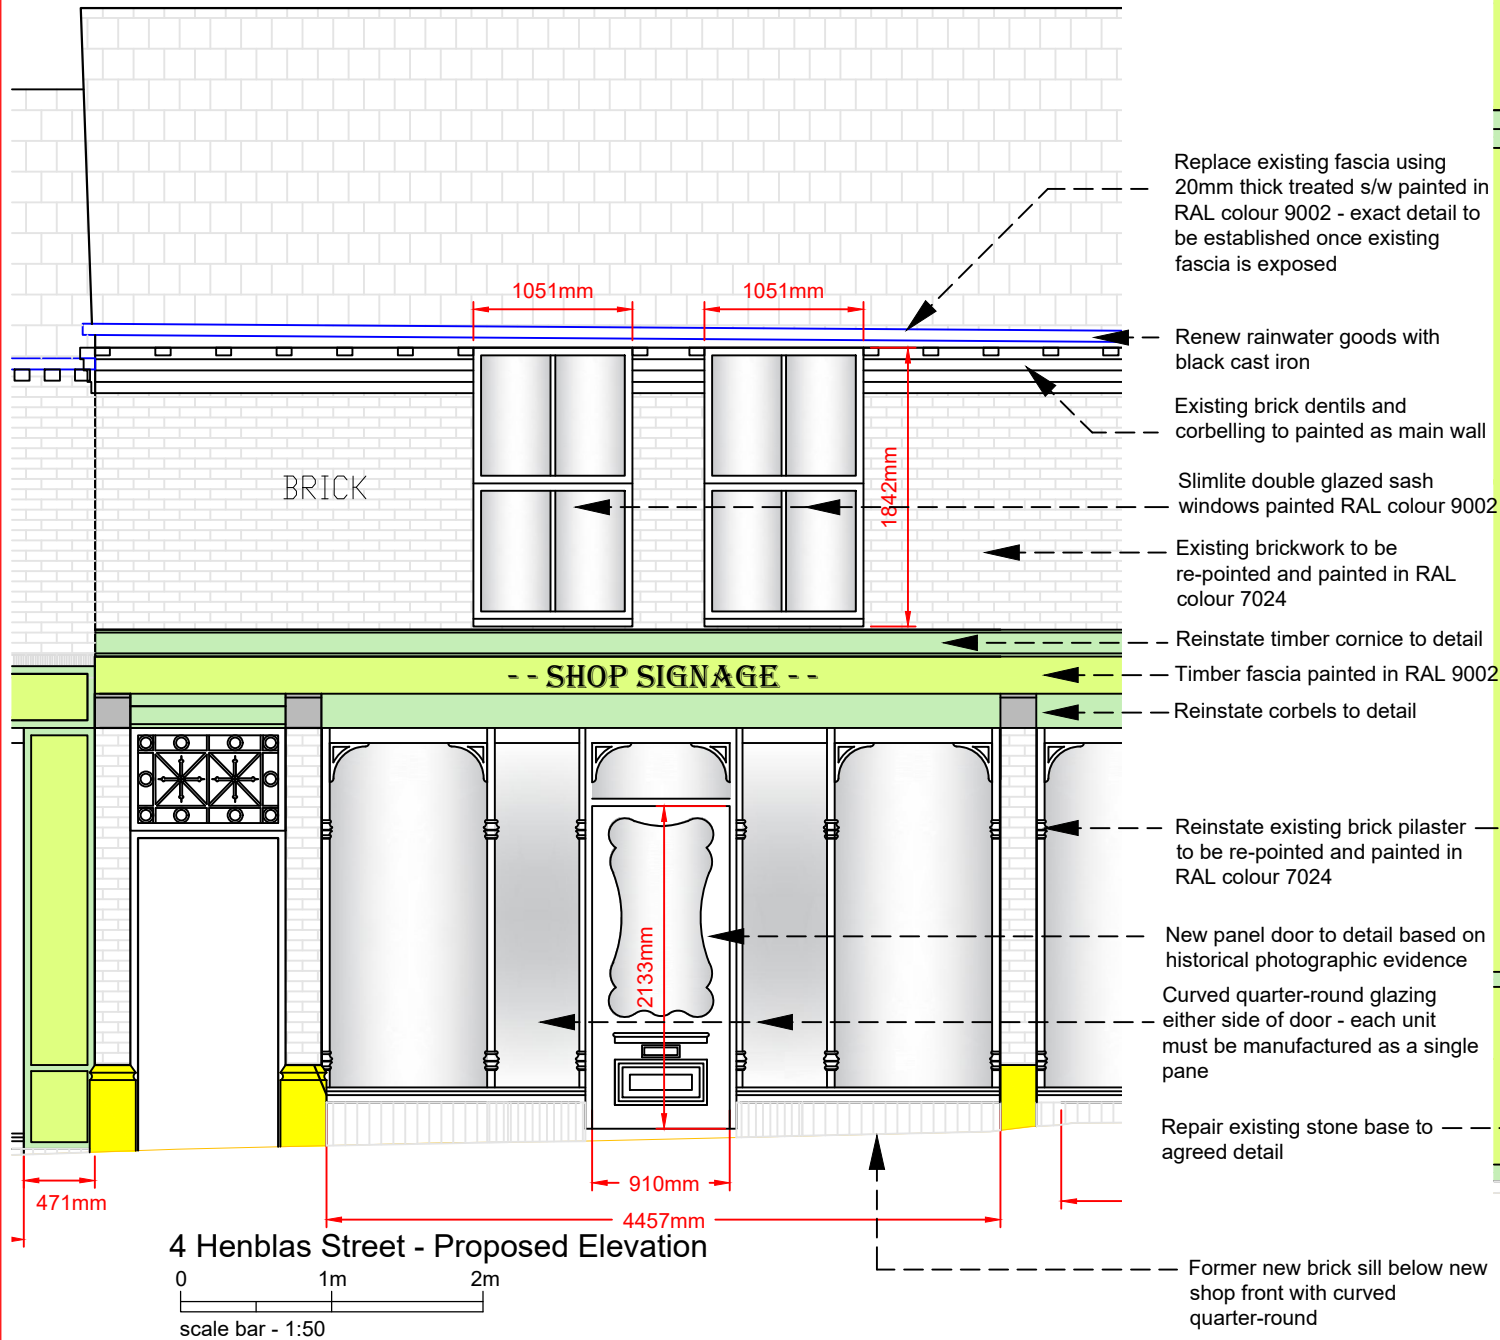

4 Henblas Street - Proposed Elevation

0 1m 2m
scale bar - 1:50

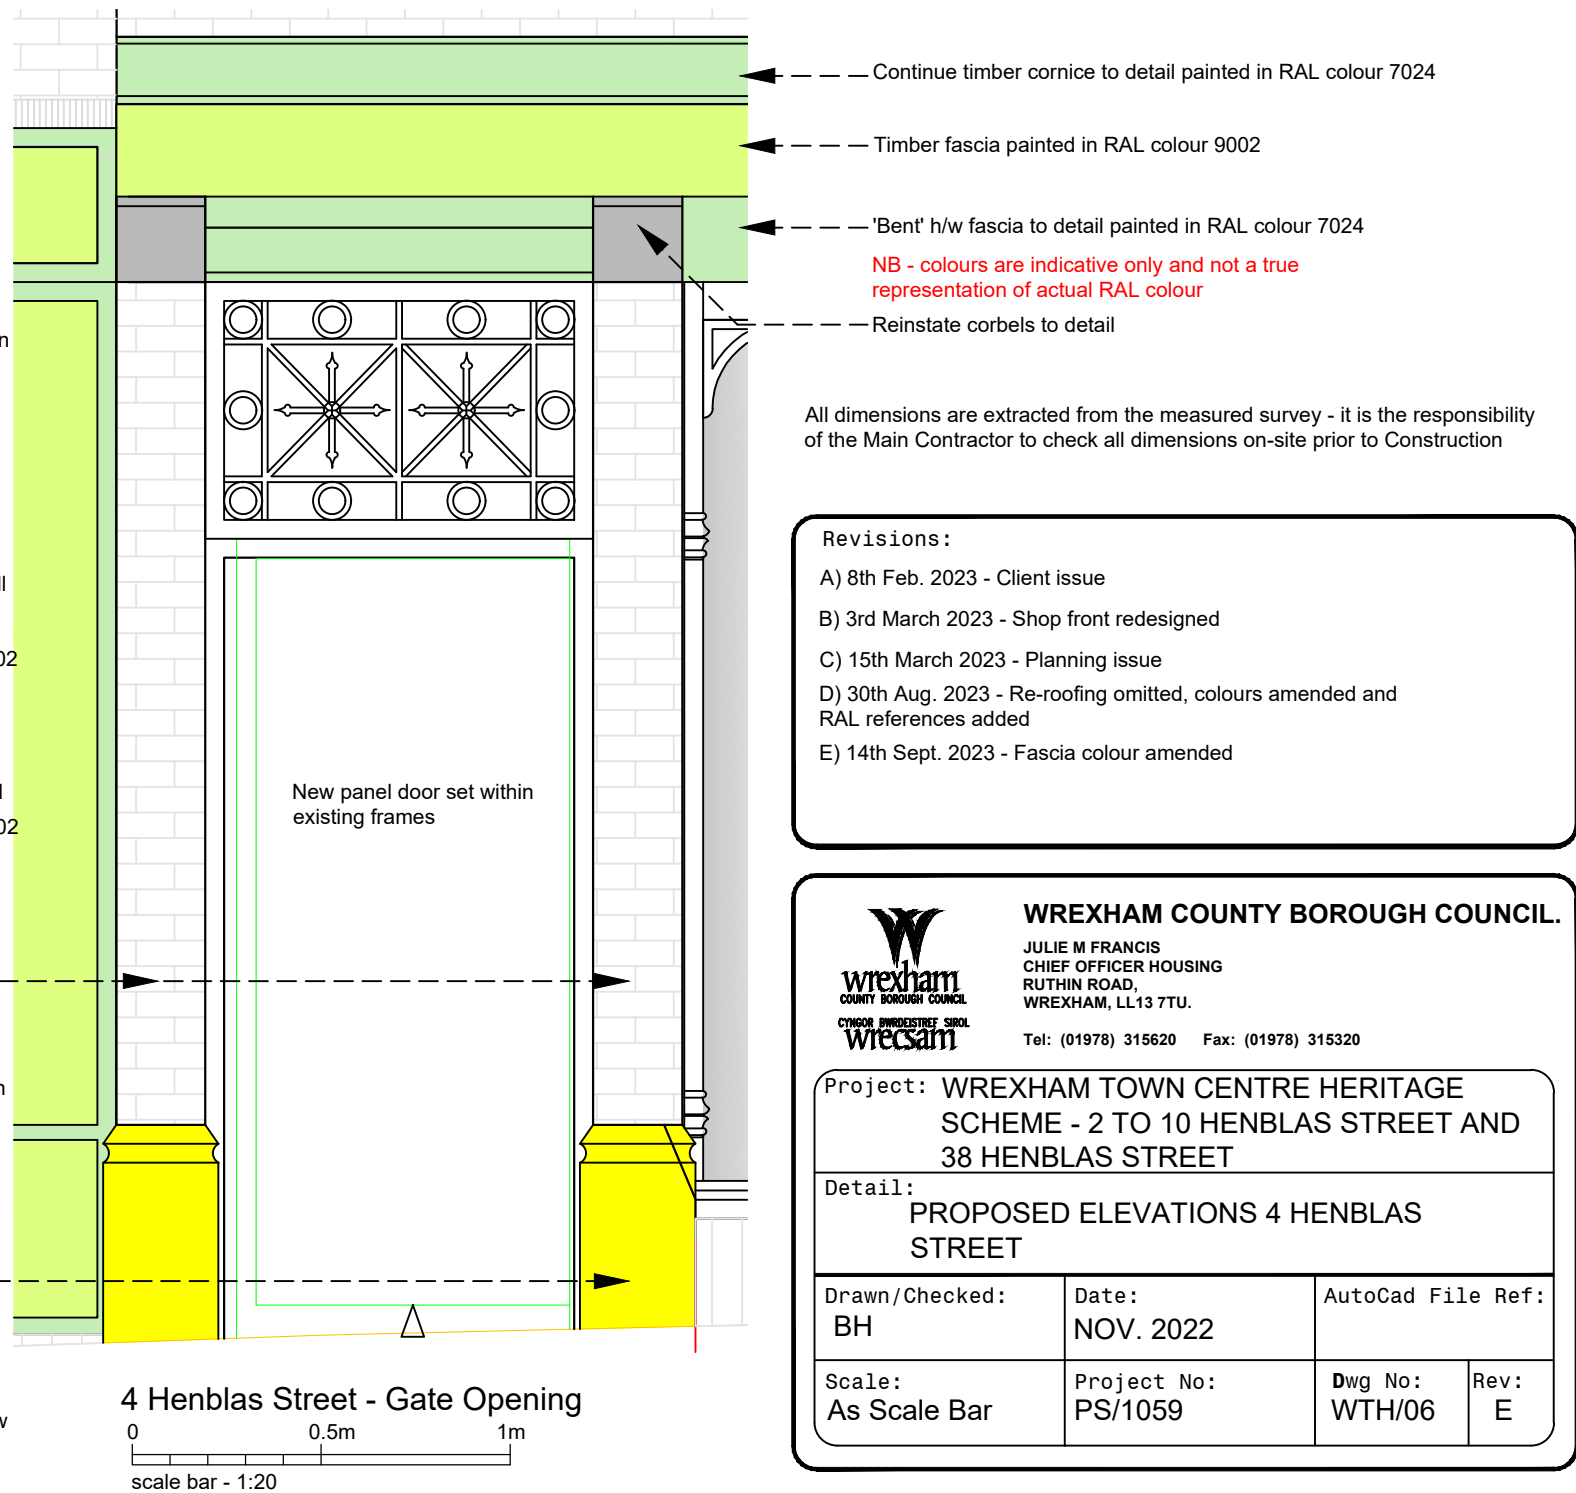

4 Henblas Street - Gate Opening

0 0.5m 1m
scale bar - 1:20