




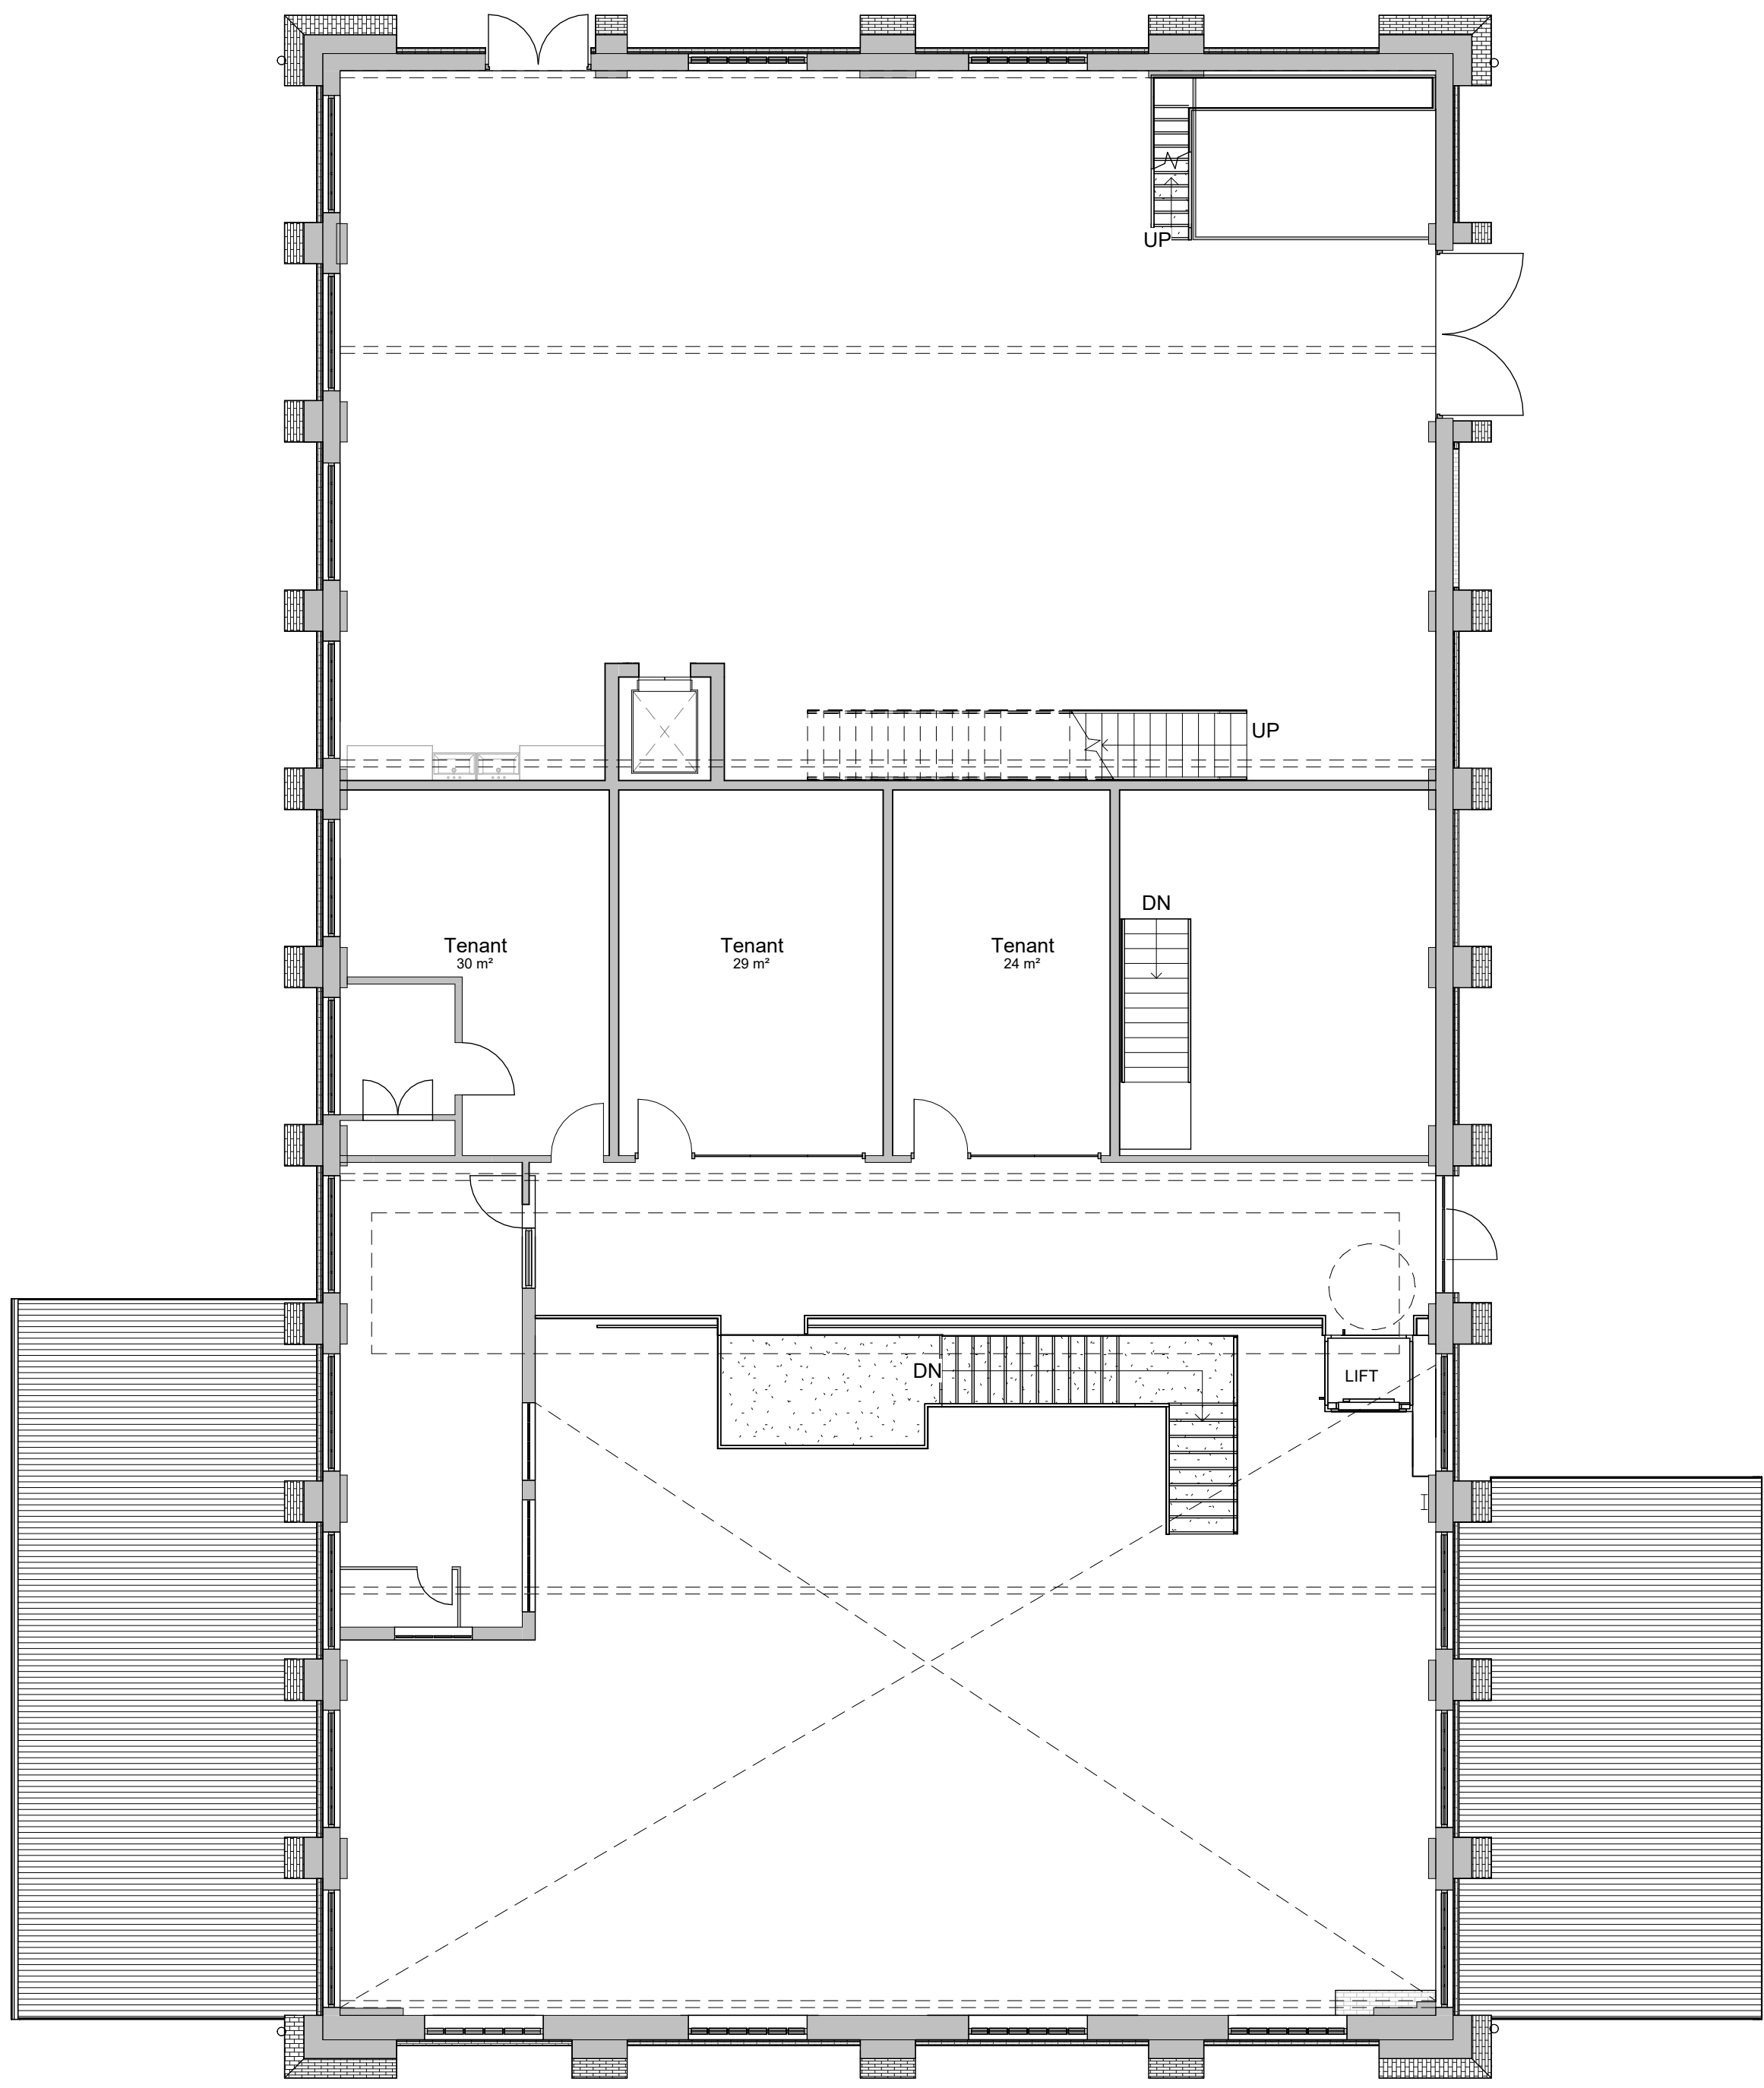


Proposed Ground Floor  
1 : 100

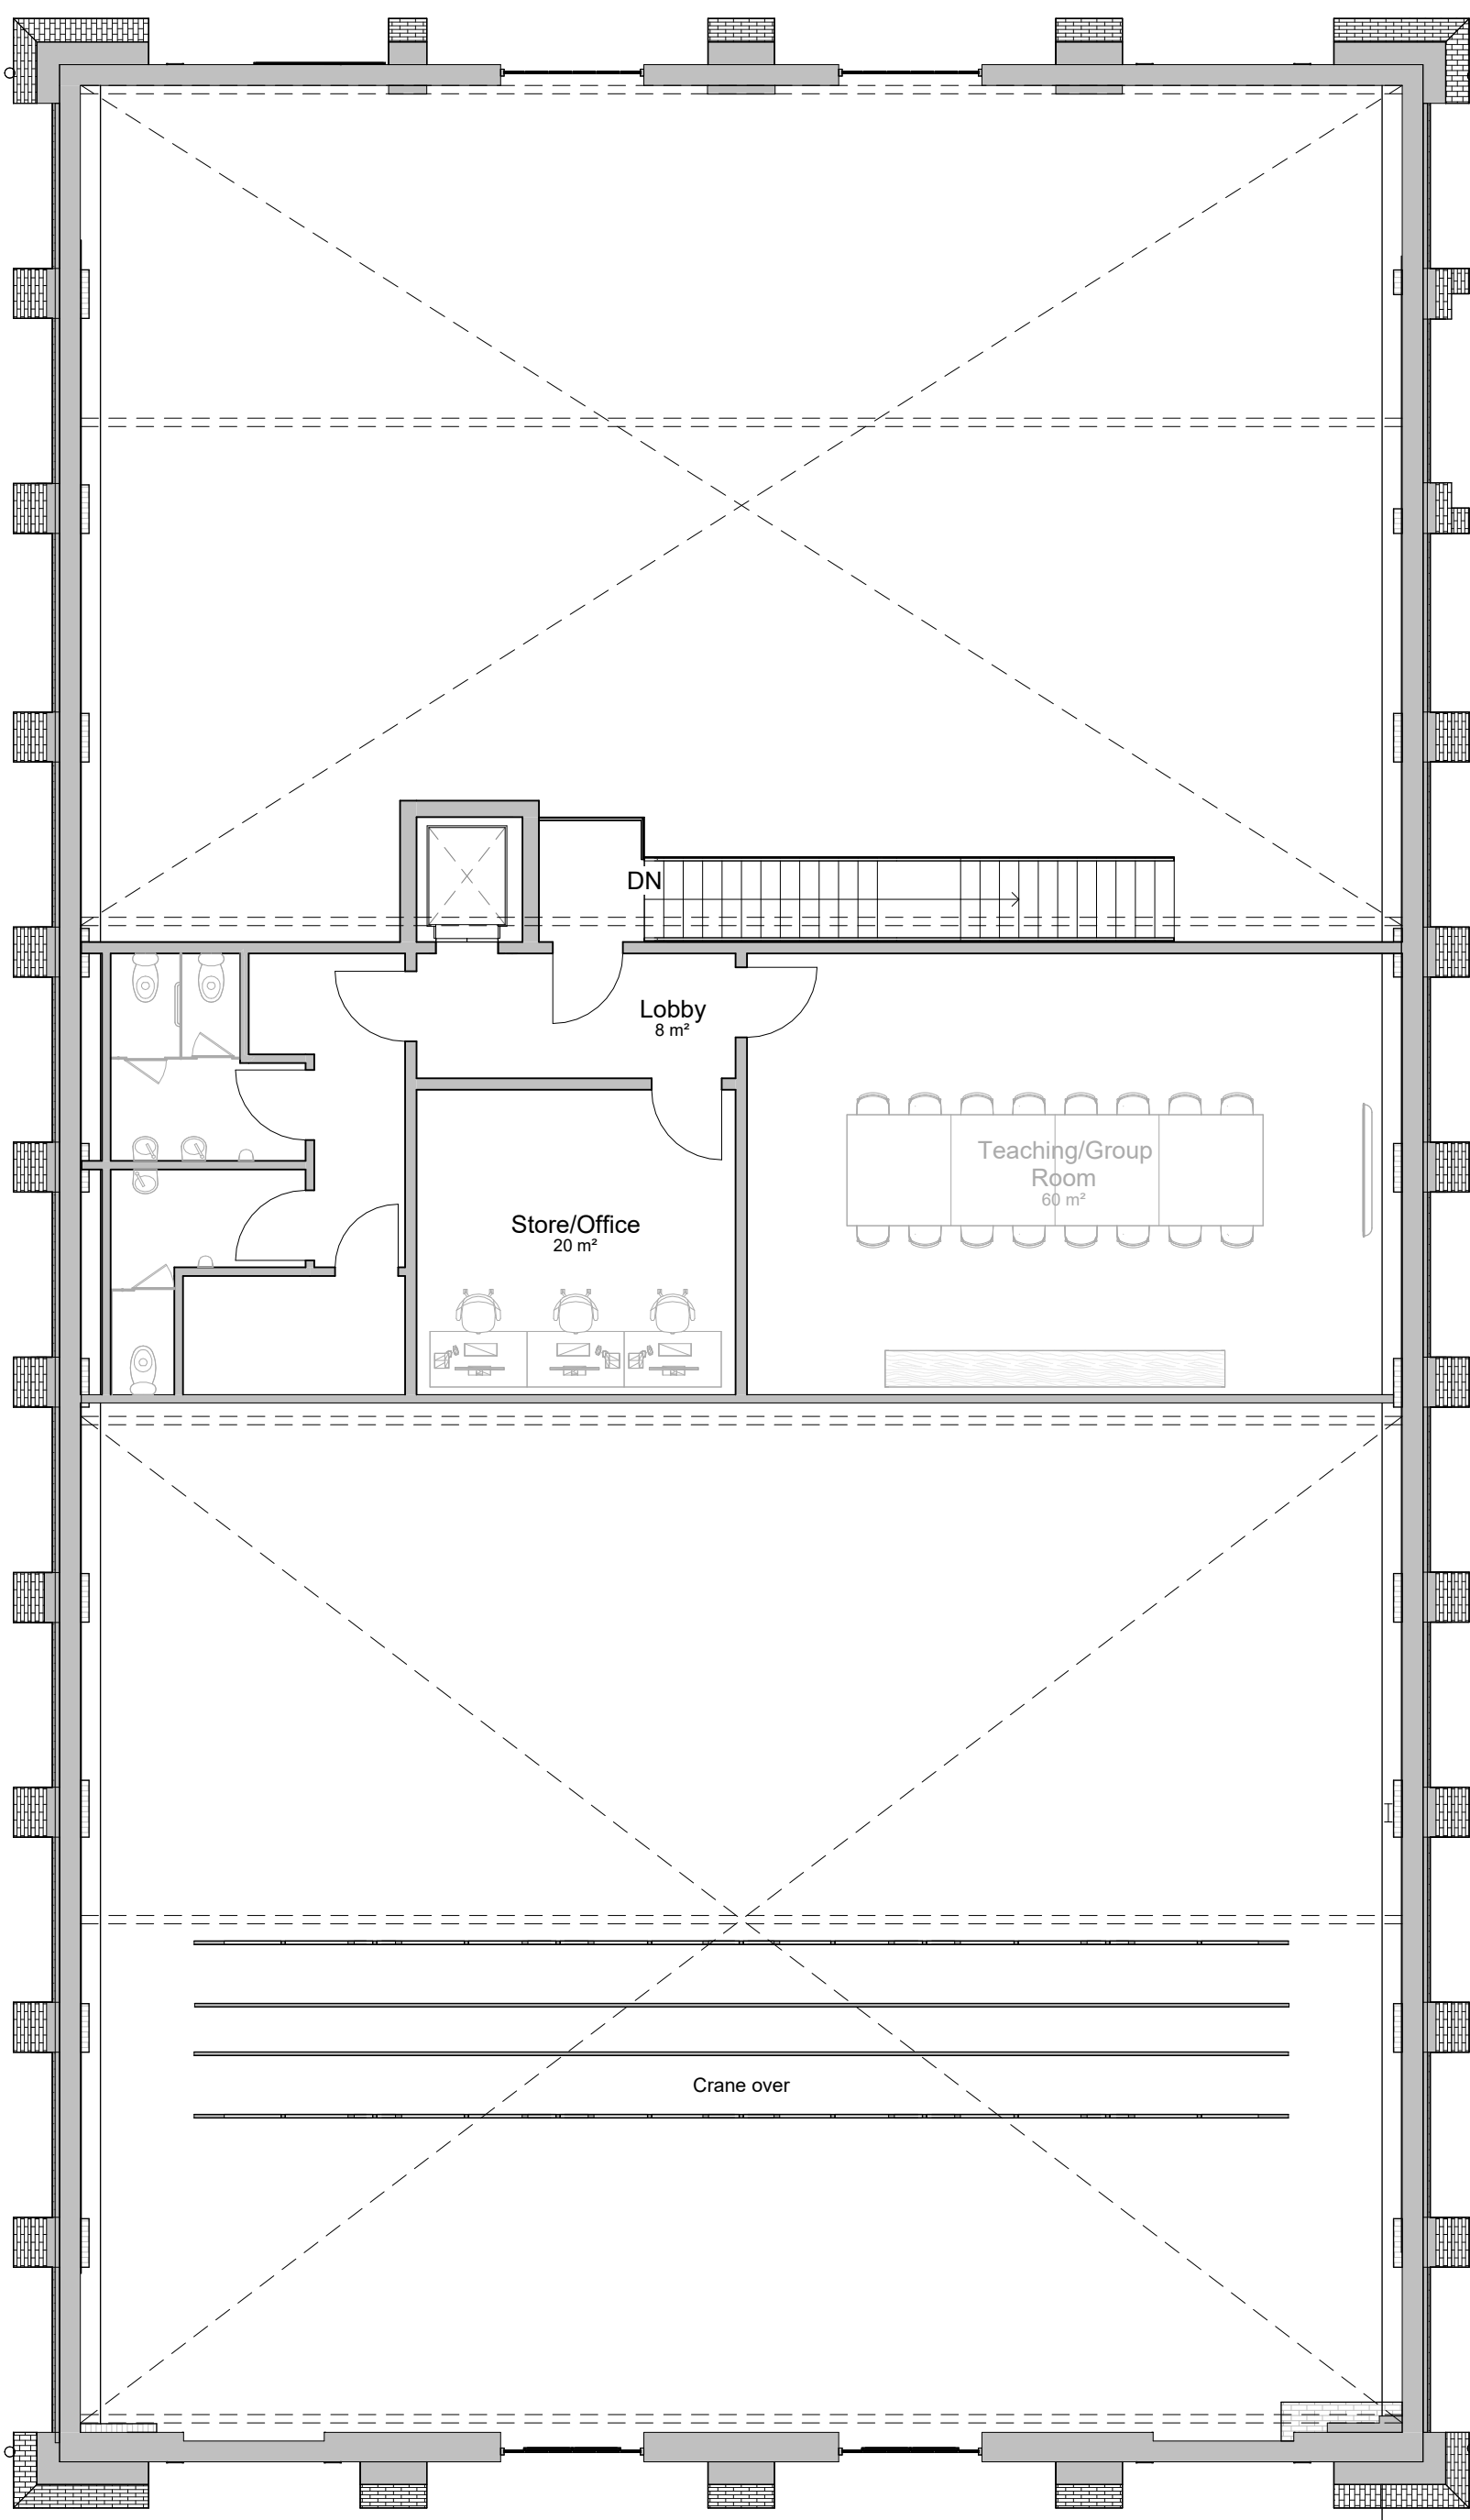

Proposed First Floor  
1 : 100

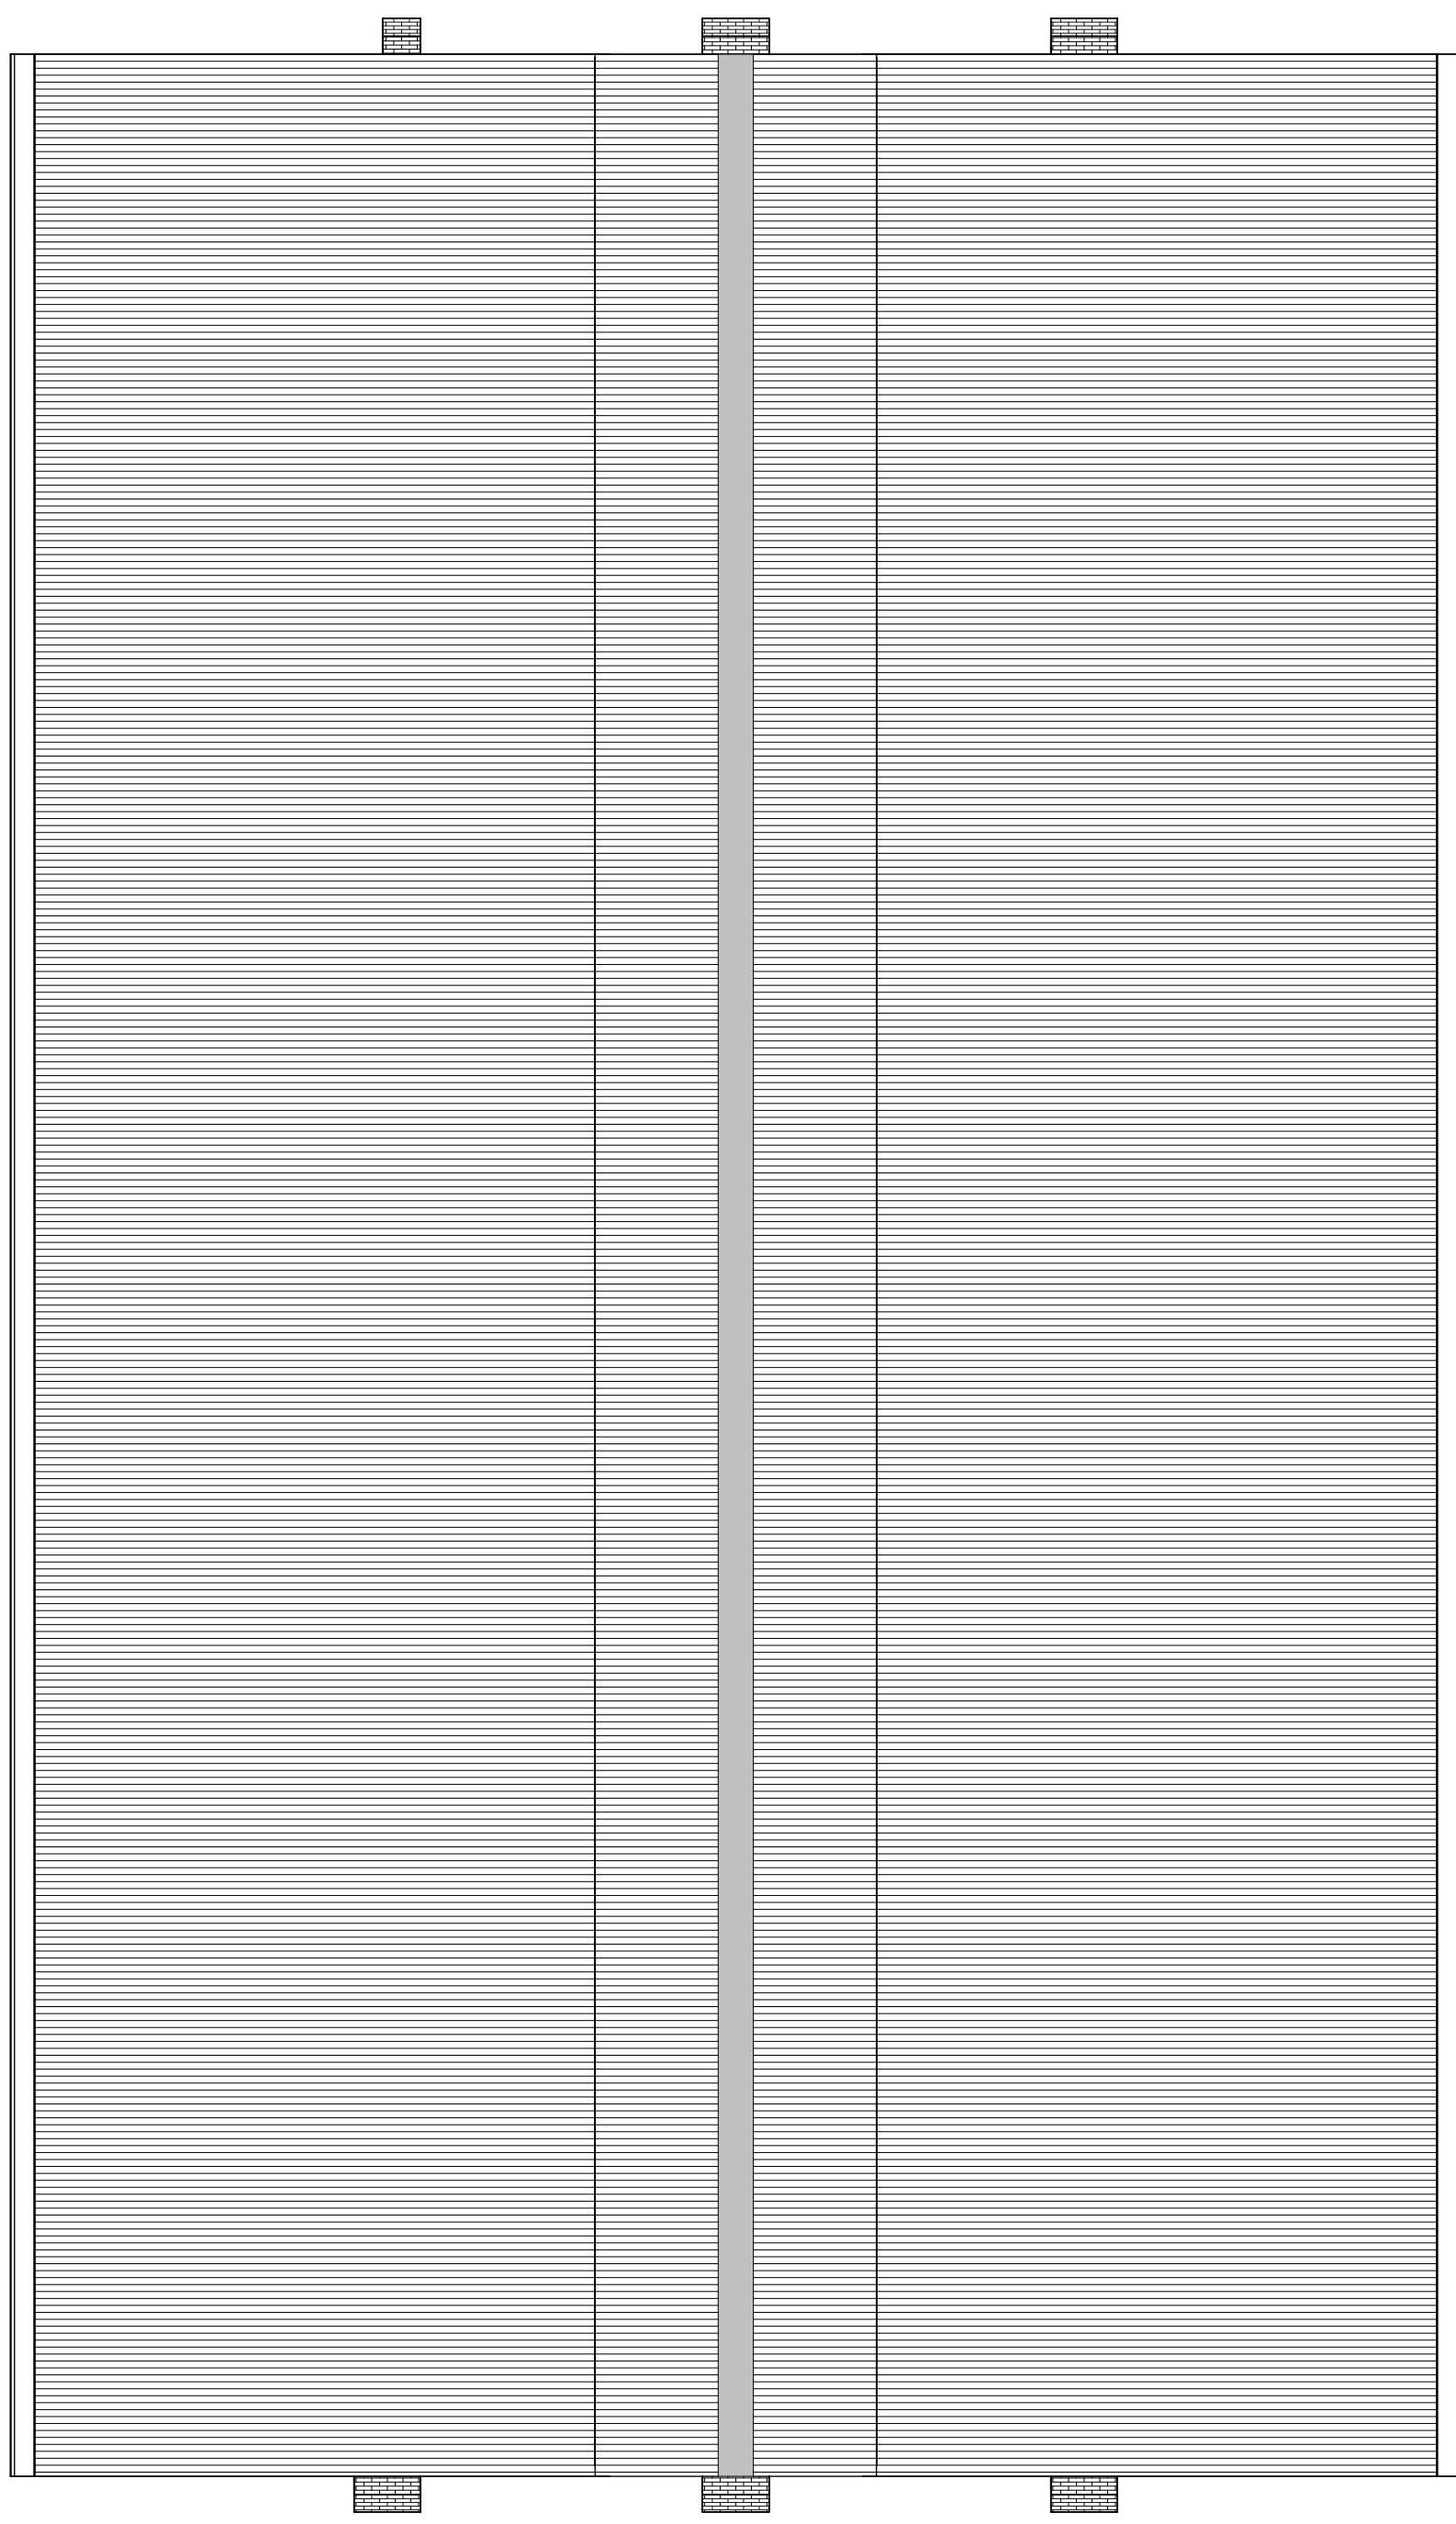

Proposed Roof  
1 : 100

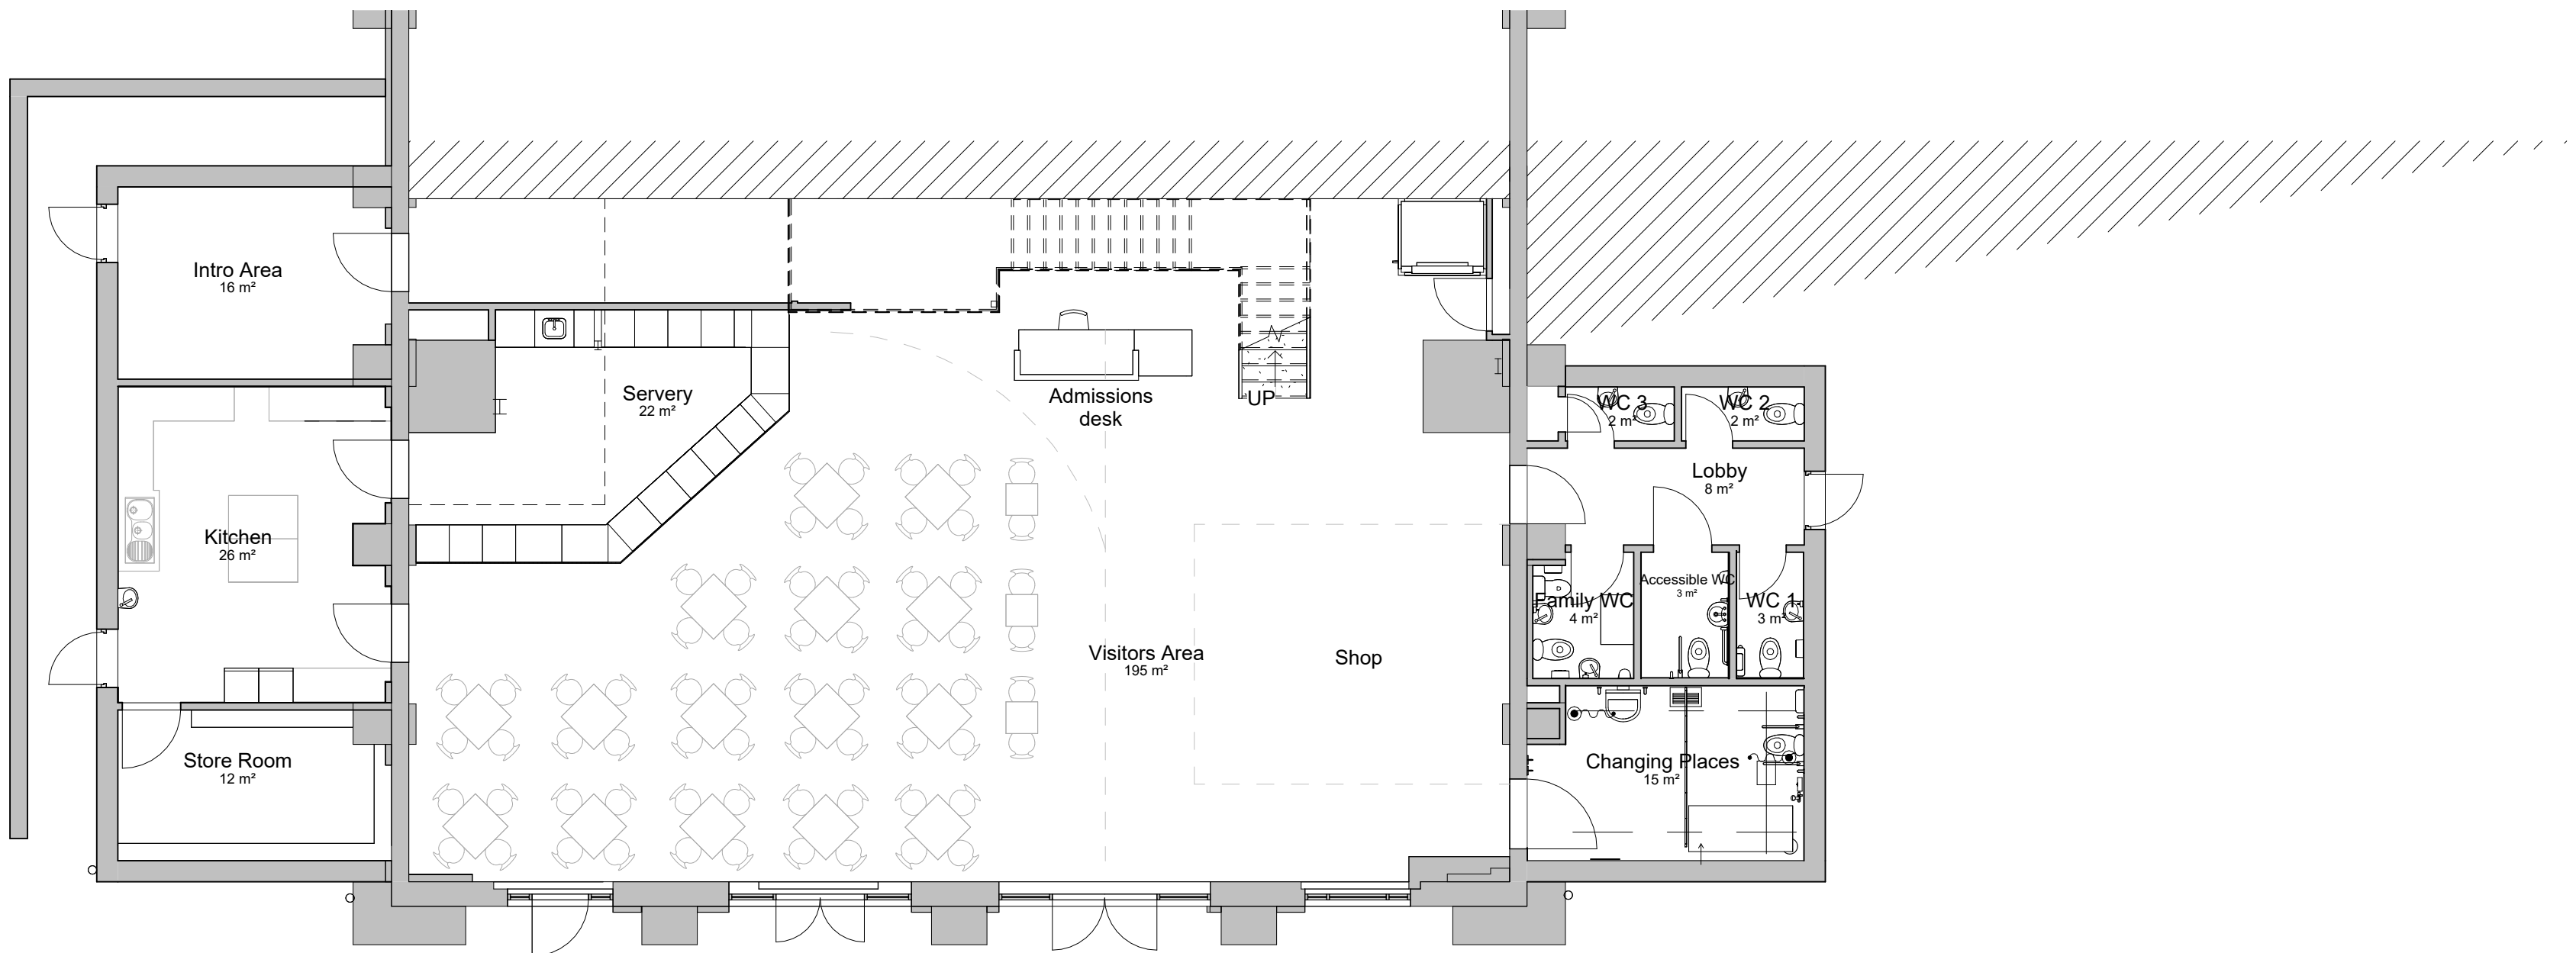

Proposed Lower Ground Floor  
1 : 100

General Notes

1. Contractor to verify all dimensions and check level datums on site
2. All of the designs are the sole property of TACP Architects Ltd and may not be used without their written agreement
3. All prints, specifications and their copyright are the property of TACP Architects Ltd
4. Do not scale off drawings
5. All dimensions shall be checked on site before commencement of shop drawings, manufacture and all discrepancies must be reported to TACP Architects Ltd

Risk Assessments

| Revisions |          |                           |    |       |
|-----------|----------|---------------------------|----|-------|
| Rev       | Date     | Description               | By | Check |
| P1        | 25/08/23 | Issue for planning        | LJ | JB    |
| P2        | 08/01/24 | Updated planning drawings | LJ | JB    |
|           |          |                           |    |       |
|           |          |                           |    |       |
Consultants

Client  
Brymbo Heritage Trust

Project Title  
Brymbo Machine Shop

Drawing Title  
GA Plans - Proposed

| Scale      | Date                                           | Drawn By | Checked By | Office  |
|------------|------------------------------------------------|----------|------------|---------|
| 1 : 100@A0 | 20/04/23                                       | LJ       | JB         | Wrexham |
| Job Number | Project*Originator*Zone*Level*Type*Role*Number | Revision |            |         |
| 17003      | BMS-TACP-MS-01- DR-A-100                       | P2       |            |         |