



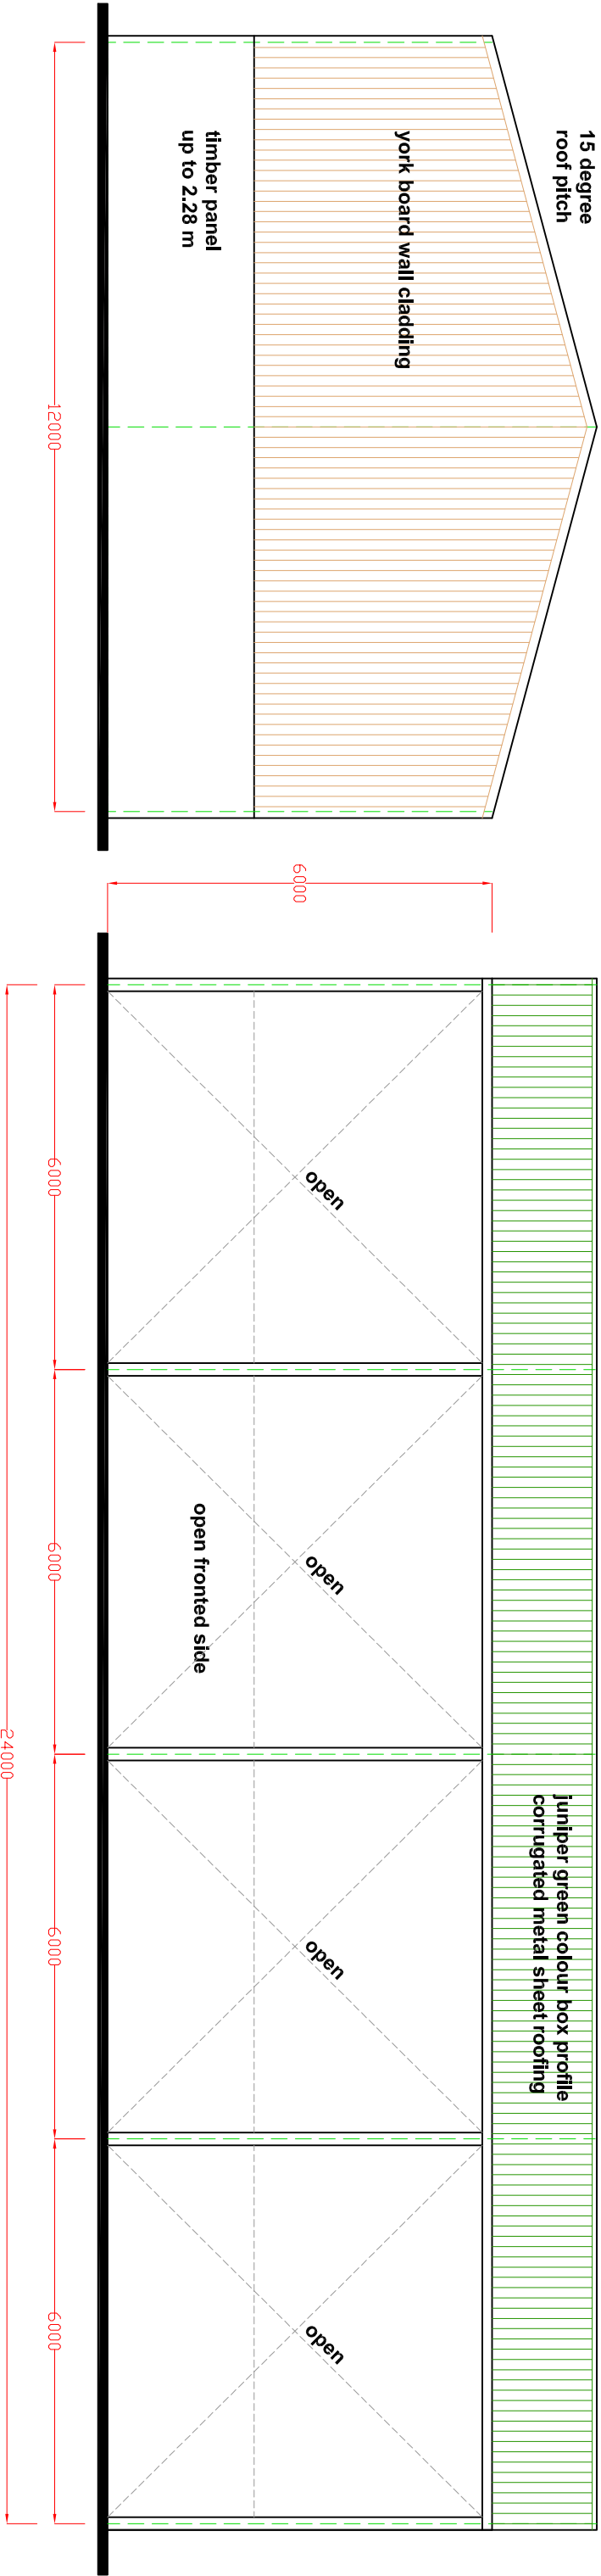

ELEVATION 'B' (side / south east)

ELEVATION 'A' (front / north east)

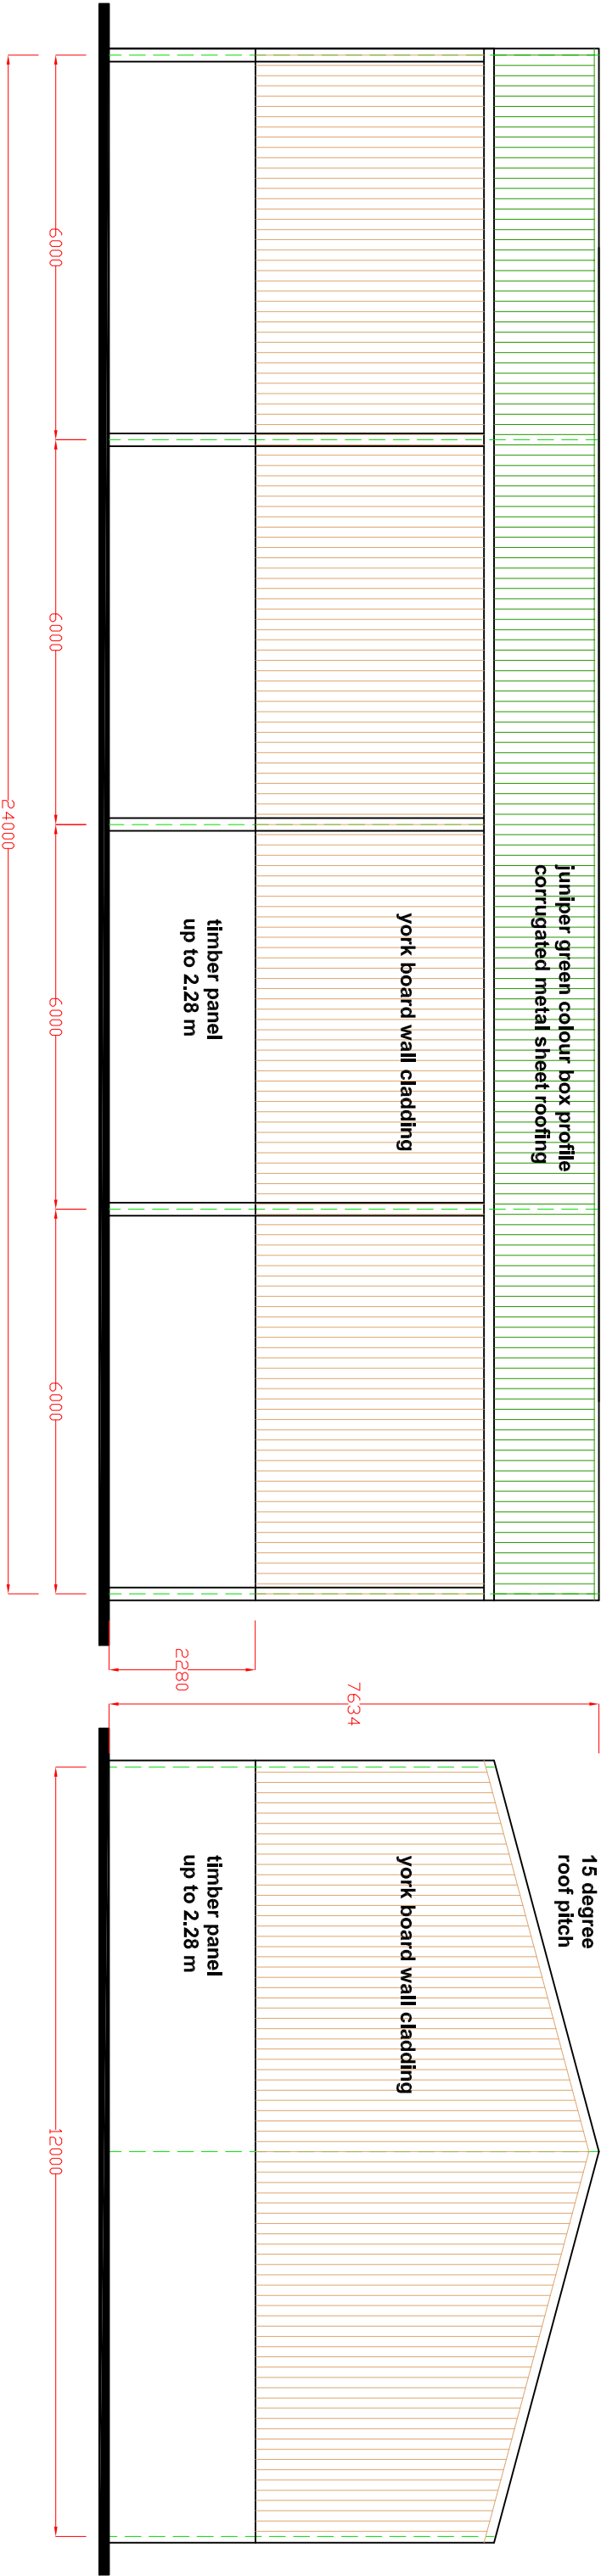

ELEVATION 'C' (rear / south west)

ELEVATION 'D' (side / north west)

NOTE - For location of proposed general purpose agricultural building on site refer to drawing number FFW 002

go2plan Design & Planning Tel: 07957 634478 email: jon@go2plan.co.uk	PROPOSED ELEVATIONS: Proposed General Purpose Agricultural Storage Building FIELDS FARM, FIELDS LANE WILLINGTON, MALPAS, SY14 7LR	02m4m6m8m Scale bar in metres	Dwg No. FFW 004 Scale: 1: 100 @ A3 date: 09.08.23 drawn: jon evans
---	---	---	--