




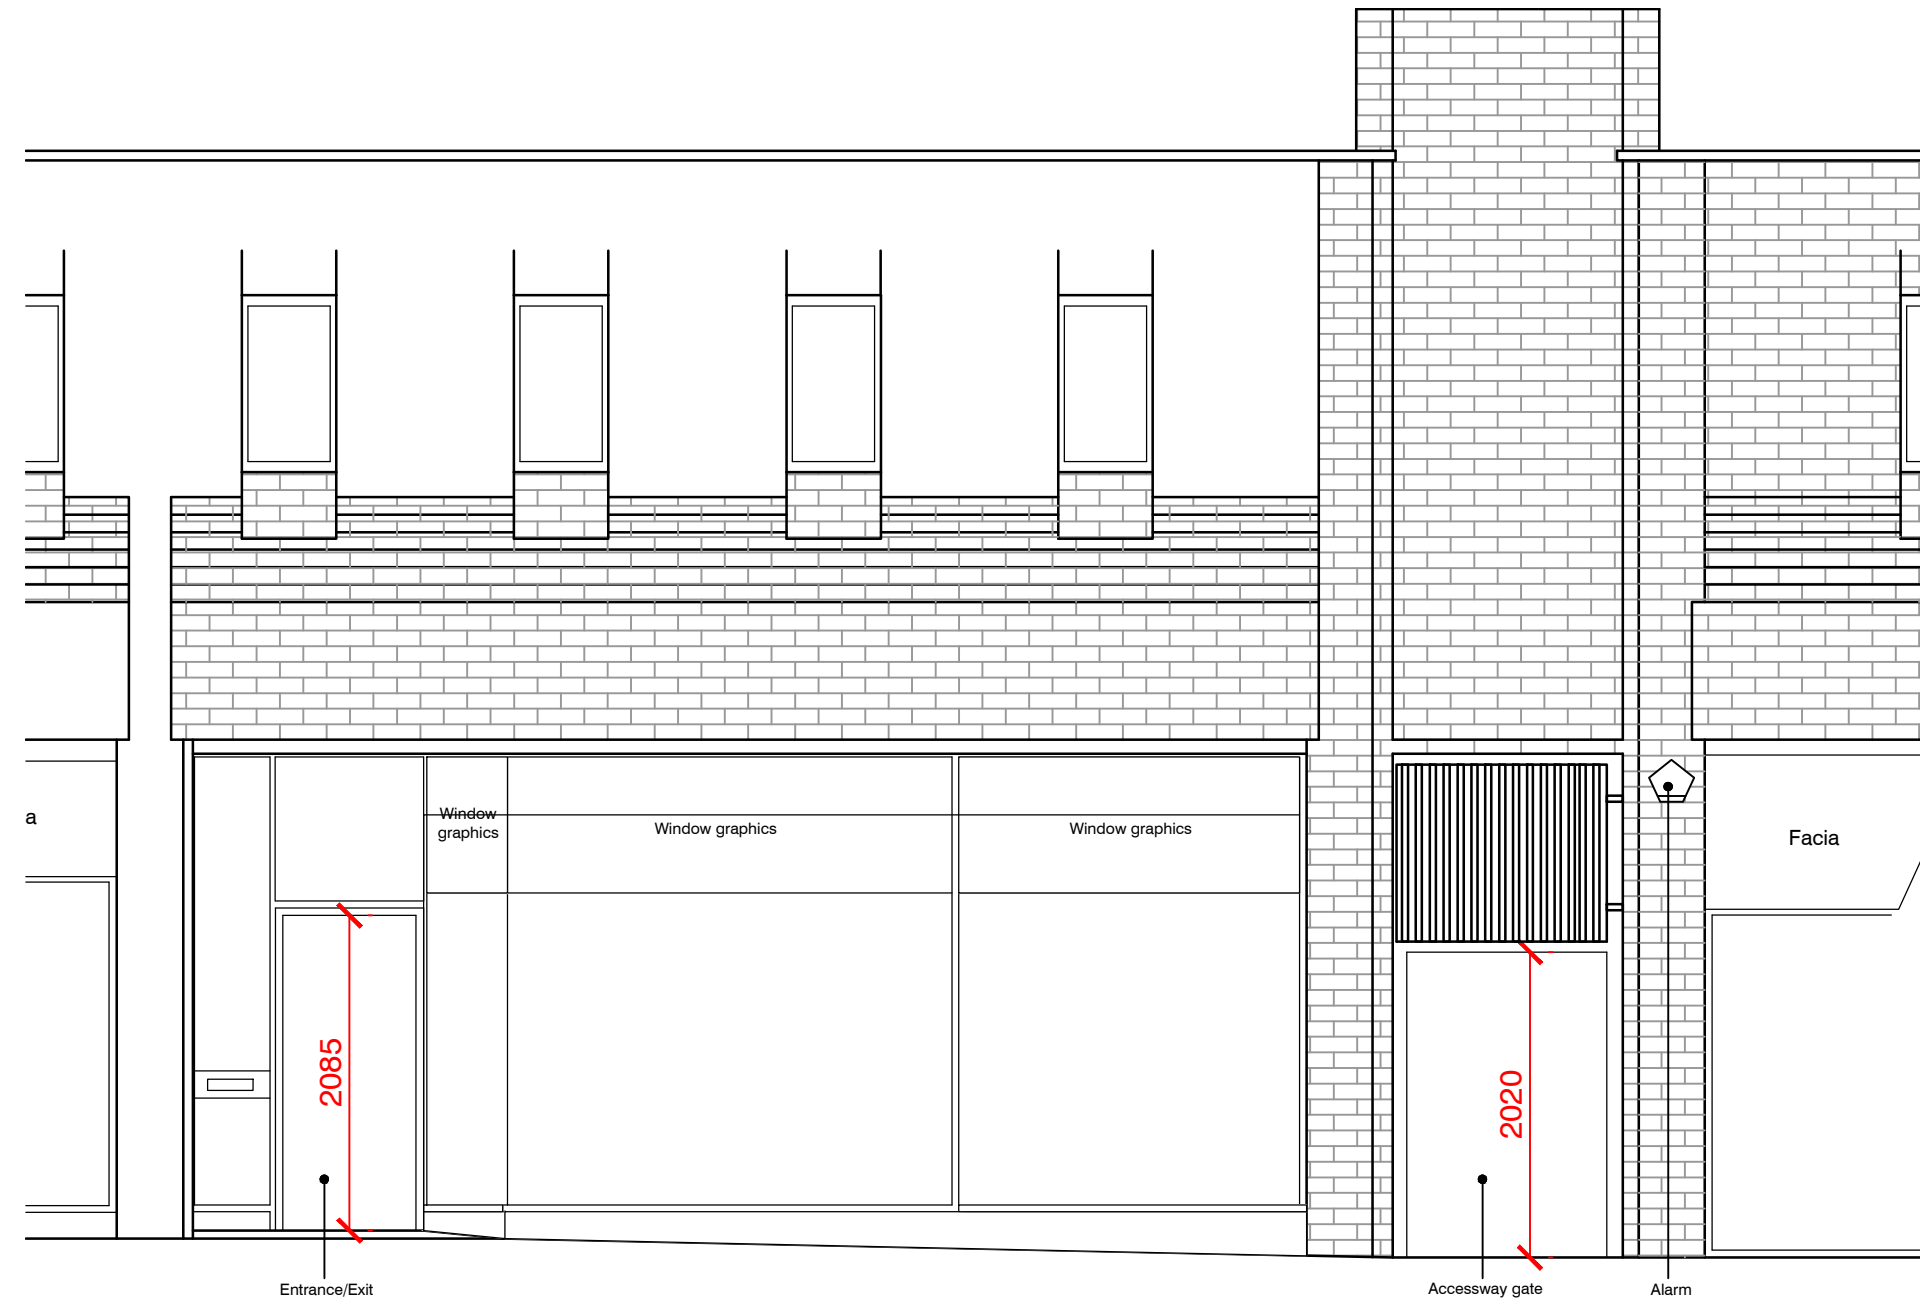

EXISTING SHOPFRONT ELEVATION (1:50)

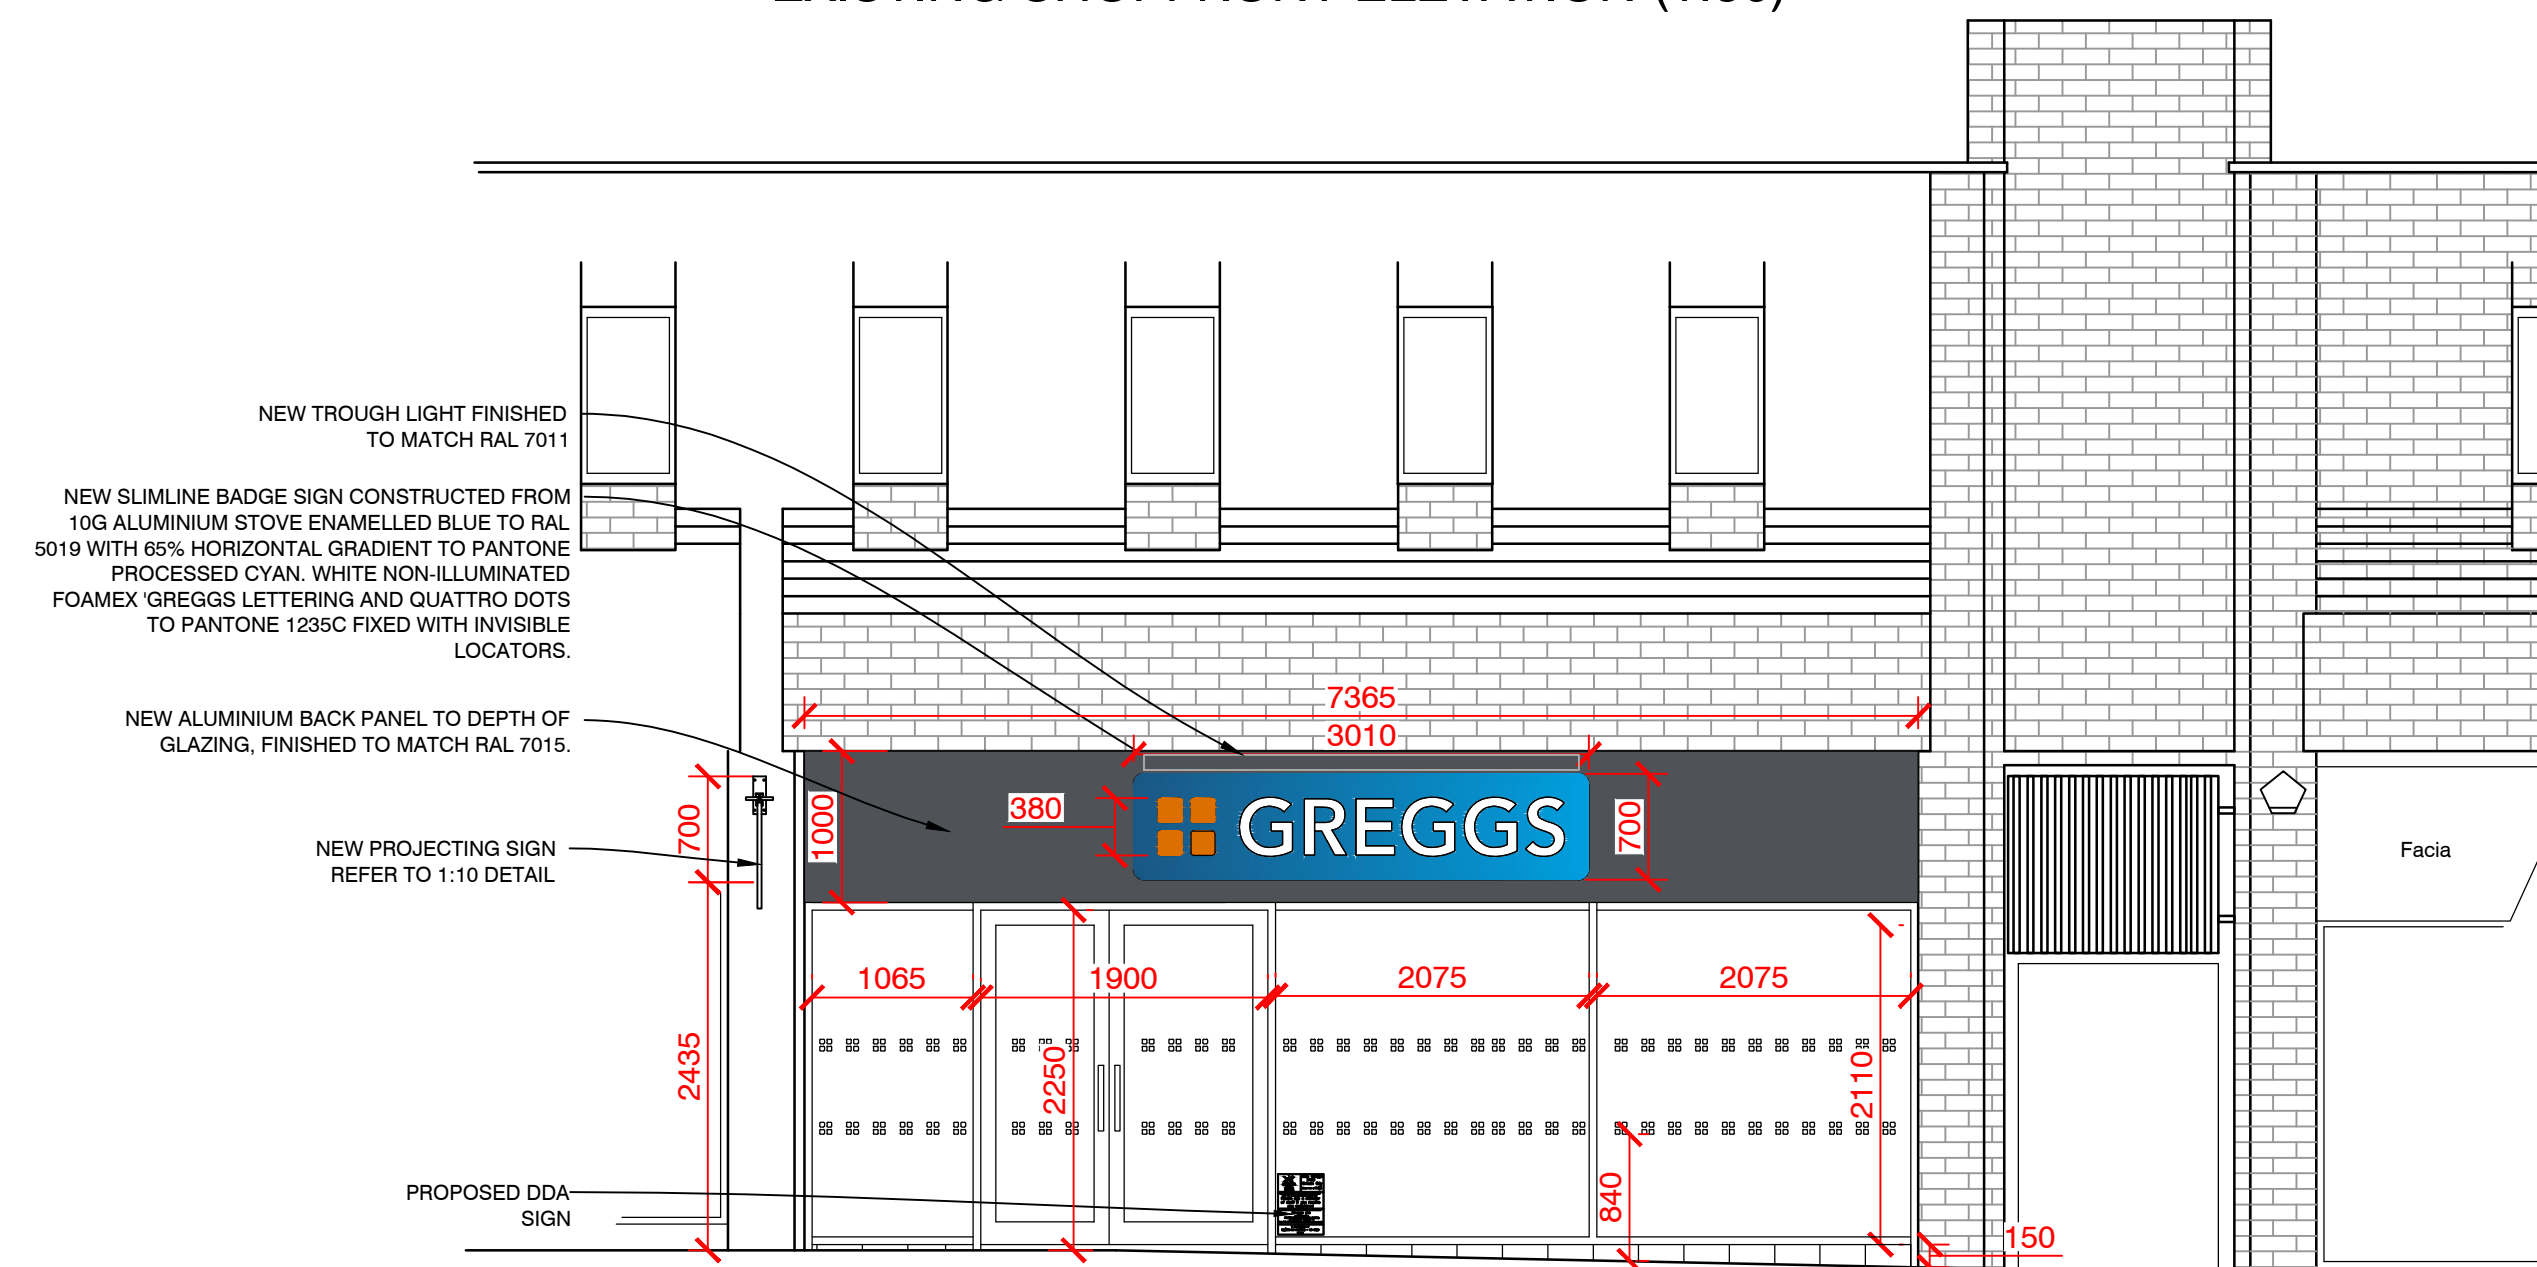


PROPOSED SHOPFRONT ELEVATION (1:50)

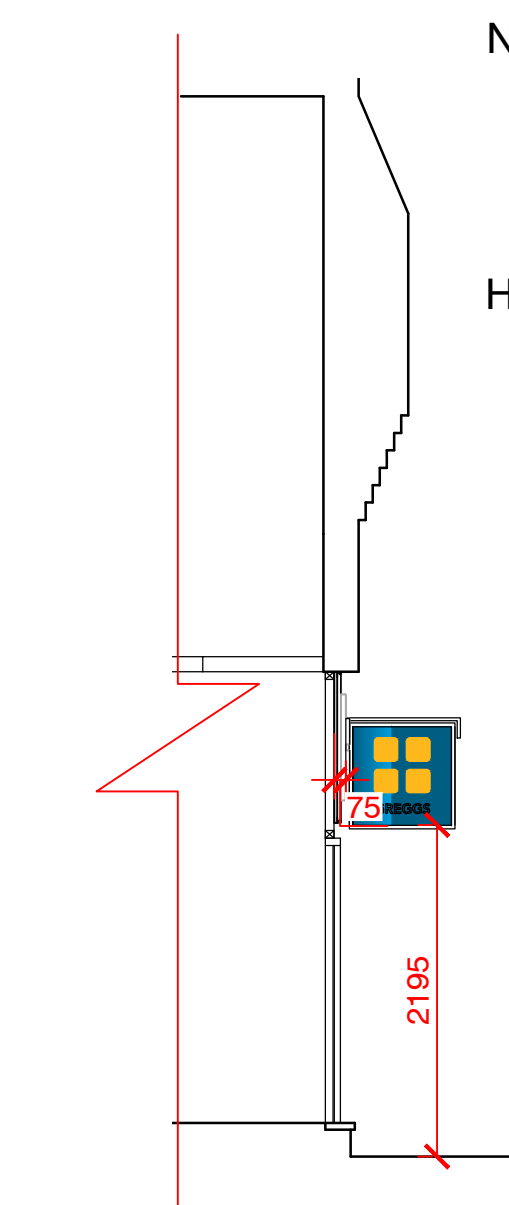

PROPOSED SECTION THRU' (1:50)

NON ILLUMINATED PROJECTING SIGN; 700 X 700mm.
CONSTRUCTED FROM 10g ALUMINIUM STOVE
ENAMELLED GREY TO RAL 7016. CENTER
PANEL STOVE ENAMELLED BLUE TO
RAL 5019 WITH 60%
HORIZONTAL GRADIENT TO PANTONE PROCESSED
CYAN. 'GREGGS' LETTERING IN FRET CUT OPAL
PERSPEX. QUATTRO DOTS FRET CUT PERSPEX TO
PANTONE 1235C.

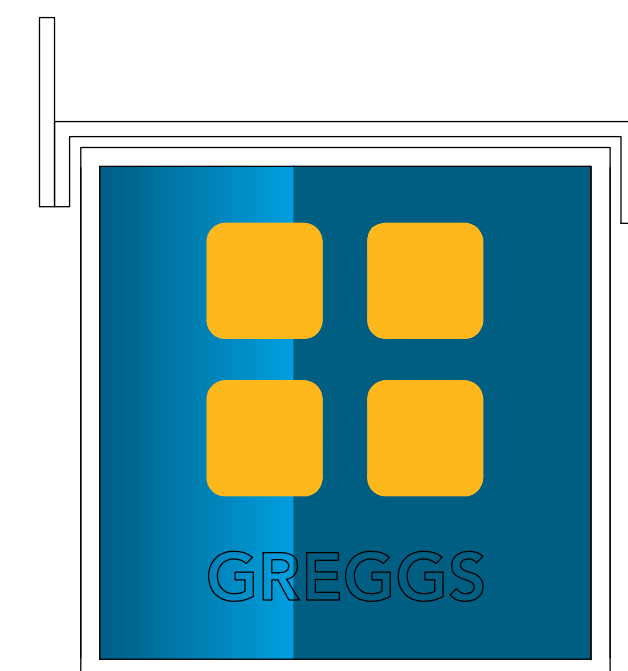

PROPOSED PROJECTING SIGN (1:10)

11 HOPE STREET
WREXHAM
LL11 1BG

