
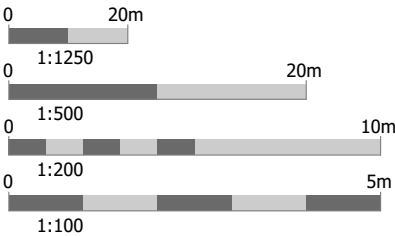
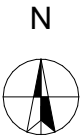


Do not scale from drawing, use
figured dimensions & levels only.
All dimensions & levels to be
checked on site before commencing
work and any discrepancies to be
notified to C.A. immediately. If in
doubt ask ?

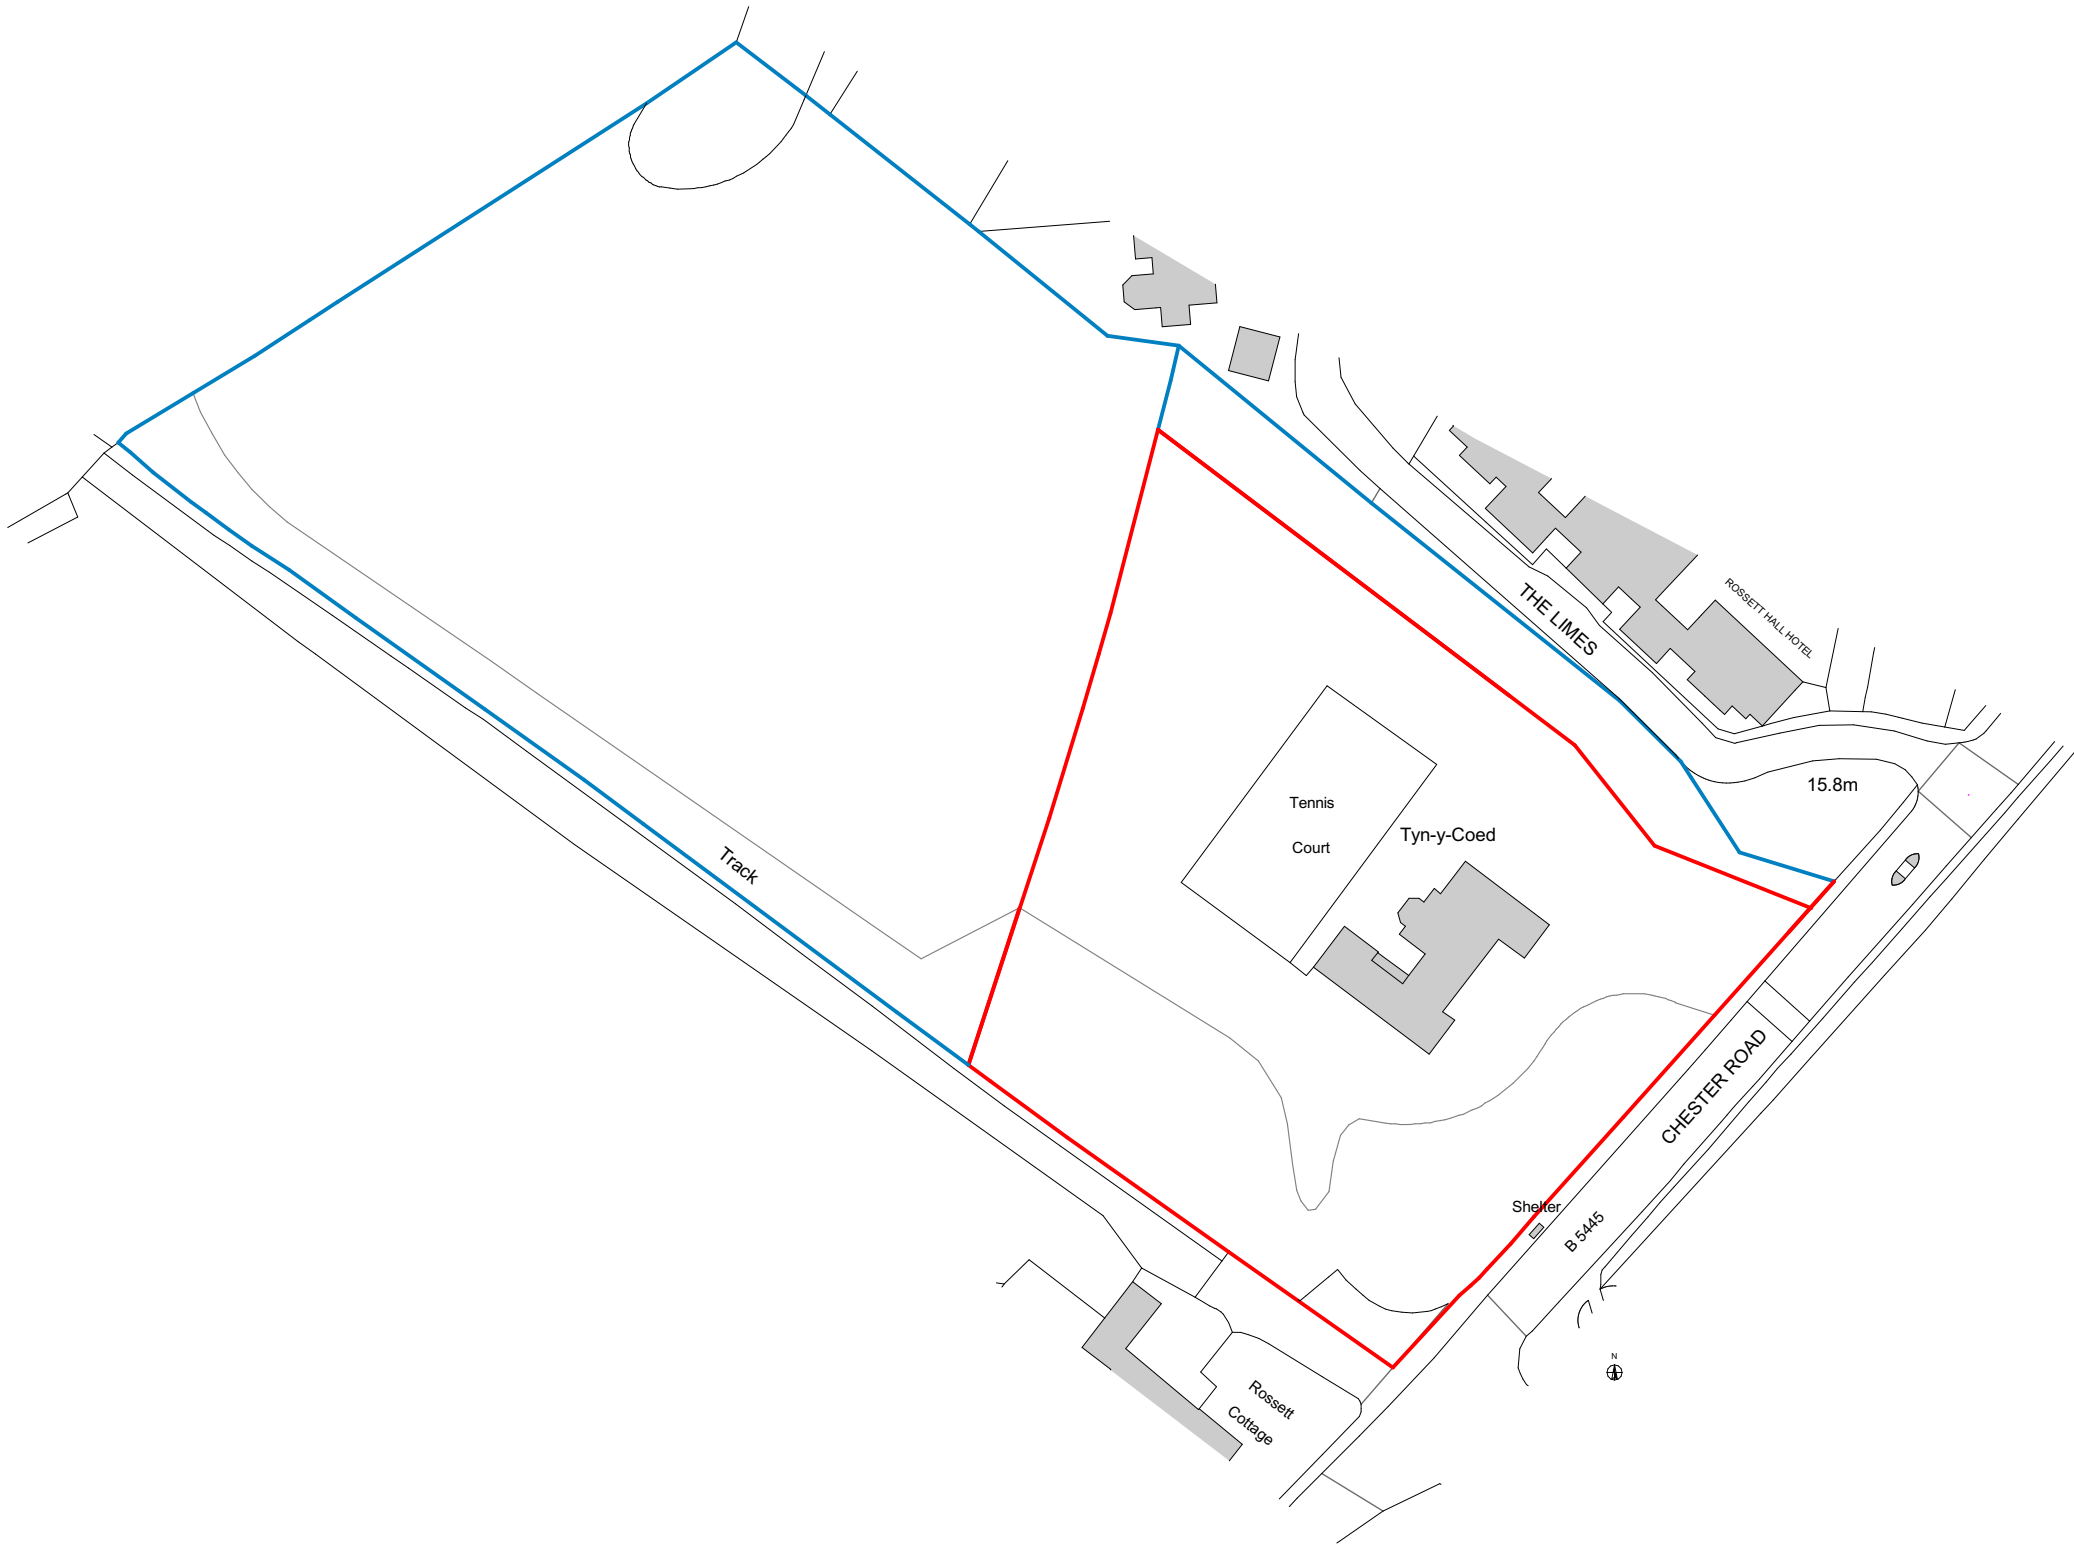

rev	comments	initials	date
-----	----------	----------	------

mdg

architects
interior designers
strategy planners
quantity surveyors
principal designers

Mersey Design Group Ltd
Cleveland House
41 Shaw Street
Liverpool L6 1HL

telephone: 0151 207 9431
facsimile: 0151 207 9447
e: info@mdg.design
w: www.mdg.design

client

project
Tyn Y Coed Chester Road Rossett WREXHAM LL12 0DE

content
LOCATION PLAN

scale 1:1000	sheet A3	date	drawn by	checked
project number 248-07	drawing number PL(00)01			rev
purpose of issue				