



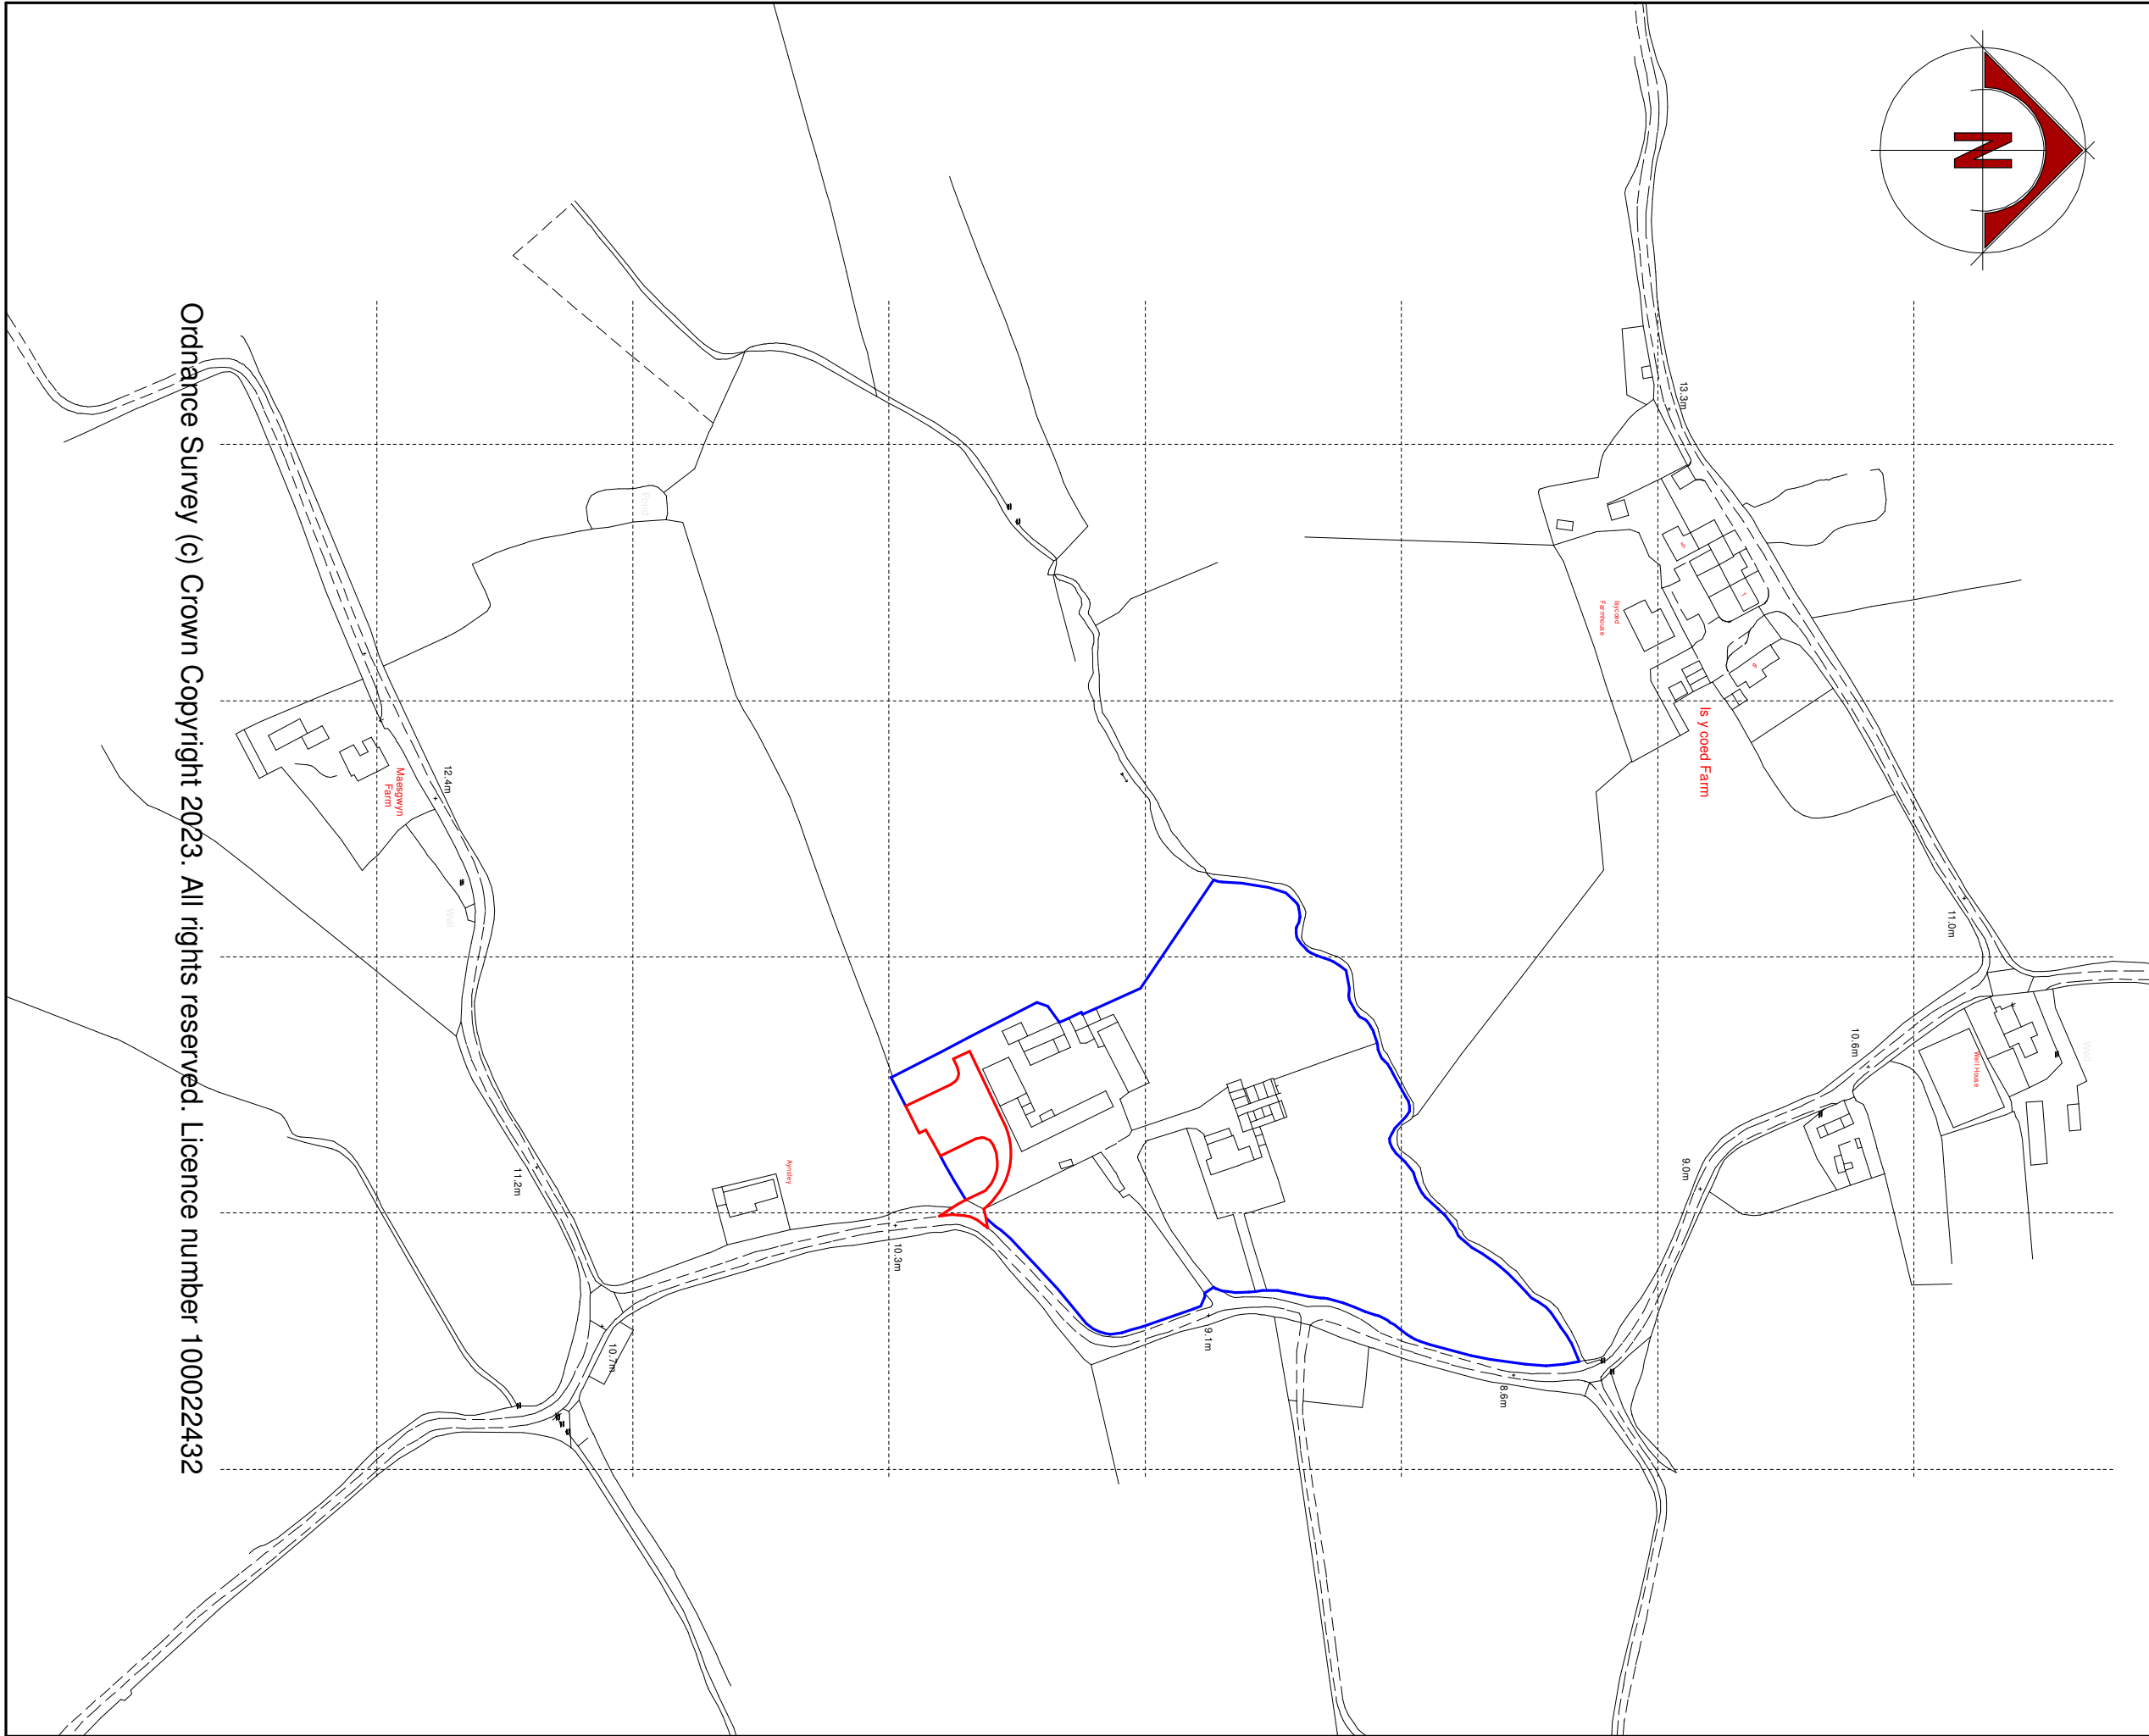

Ordnance Survey (c) Crown Copyright 2023. All rights reserved. Licence number 1000222432

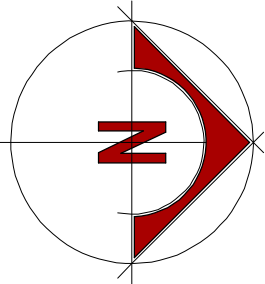

NOTES:
All drawings and specifications contained in this document are the copyright of ARH Architectural Design
All dimensions must be checked on site and not scaled from the drawings
All discrepancies must be notified to the Agent immediately.

-	-	-
Rev	Date	Revisions
Drawn by :		Date :
A.R. HEWITT		MAY 2023

ARH Architectural Design
206 Liverpool Road,
Whitchurch,
Shropshire,
SY13 1UT

Tel: 07891 147512
e-mail
arharchitecturaldesign@gmail.com

ARH Architectural Design is the trading name of Saxty Hewitt & Associates Ltd.
Company Registered in England and Wales No: 12336458

© copyright This drawing must not be reproduced without first obtaining written permission

Client :
Mrs D. Jones

Job Title :
Application under Section 73a of the Town and Country Planning Act 1990 for Change of use of land from Agricultural to Commercial at Park Farm Bowling Bank Isycoed Wrexham LL13 9RU

Drawing Title :
SITE LOCATION PLAN

Dwg No : SHA174/ 00	Scale : 1:2500 @ A3	Rev : -
-------------------------------	-------------------------------	-------------------