
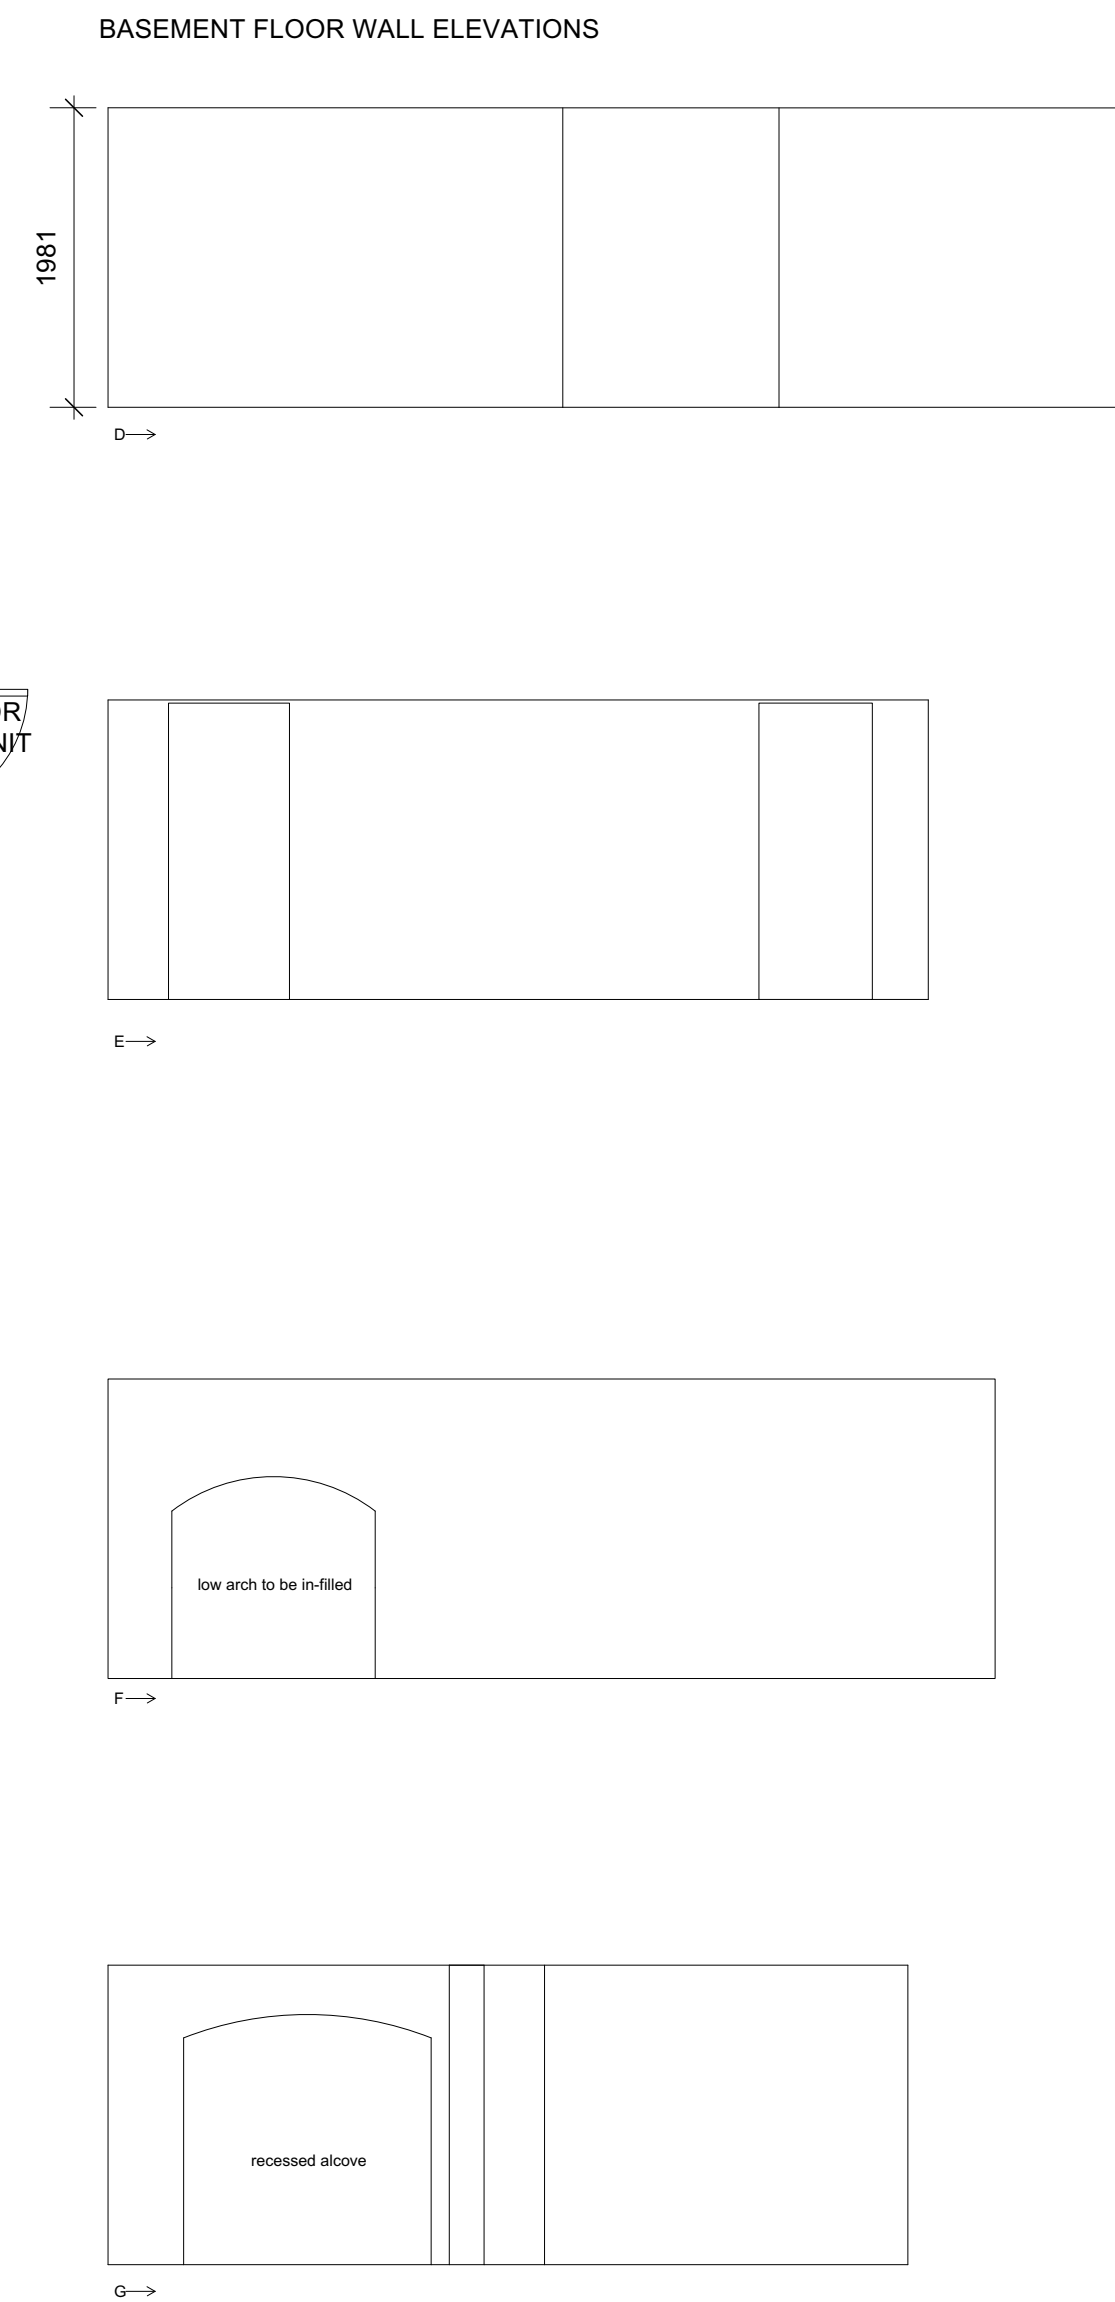
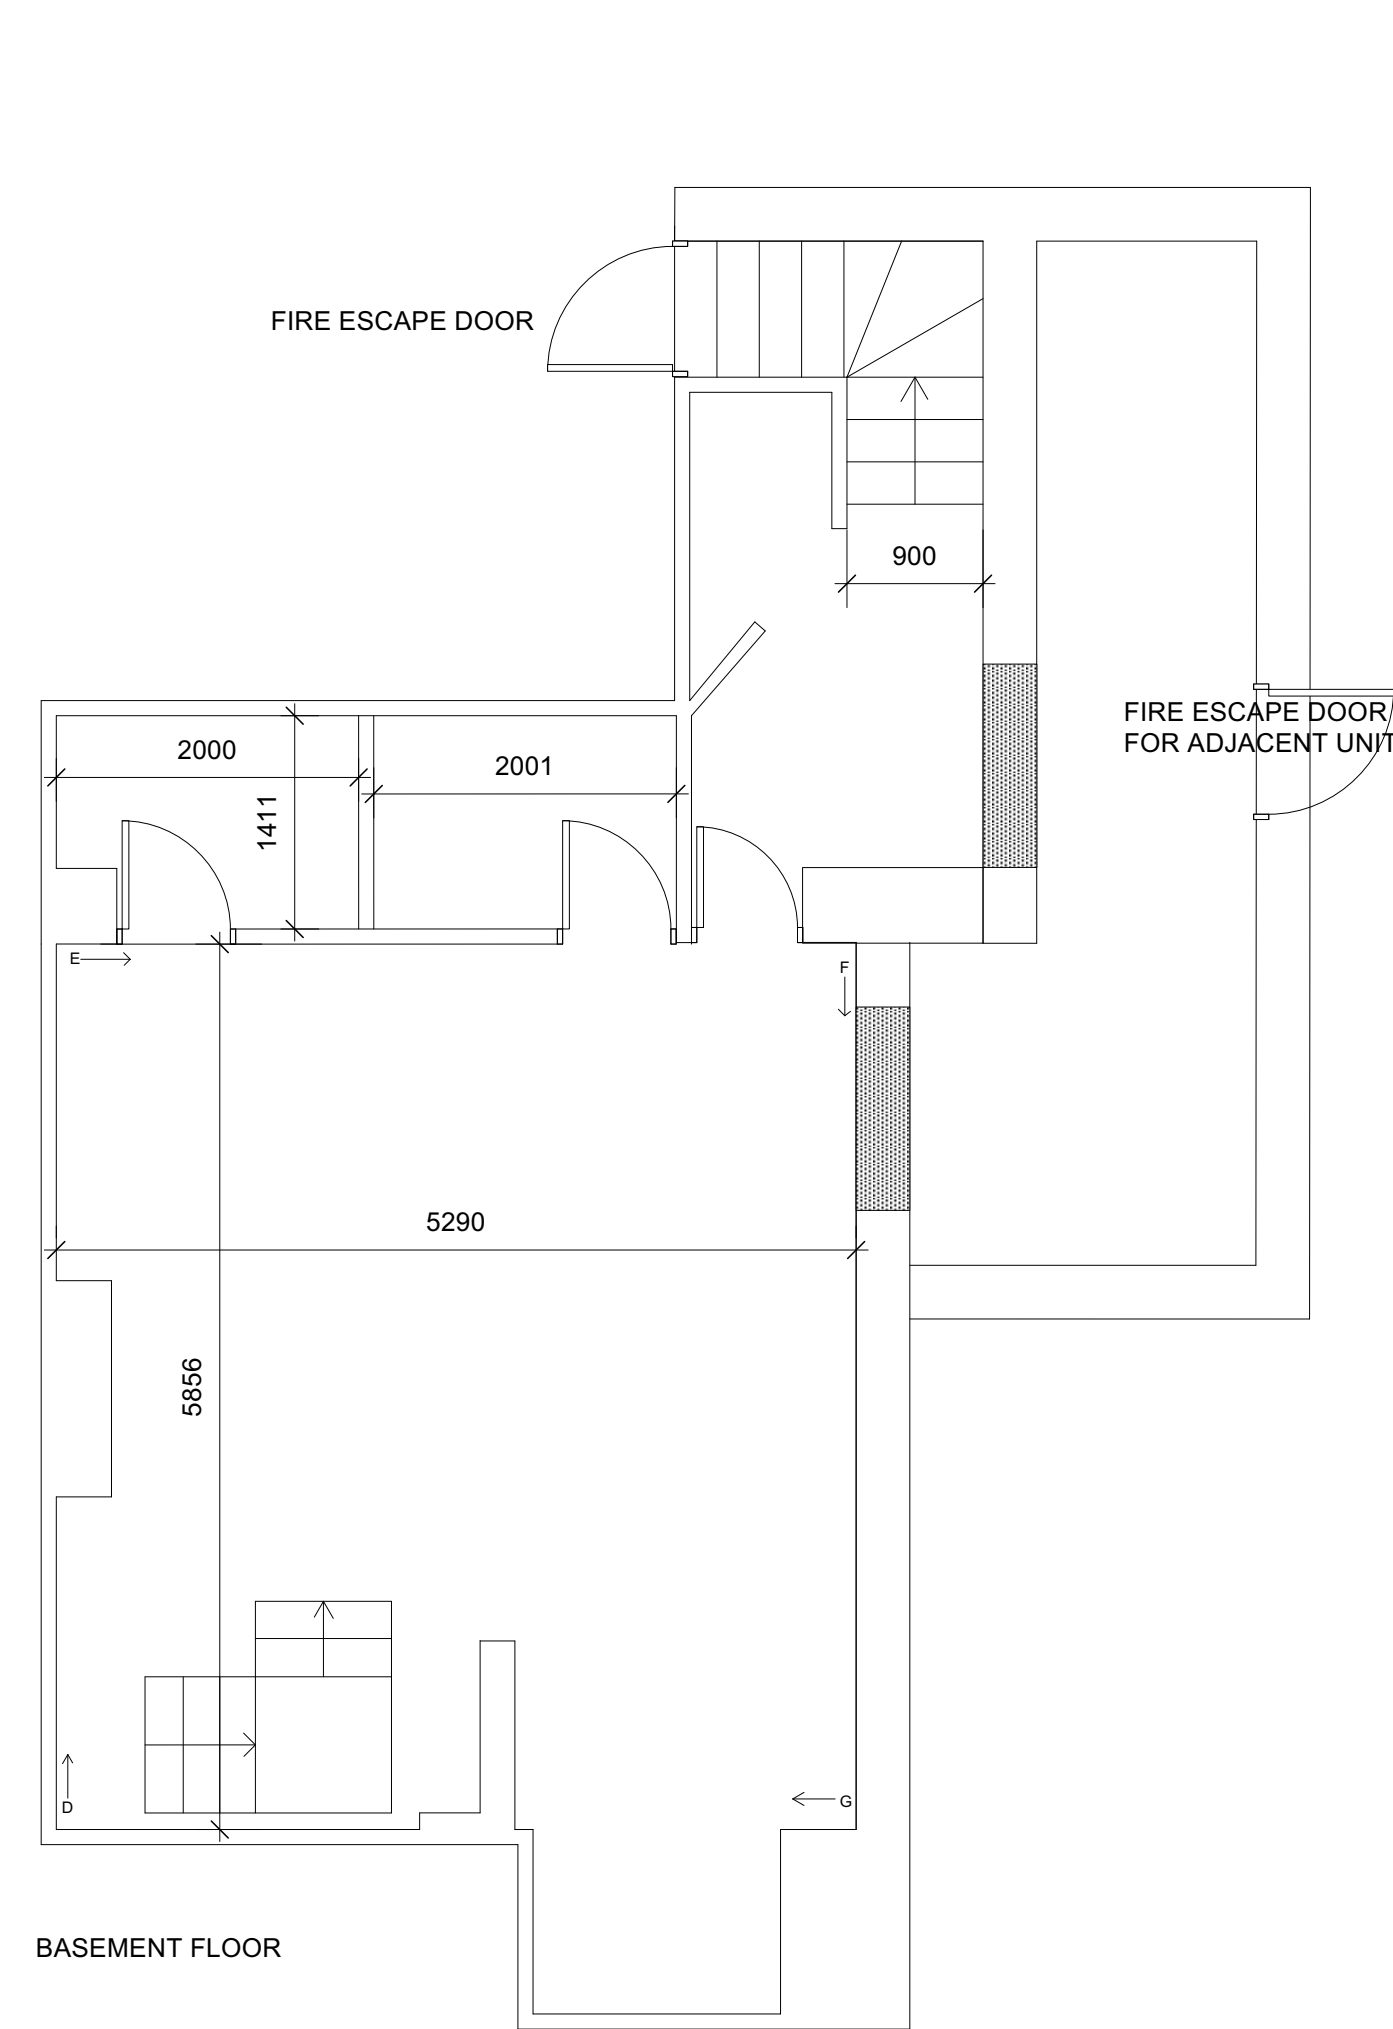
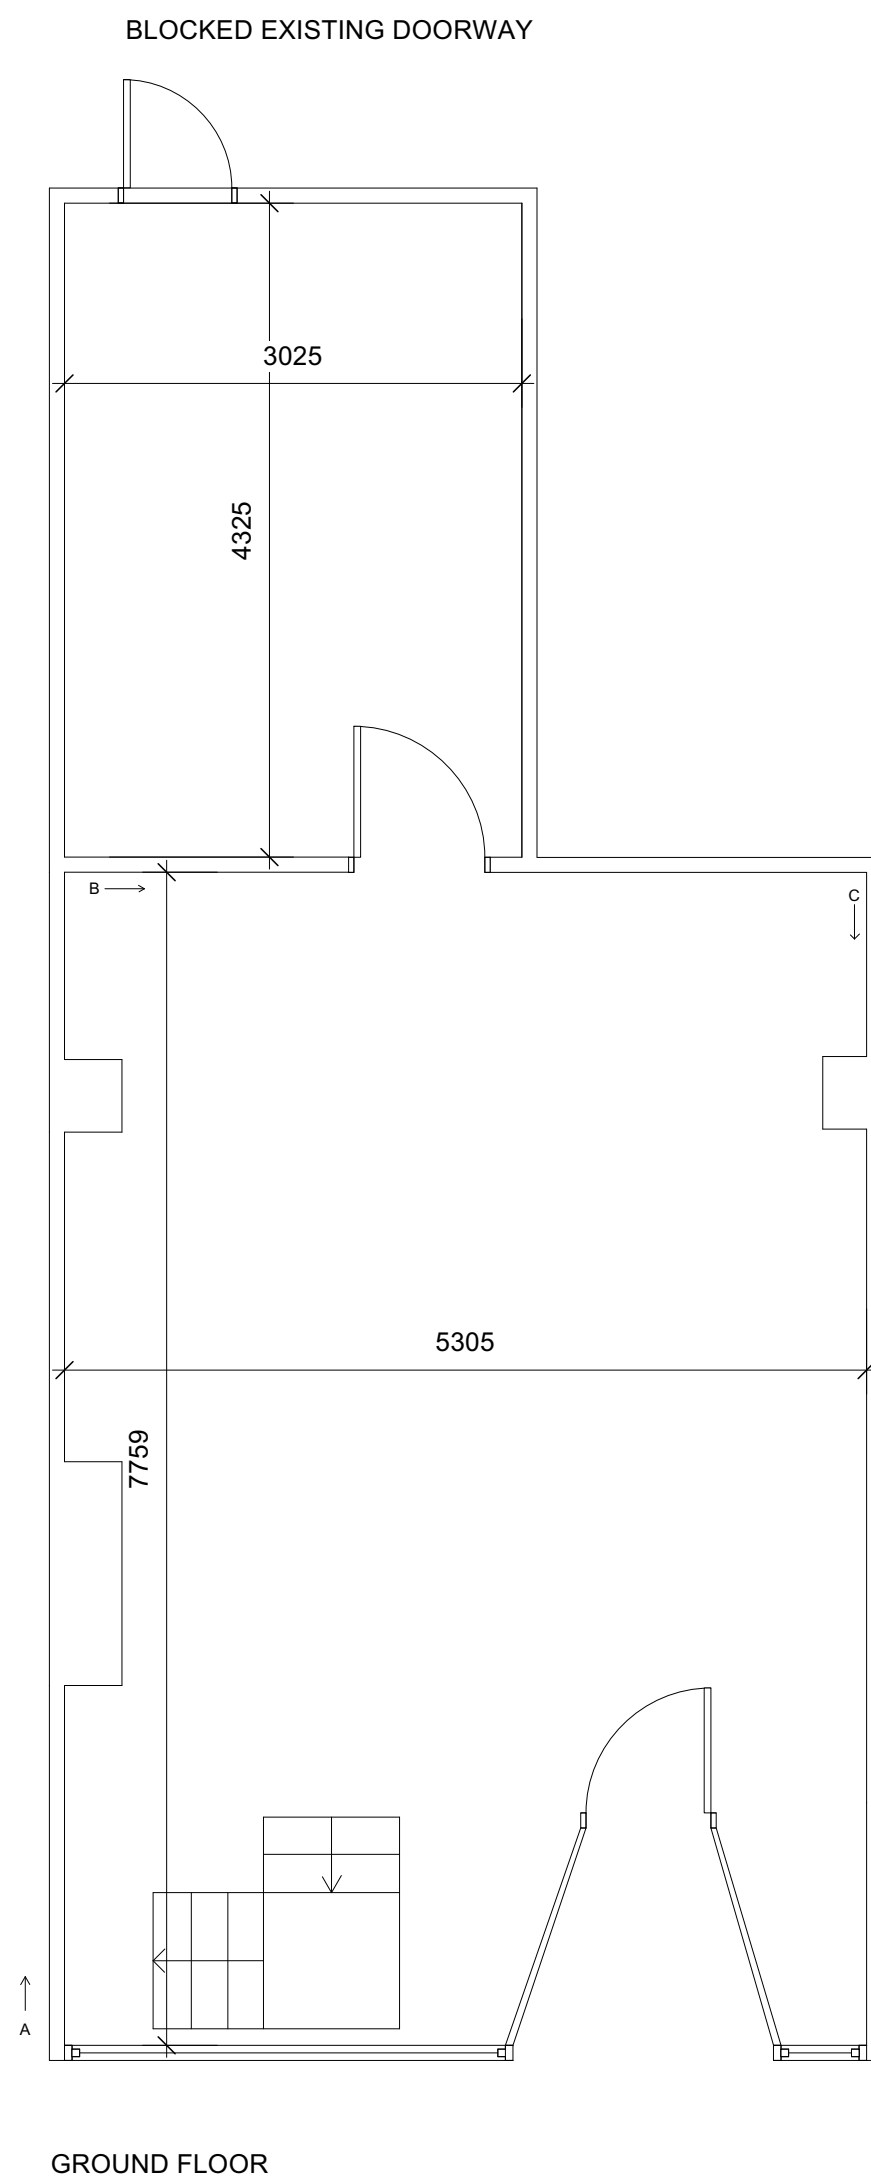


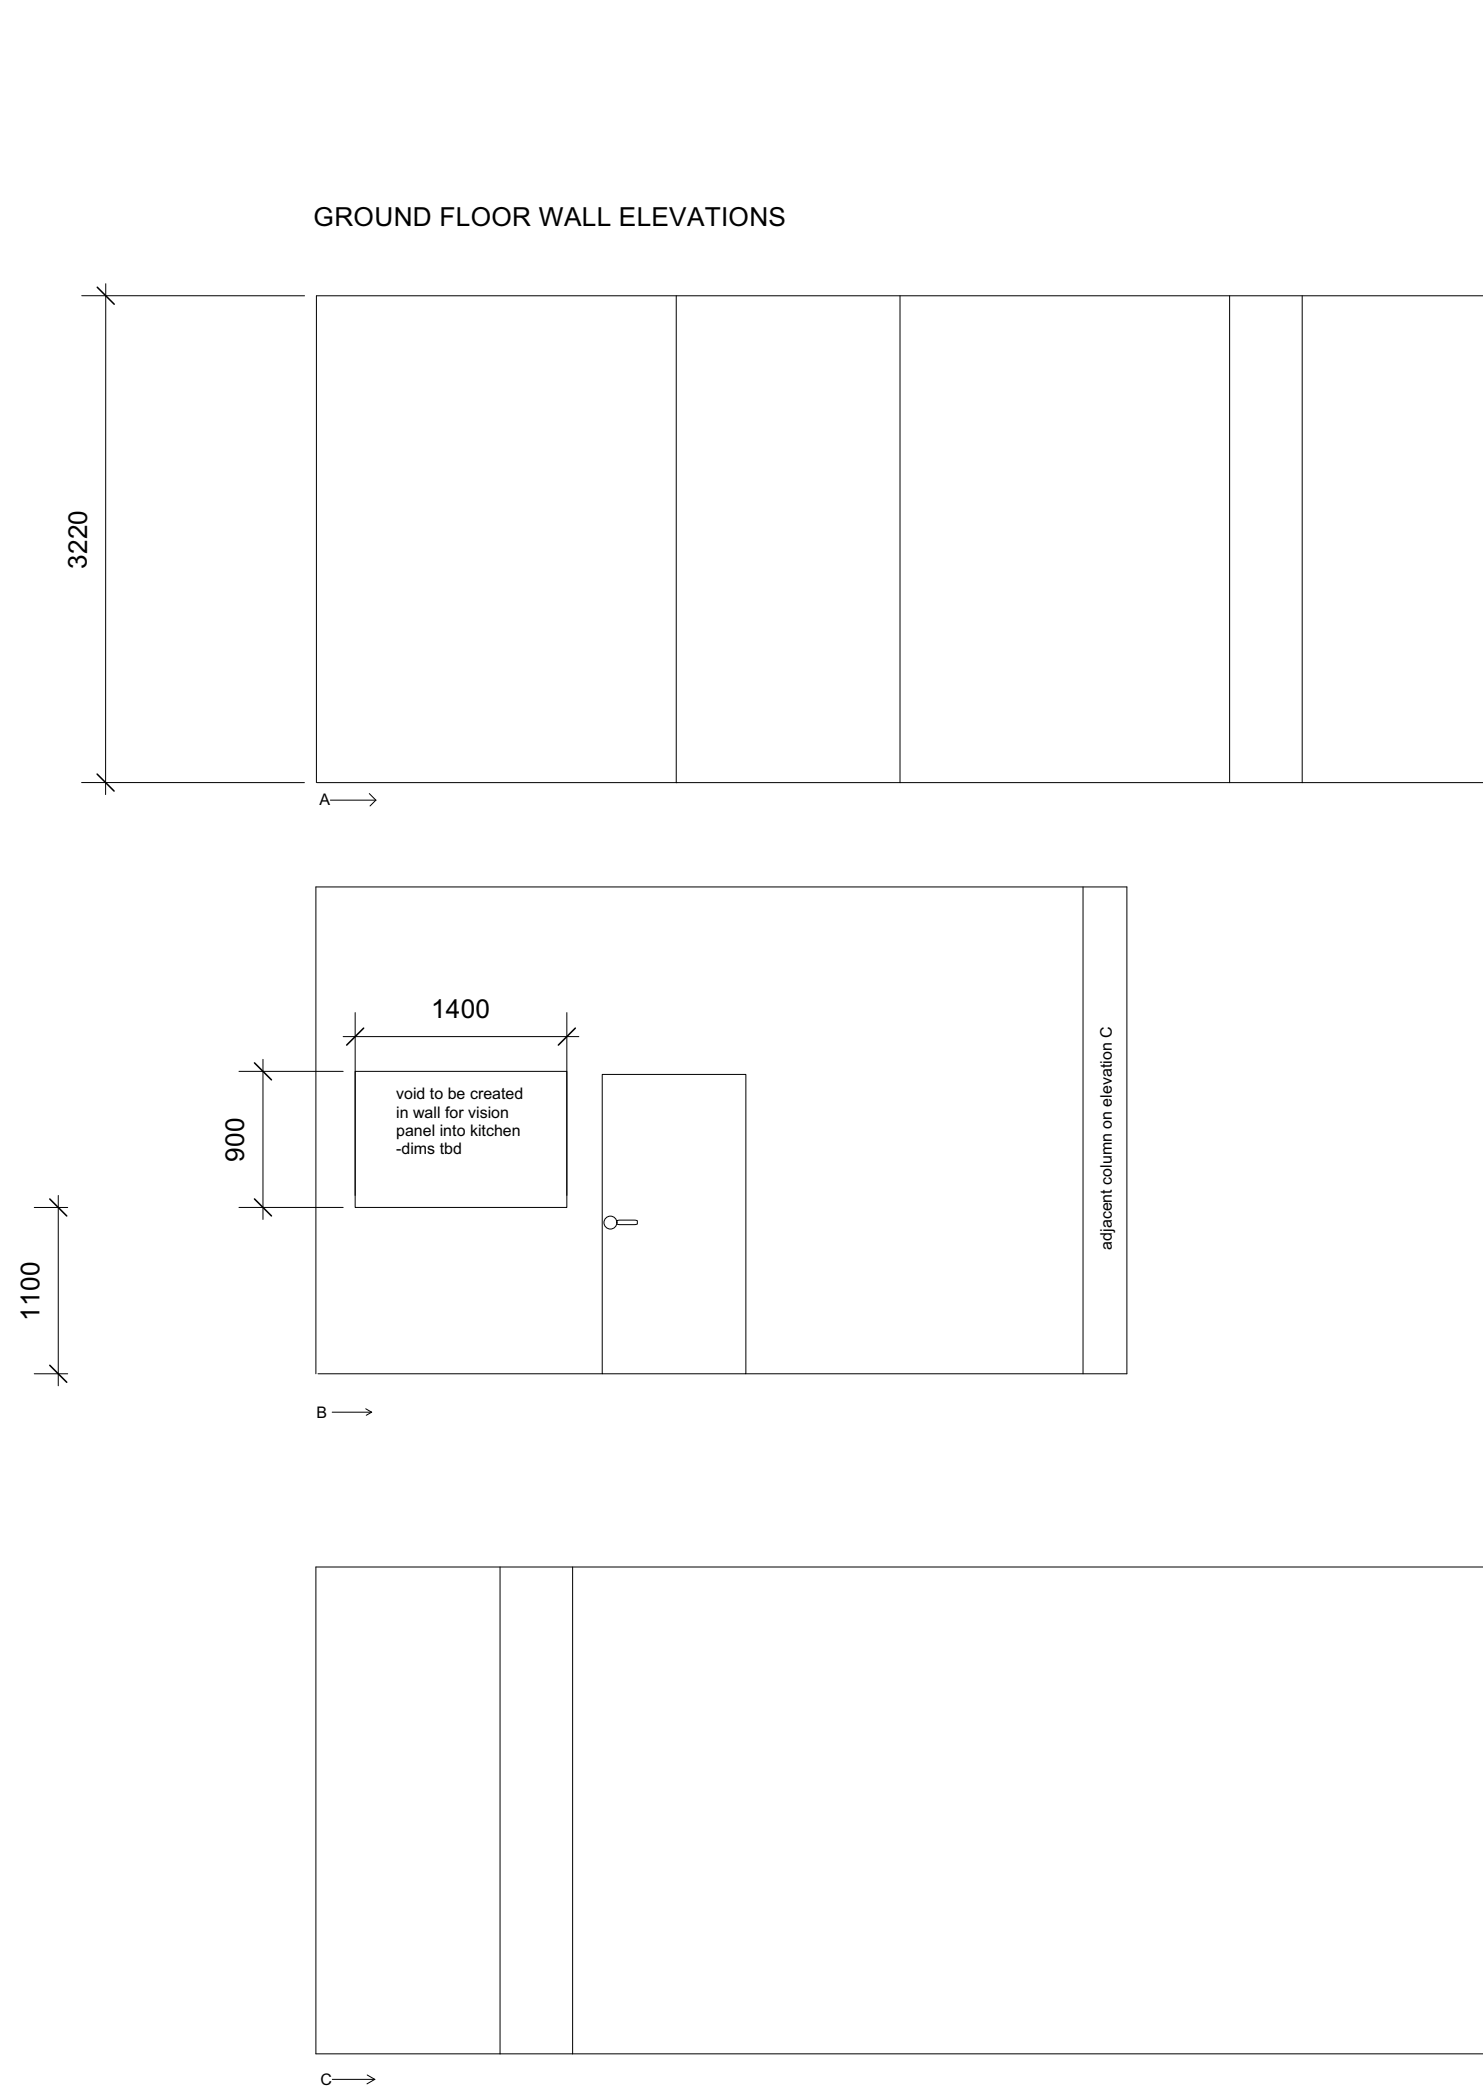

1 Thai Dine, Bridge Street, Wrexham
Scale: 1:50

DESIGNED BY				
DRAWN BY V Smith				
CHECKED BY				
APPROVED BY				
OTHER APPROVALS	SIZE 1:50 @ ISO A1	CAGE CODE	DRAWING NUMBER 2	REV
CAD FILE NAME wrexham thai.vwx	SCALE 1:50	EST. WGT	SHEET Sht-3	OF 3