


Revision	Date	Revision Description
----------	------	----------------------

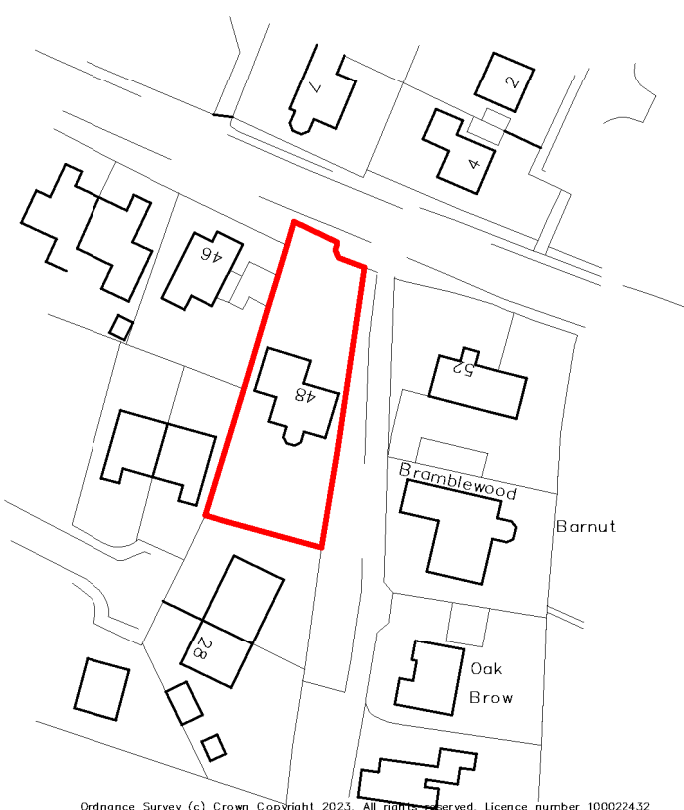

Ordnance Survey (c) Crown Copyright 2023. All rights reserved. Licence number 100022432



Location Plan
Scale: 1 : 1250

CityArchitectural Ltd. R.I.B.A. Chartered Architects Holly House, Guilden Sutton Lane, Guilden Sutton, CH3 7EX Tel: 01244 341 662 info@cityarchitectural.co.uk www.cityarchitectural.co.uk	Project Title: Hillock Lane	
	Drawing Title:Location Plan	
	Client:	Mr & Mrs Rogers
	Sheet Size:	A4P Scale as shown at A4
Project / Drawing / Revision 0832 / PL01		