

NOTES

Copyright: All rights reserved. This drawing must not be reproduced without permission. This drawing must not be scaled. Dimensions are in millimetres unless specified.

Rev	Date	Notes	By	Chk
PG	21.08.23	Final Issue	NH	---

NOTES.

- Remove all weeds, grass and shrub roots from proposed beds.
- Rotovate (or hand dig soil in tree root protection areas to break up ground to a depth of 250mm). Ensure existing tree roots are not damaged.
- Where topsoil has become nutrient depleted replace with new. Top up topsoil levels where required to achieve a 350mm minimum depth.
- Mix in to all beds a 75mm layer of PAS 100 Green Compost & 70g/m2 of ICL Sierrablen Flora Controlled Release Fertiliser 8 to 9 Month CRF Fertiliser 11-22-9+6%Mg EnMag. On completion of planting water well.
- Spread a 75mm layer of Ornamental bark mulch 5 - 60mm diameter particle size
- Contractor to maintain Trees, hedge, shrubs and perennials for 12 months post Practical Completion.

See Drawing 90100 for locations of Planting beds






elliswilliams

Project Number: 2705
Project Name: WISTERIA COURT

Drawing Status: PO
Drawing Number: **2705-EWA-WIS-XX-XX-L-90101**
Drawing Name: PLANTING PLAN

Date: 21.08.23
Drawn By: NH
Rev: PO
Scale: 1:100 @ A1

Wellfield Chester Road Preston Brook WA7 3BA
T: 01928 752200 E: info@ewa.co.uk W: ewa.co.uk

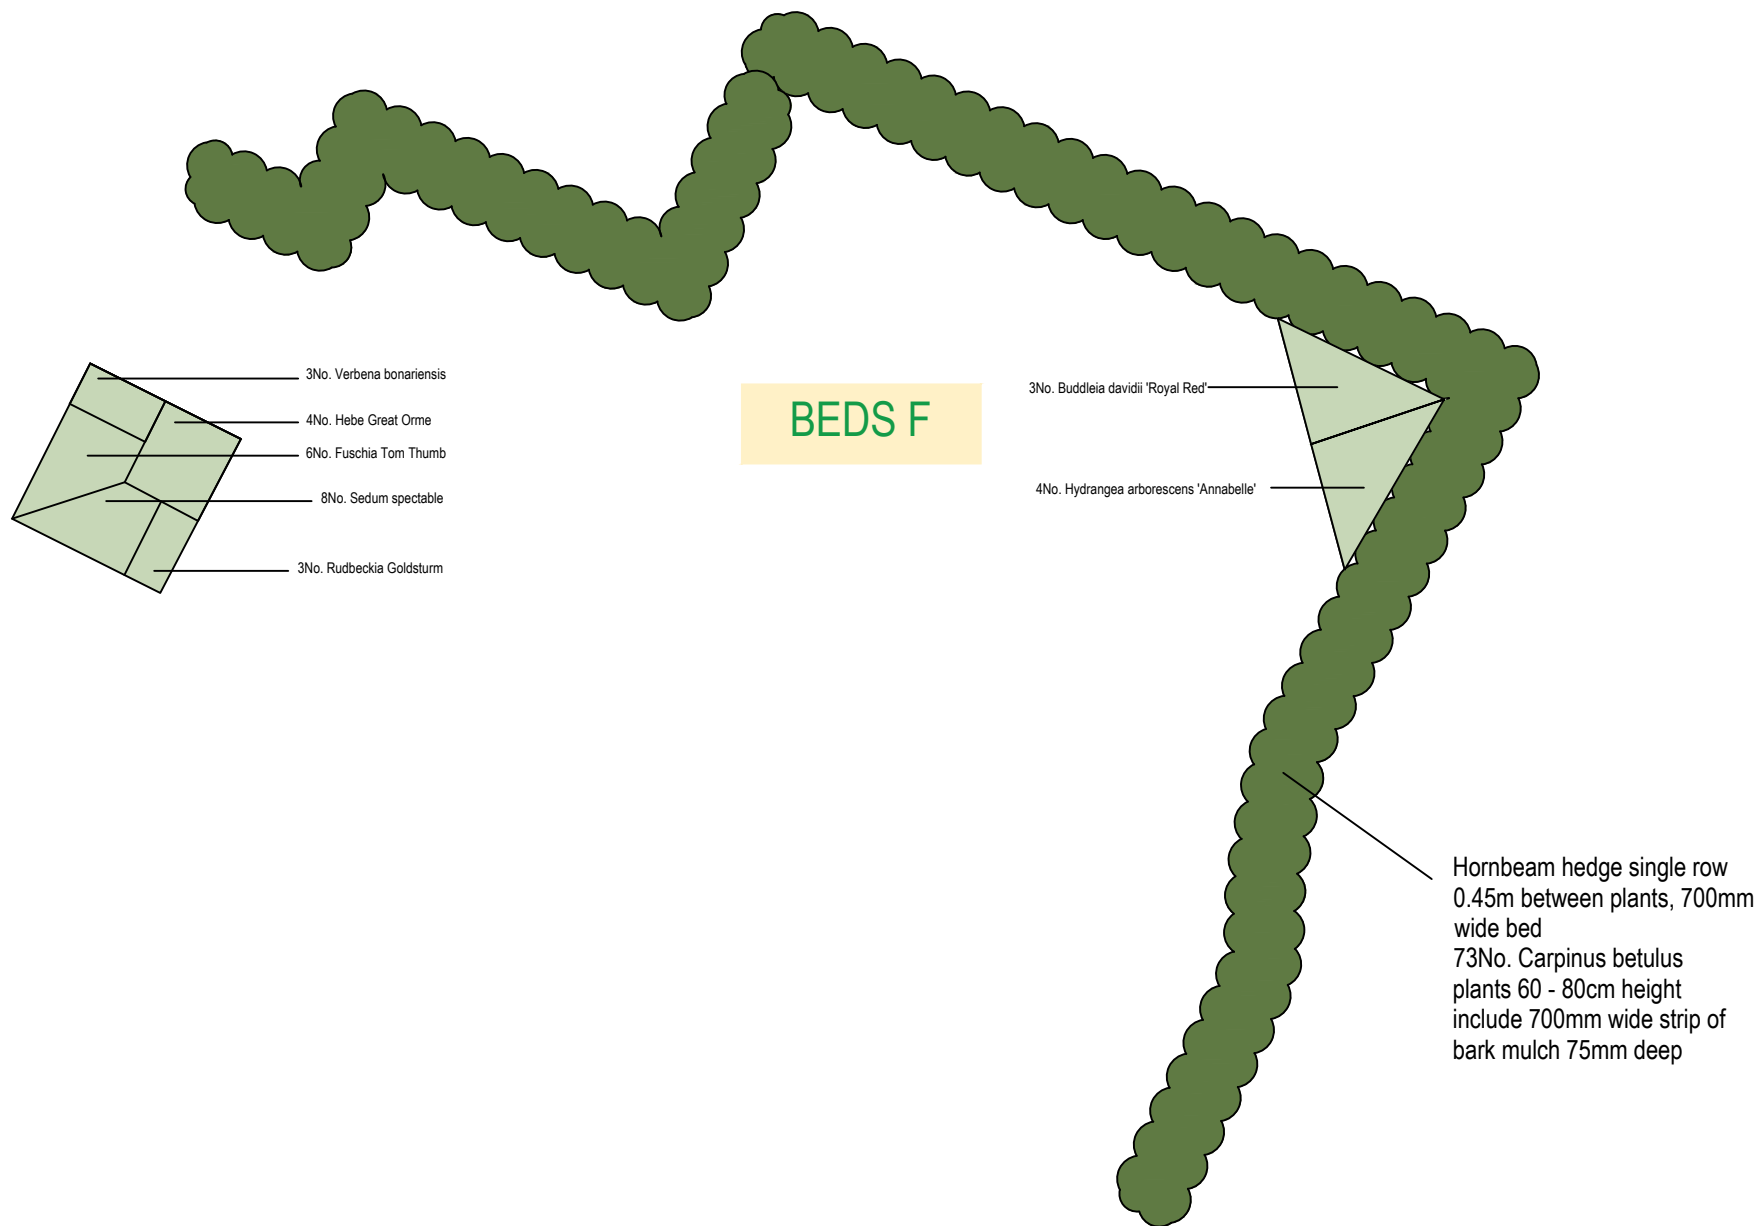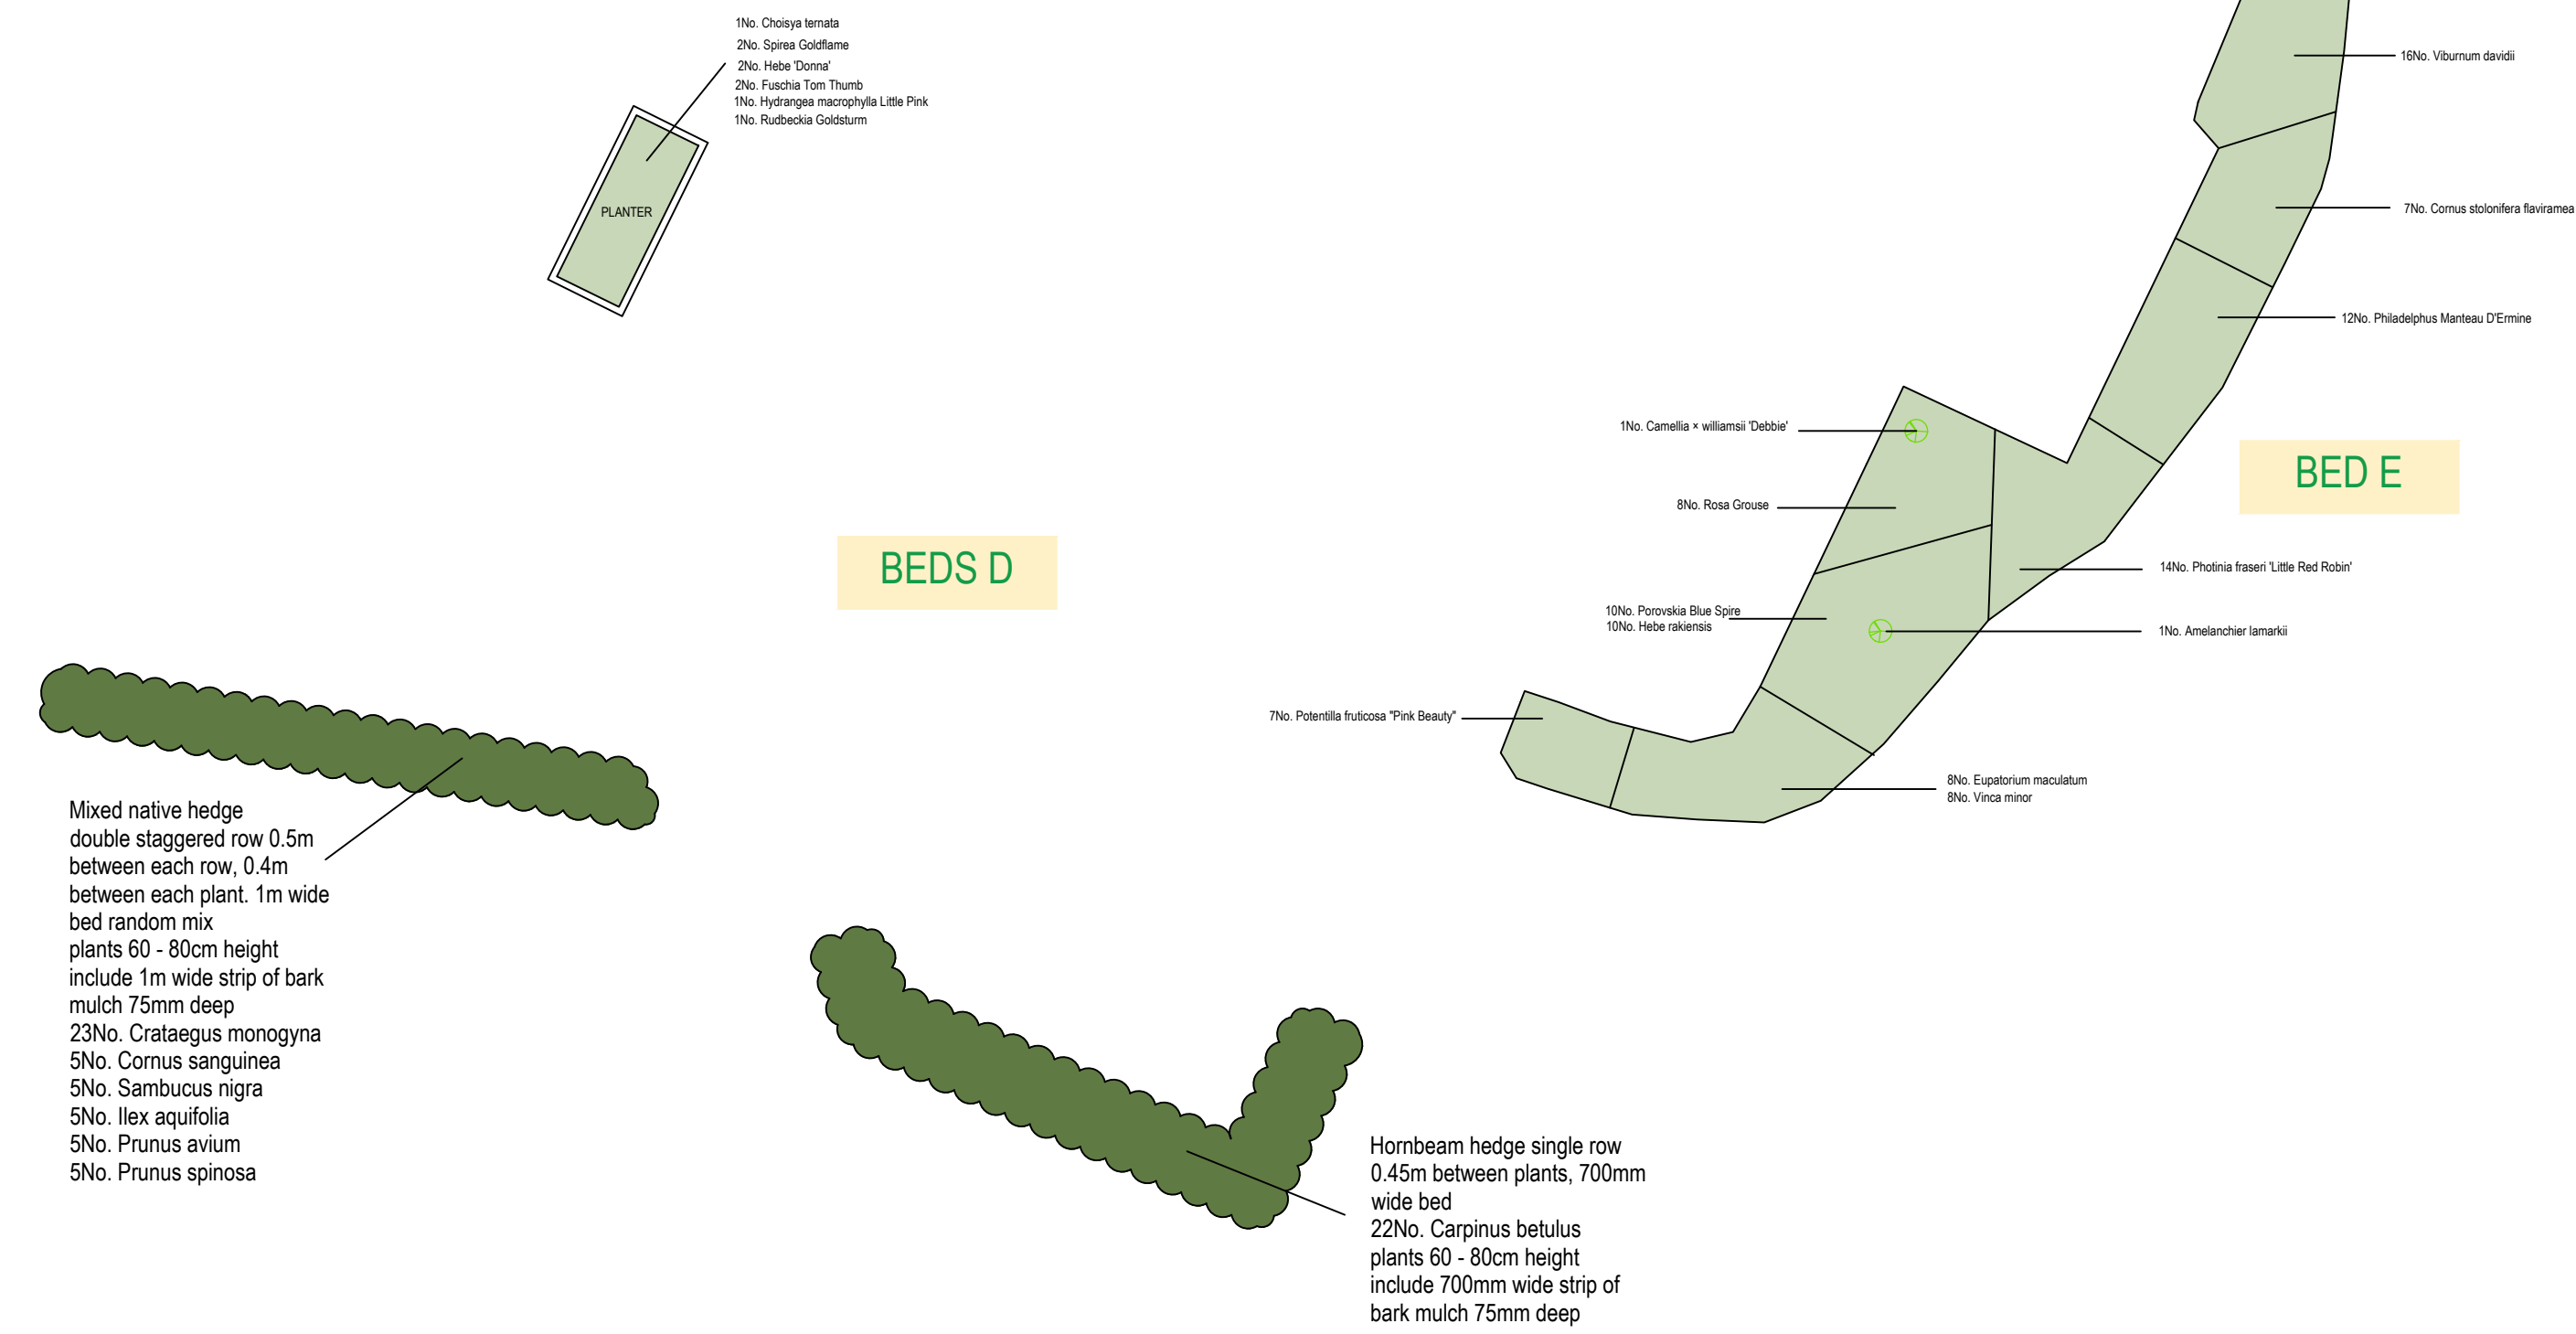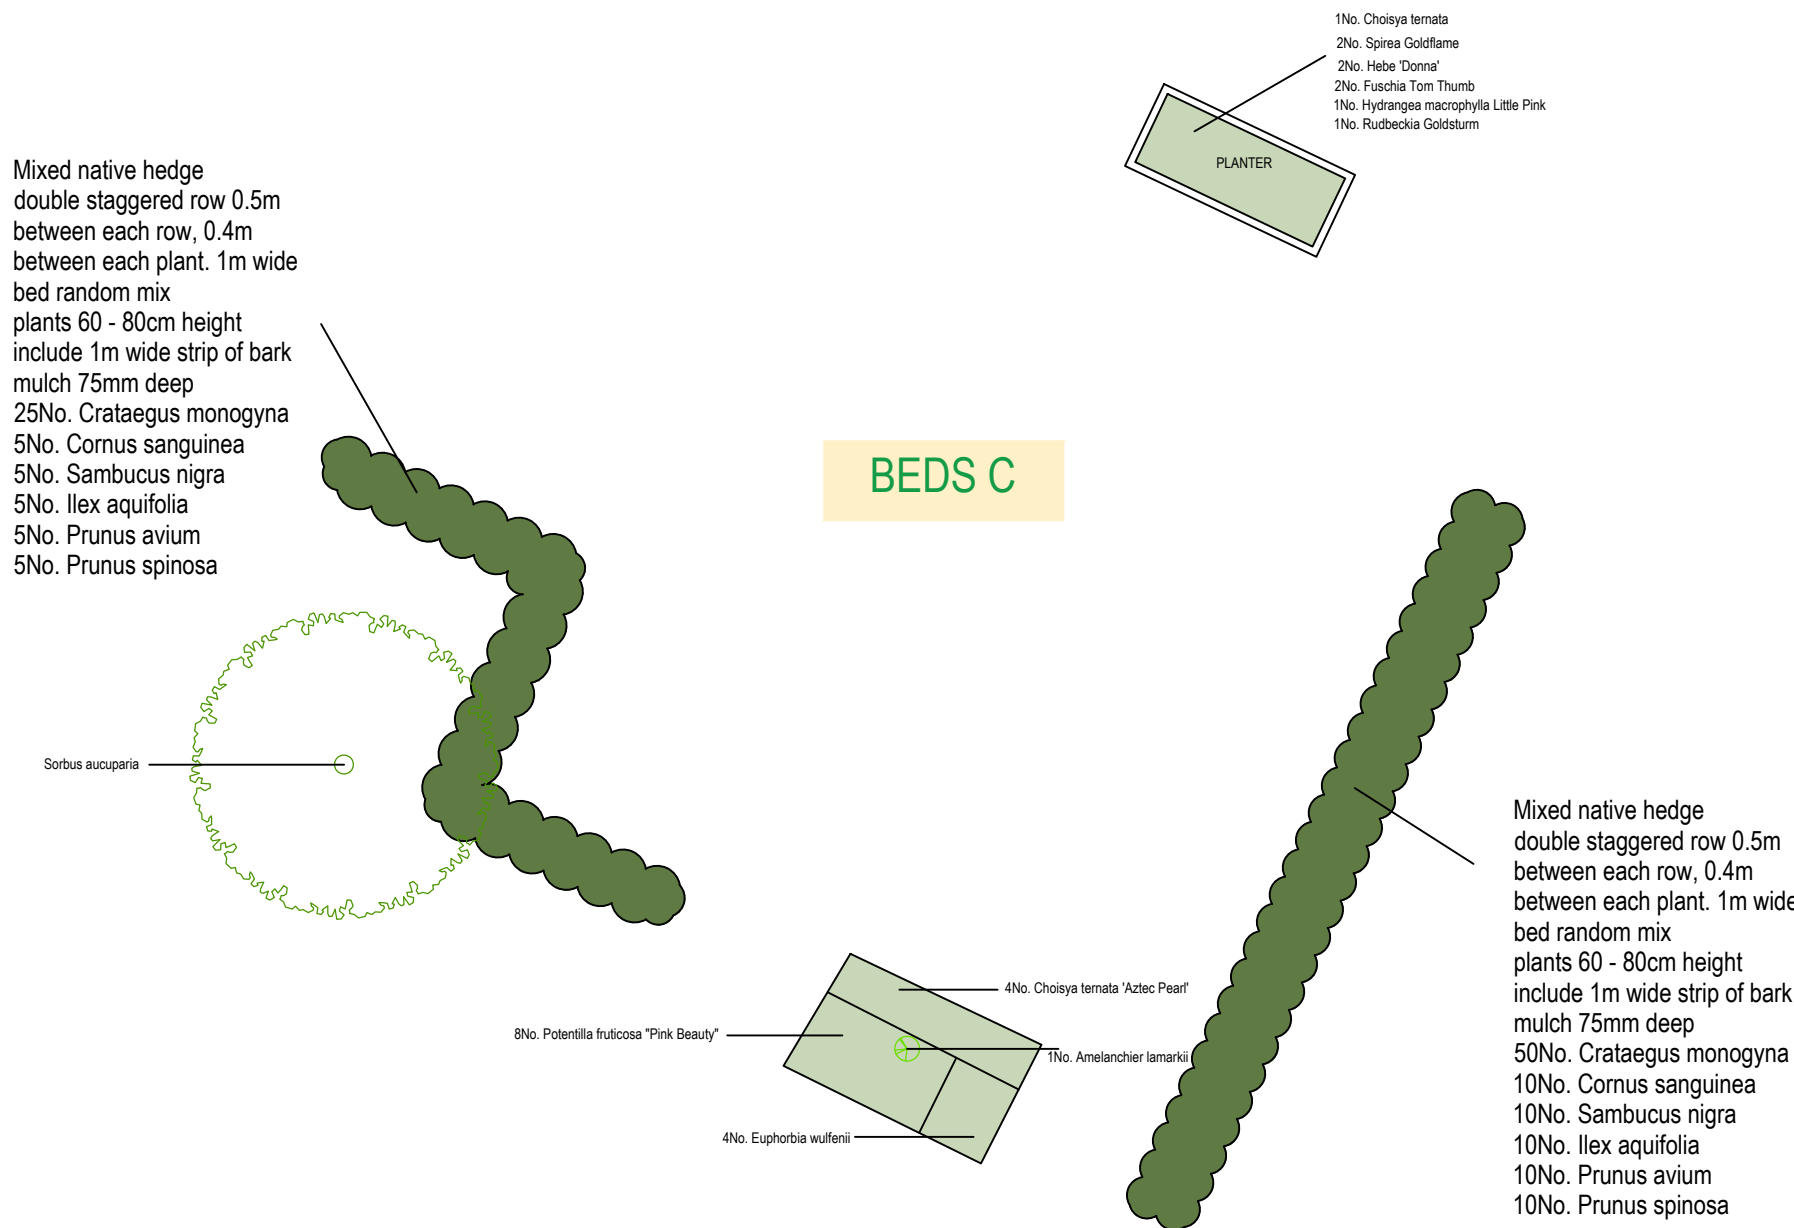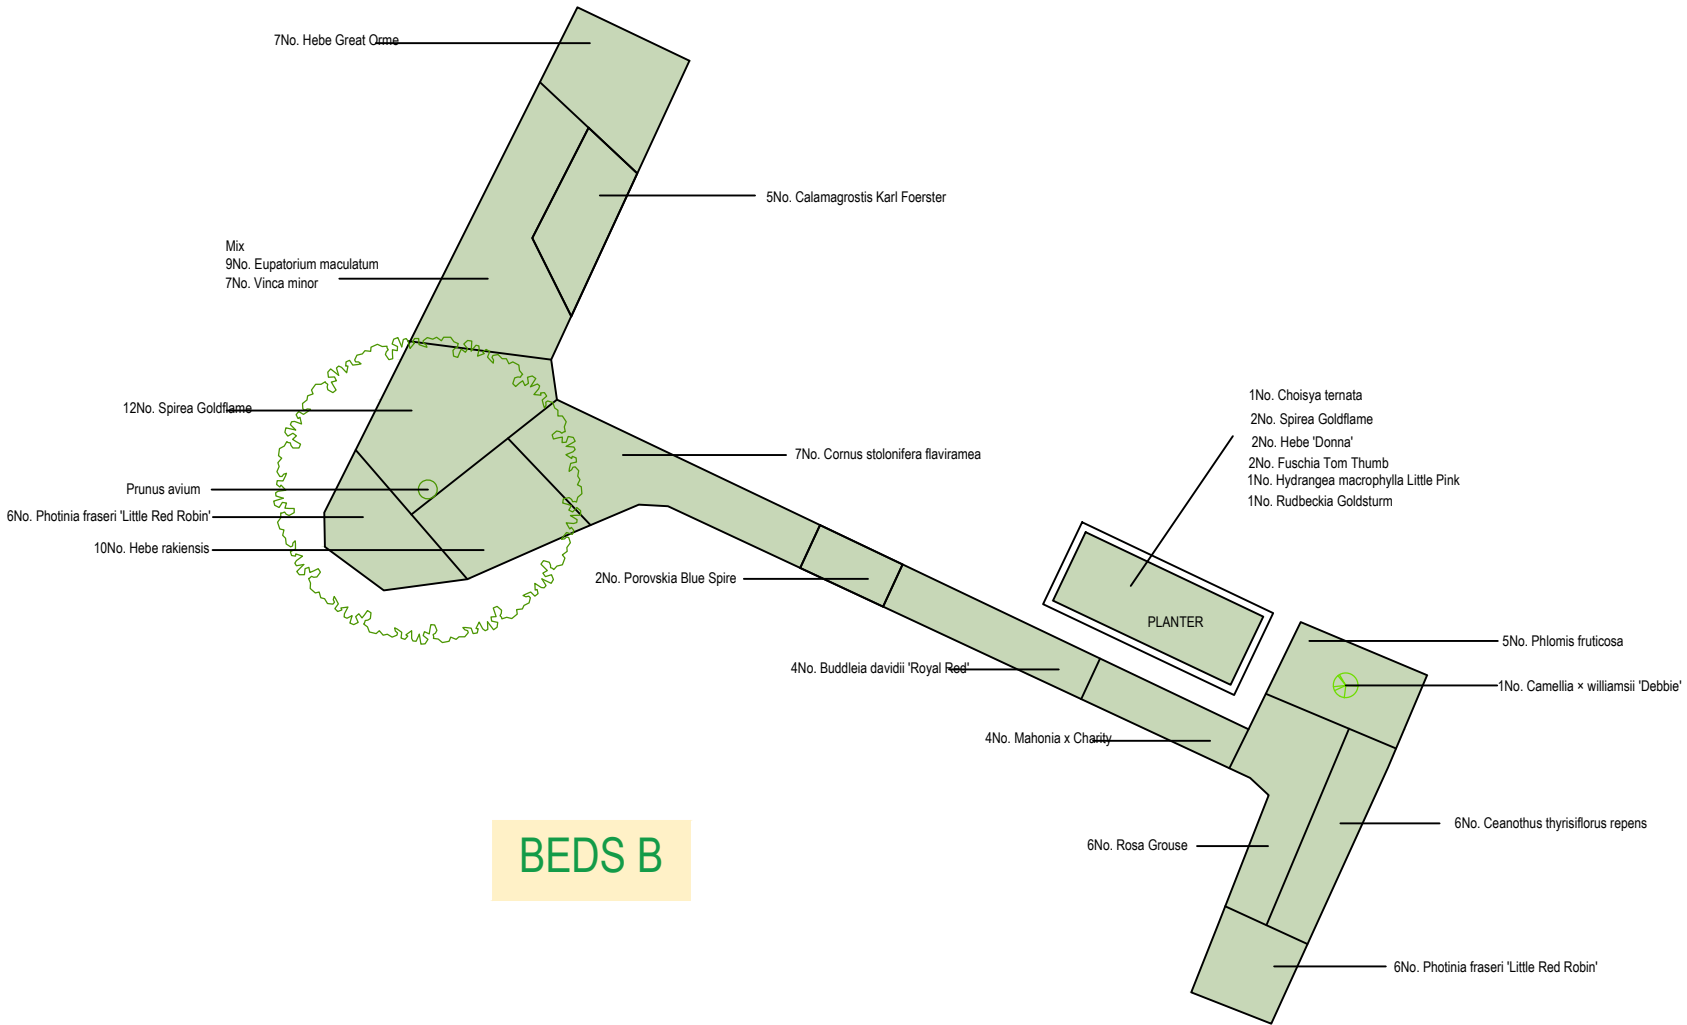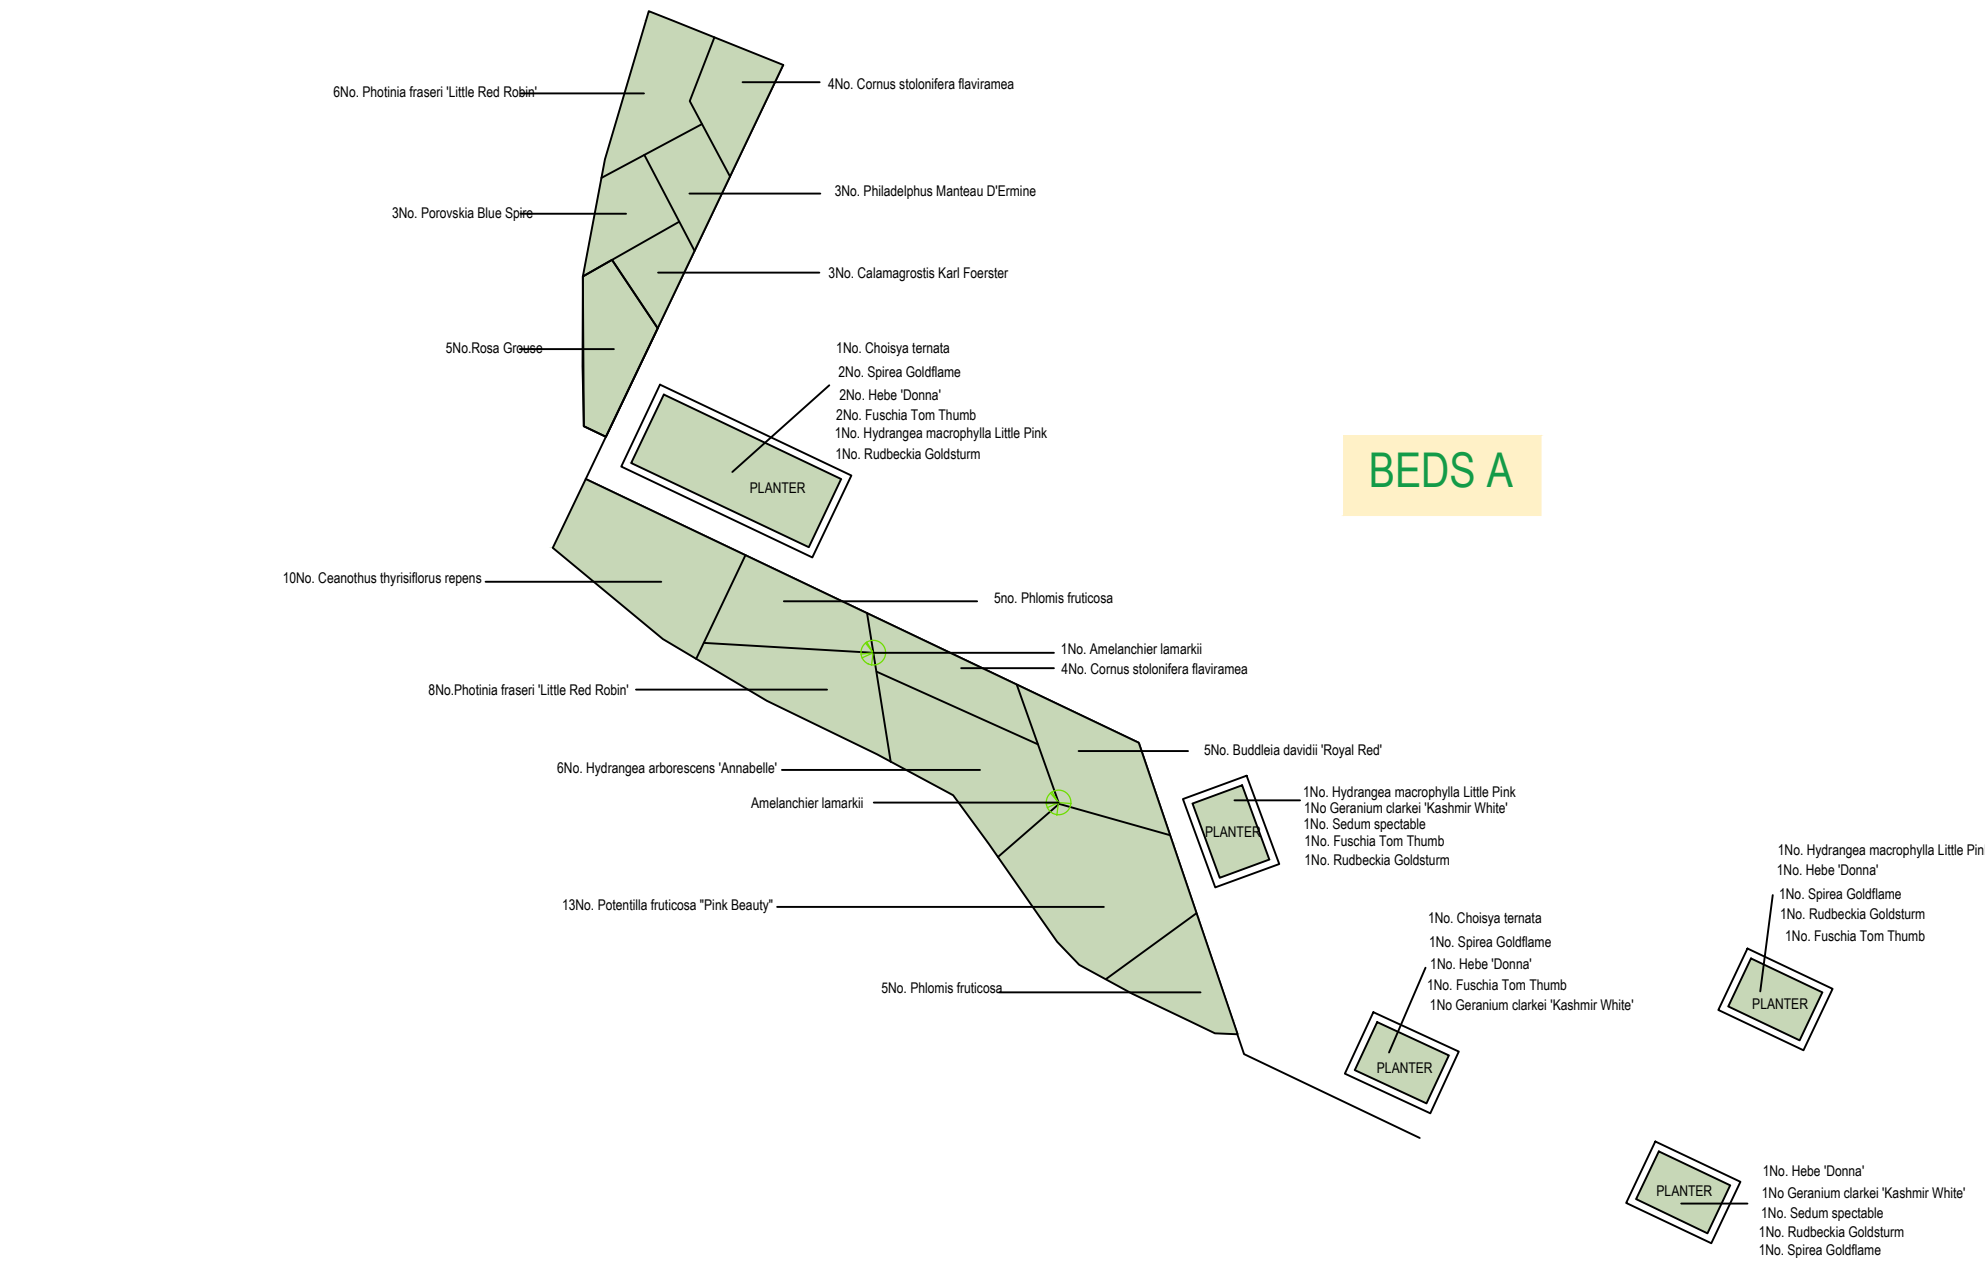

PLANTING SCHEDULE

No.	SPECIES	HEIGHT	POT SIZE
SHRUBS			
4No.	Anemolanchier lamarkii	60 - 90cm	3L
12No.	Buddlea davidii 'Royal Red'	20 - 30cm	3L
6No.	Calamagrostis Karl Foerster	20 - 30cm	3L
16No.	Ceanothus thyrsiflorus repens	20 - 30cm	3L
2No.	Camellia x Williams 'Dabbie'	45 - 60cm	3L
22No.	Cornus stolonifera Ravennae	30 - 45cm	3L
4No.	Choisya ternata 'Aztec Pearl'	20 - 30cm	3L
5No.	Choisya ternata	20 - 30cm	3L
17No.	Eupatorium maculatum	-	2L
4No.	Euphorbia wulfenii	20 - 30cm	3L
17No.	Fuchsia Tom Thumb	30 - 45cm	3L
4No.	Geranium danieli 'Kashmir White'	20 - 30cm	2L
6No.	Hydrangea macrophylla 'Little Pink'	20 - 30cm	3L
10No.	Hydrangea arborescens 'Annabelle'	20 - 30cm	3L
20No.	Hebe rakensis	20 - 30cm	3L
11No.	Hebe Great Orme	20 - 30cm	3L
11No.	Hebe Doree	20 - 30cm	3L
4No.	Mahonia x Charity	30 - 45cm	3L
12No.	Philadelphus Mantau D'Ermine	20 - 30cm	3L
20No.	Potentilla frutescens 'Pink Beauty'	20 - 30cm	3L
4No.	Photinia fraseri 'Little Red Robin'	20 - 30cm	3L
16No.	Philomis frutescens	20 - 30cm	3L
15No.	Poroskia Blue Spire	20 - 30cm	3L
10No.	Rubuscula Goldsturm	-	3L
16No.	Rosa Grouse	20 - 30cm	3L
3No.	Spirea Goldflame	20 - 30cm	3L
10No.	Sedum spectabile	-	2L
16No.	Vinca minor	20 - 30cm	3L
3No.	Verbena bonariensis	-	2L
16No.	Viburnum davidii	20 - 30cm	3L
TREES			
95	Carpinus betulus	60 - 80cm	+1 transplant
98	Crataegus monogyna	60 - 80cm	+1 transplant
20	Prunus avium	60 - 80cm	+1 transplant
20	Ilex aquifolia	30 - 45cm	2L pot
20	Cornus sanguinea	60 - 80cm	+1 transplant
20	Sambucus nigra	60 - 80cm	+1 transplant
20	Prunus spinosa	60 - 80cm	+1 transplant
TREES			
1	Prunus avium	3.5 - 4m	16-18cm girth
1	Sorbus aucuparia	3.5 - 4m	16-18cm girth