



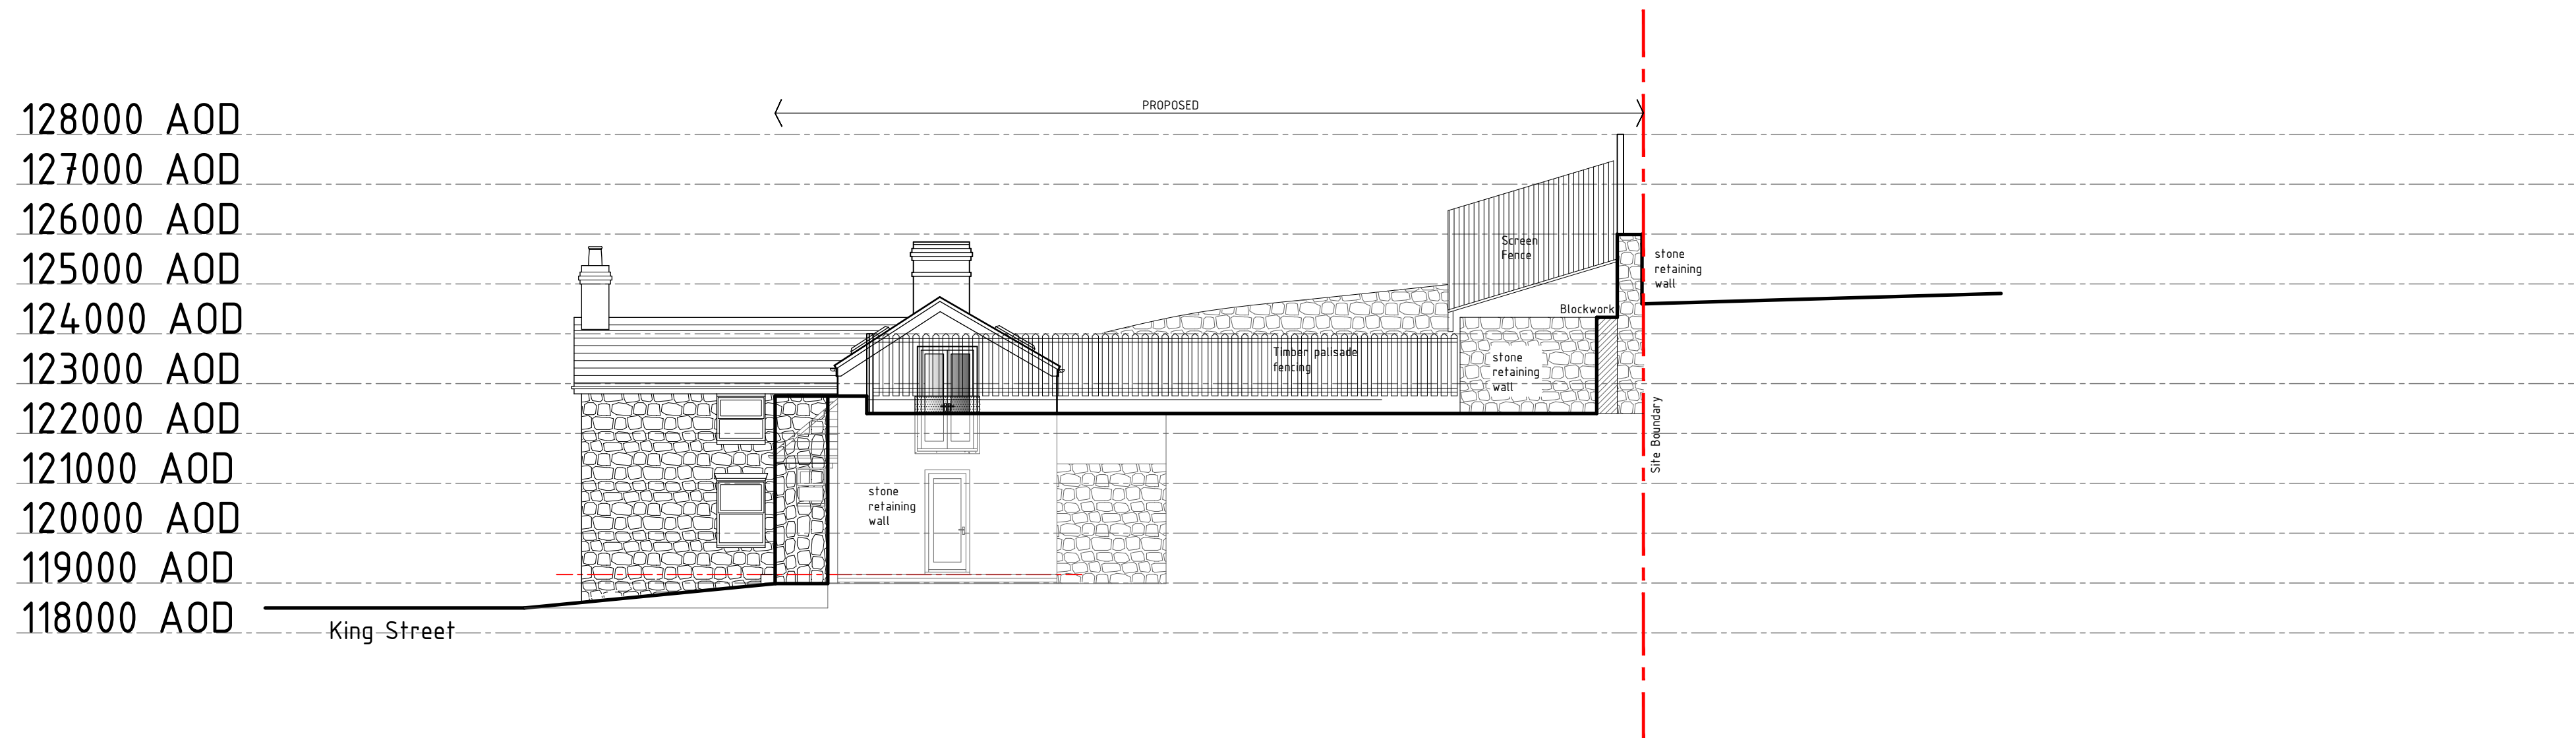

Section AA-01

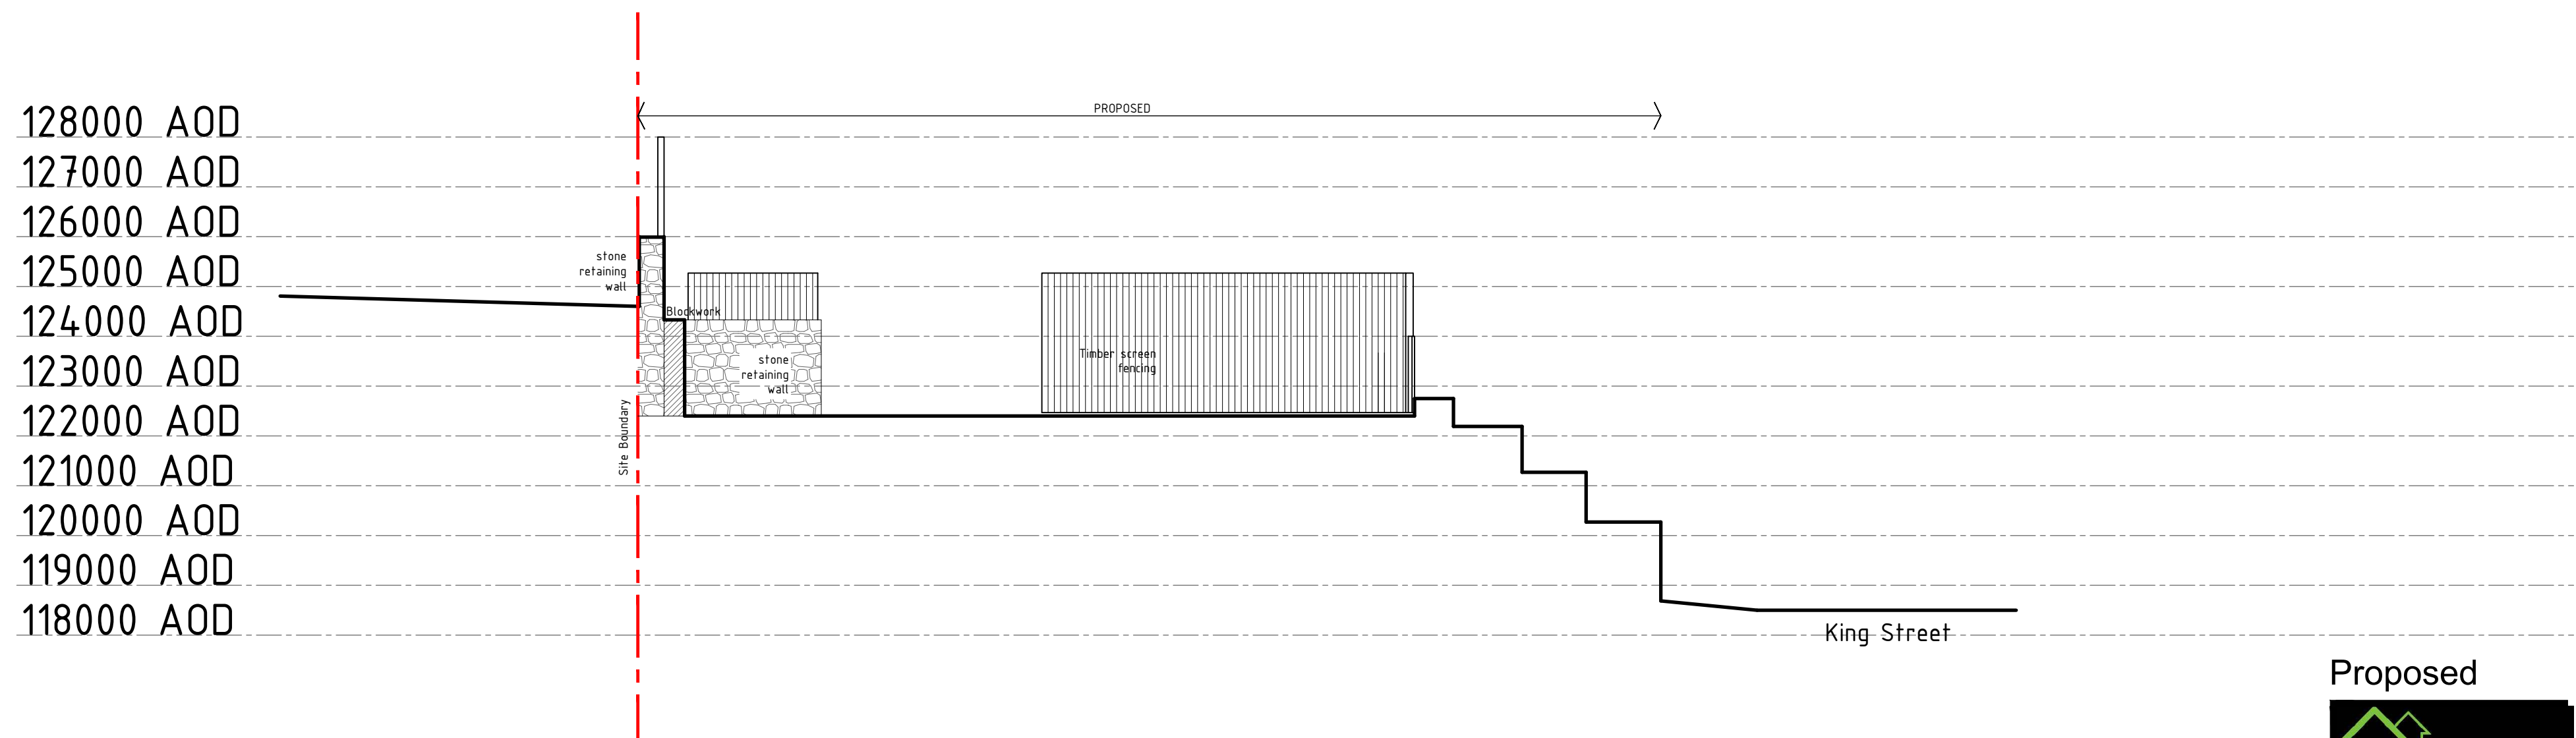

Section AA-02

Proposed



Project; 28 King Street, Cefn Mawr, Wrexham, L114 3BH	
Title; External Works - Section AA-01 and AA-02	Scale (A3); 1:50
Dwg No; KS/PD/01a	Date; 23.05.23
Revision;	