


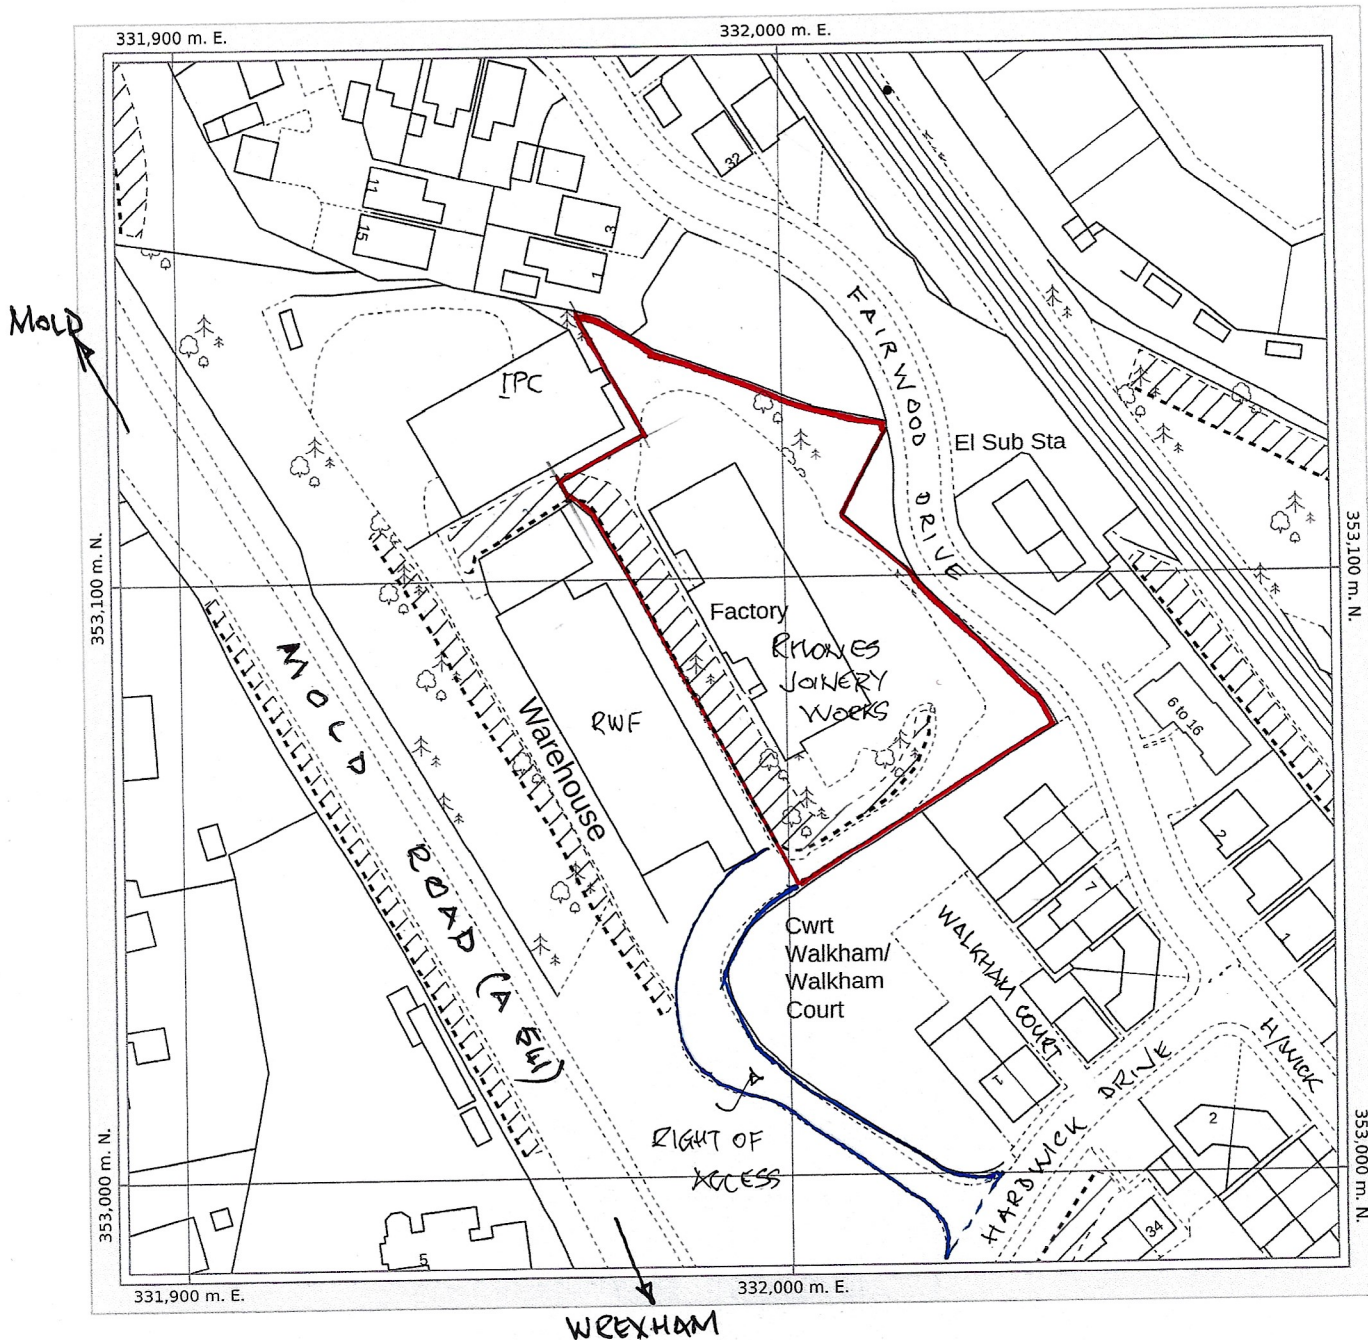


Date of Production: October 2nd, 2023

© Crown copyright and database rights 2023 Ordnance Survey OS100035409.


The representation of a road, track or path is no evidence of a right of way.
The representation of features and lines is no evidence of a property boundary.

Order Licence Reference: SP26767

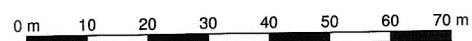

Ground Scale: 1:1250
Bottom Left: 331890 352985 Top Right: 332090 353185
Center: 331990 353085
Area: 200m x 200m

**RHONES JOINERY LTD, MOLD ROAD,
GWERSYLLT, WREXHAM, LL11 4AQ**

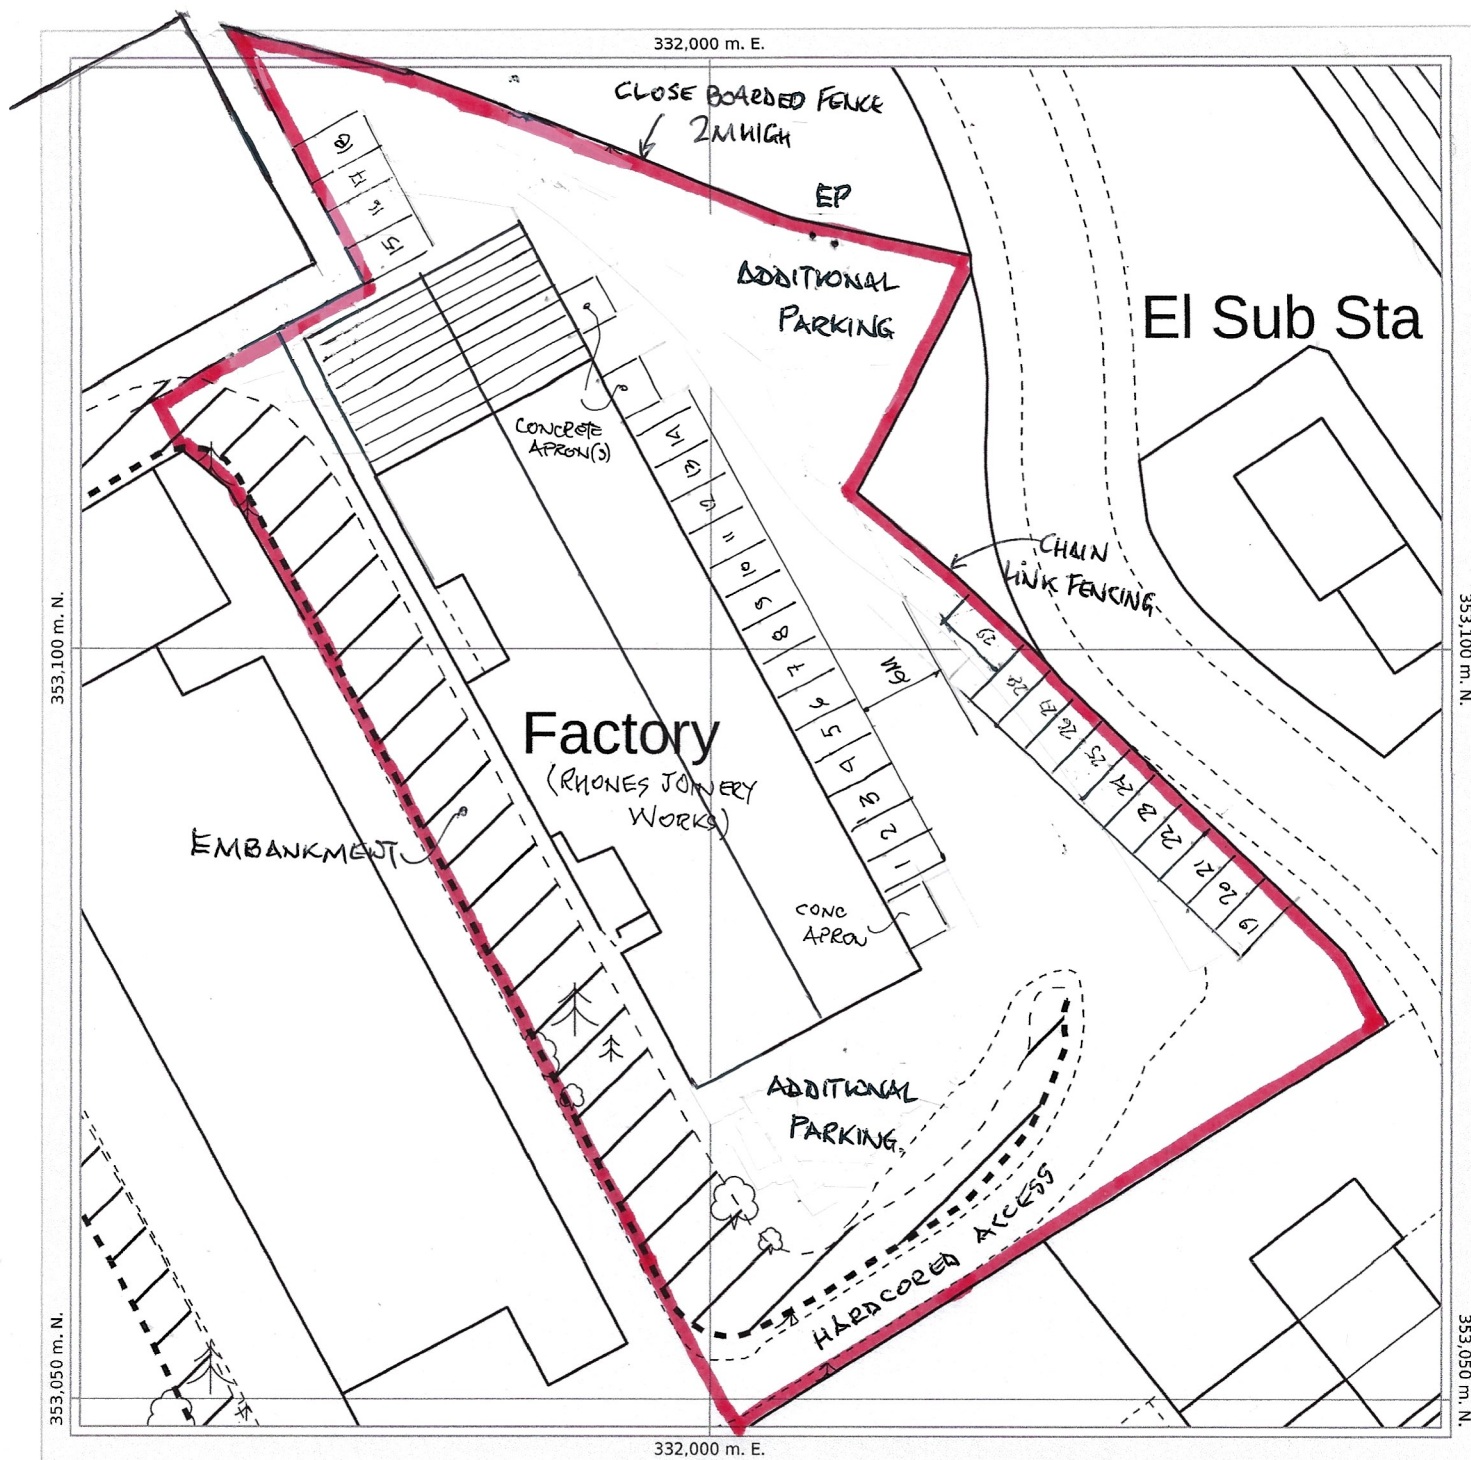

Date of Production: October 2nd, 2023

© Crown copyright and database rights 2023 Ordnance Survey OS100035409.

The representation of a road, track or path is no evidence of a right of way.
The representation of features and lines is no evidence of a property boundary.

Order Licence Reference: SP26770



0 m 5 10 15 20 25 30 m

Ground Scale: 1:500
Bottom Left: 331958 353048 Top Right: 332048 353138
Center: 332003 353093
Area: 90m x 90m

PARKING BAYS @ 2.5W x 5.0L.

RHONES JOINERY LTD, MOLD ROAD,
GWERSYLLT, WREXHAM, LL11 4AQ

ALL PARKING ONTO EXISTING HARDCORED AREAS

Stanfords
EST. 1853

