


xx denotes new hedge row as described in Discharge of Condition form

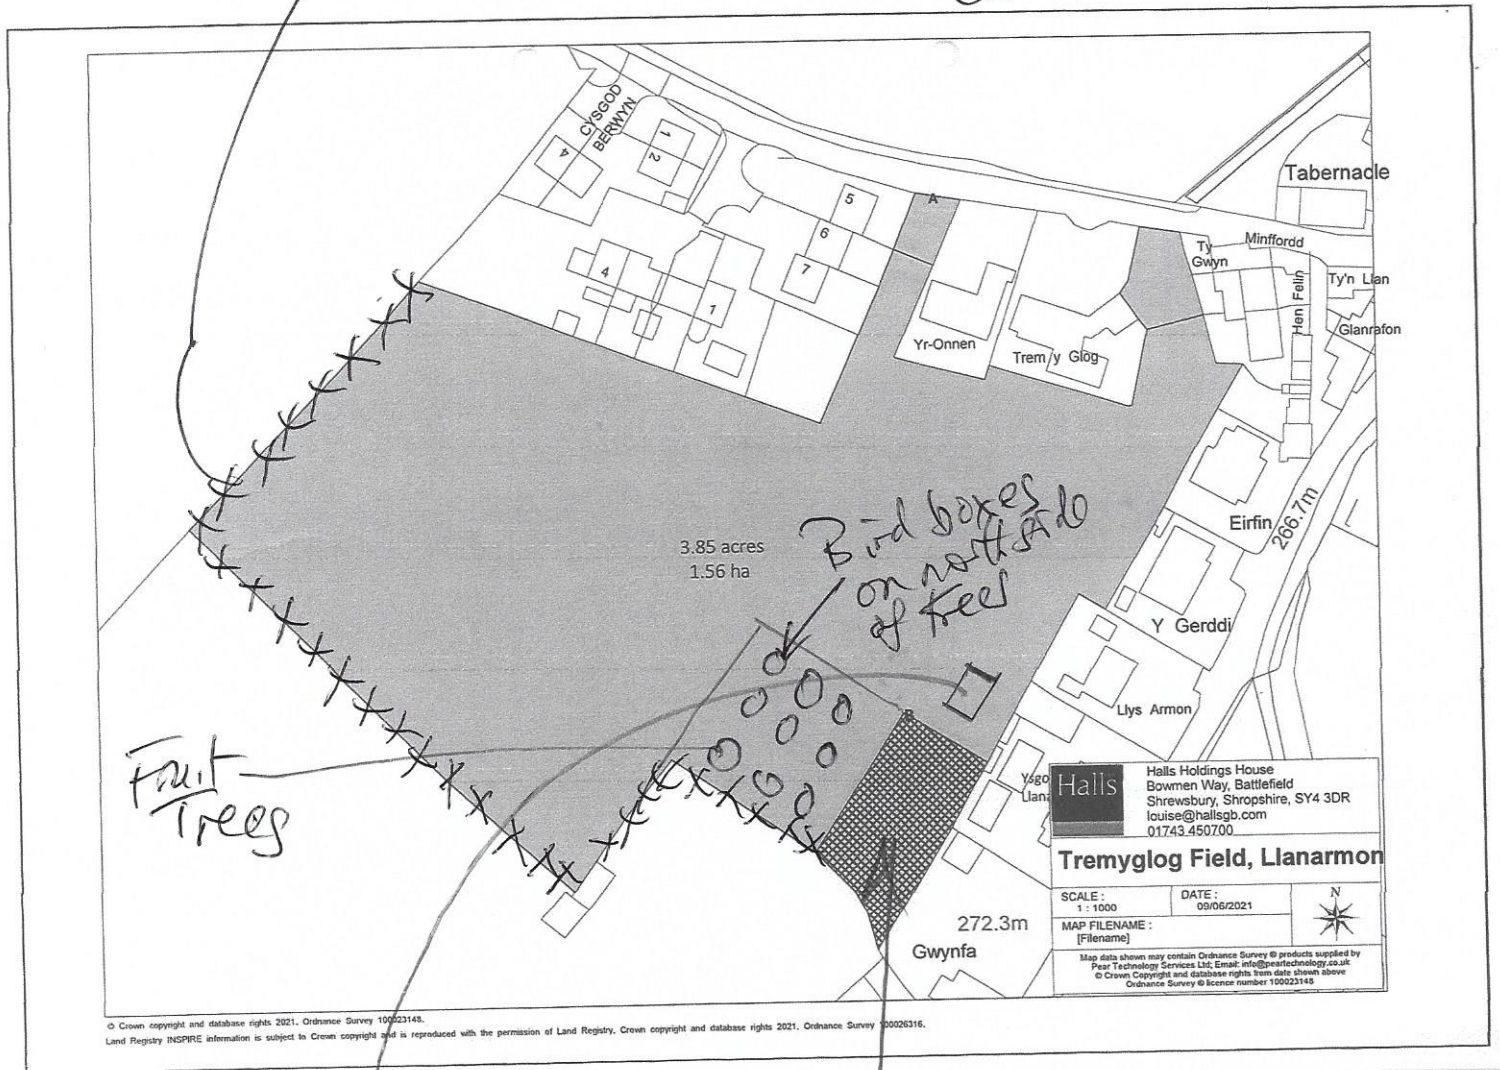

Proposed shed School Playground